


1 All dimensions in millimetres unless otherwise stated.

Proposed Finishes

Walls: Rendered to match existing
Roof: Concrete interlocking tile to match existing
Windows: white PVCu to match existing
Fascia, soffit & RWG's: white PVCu to match existing

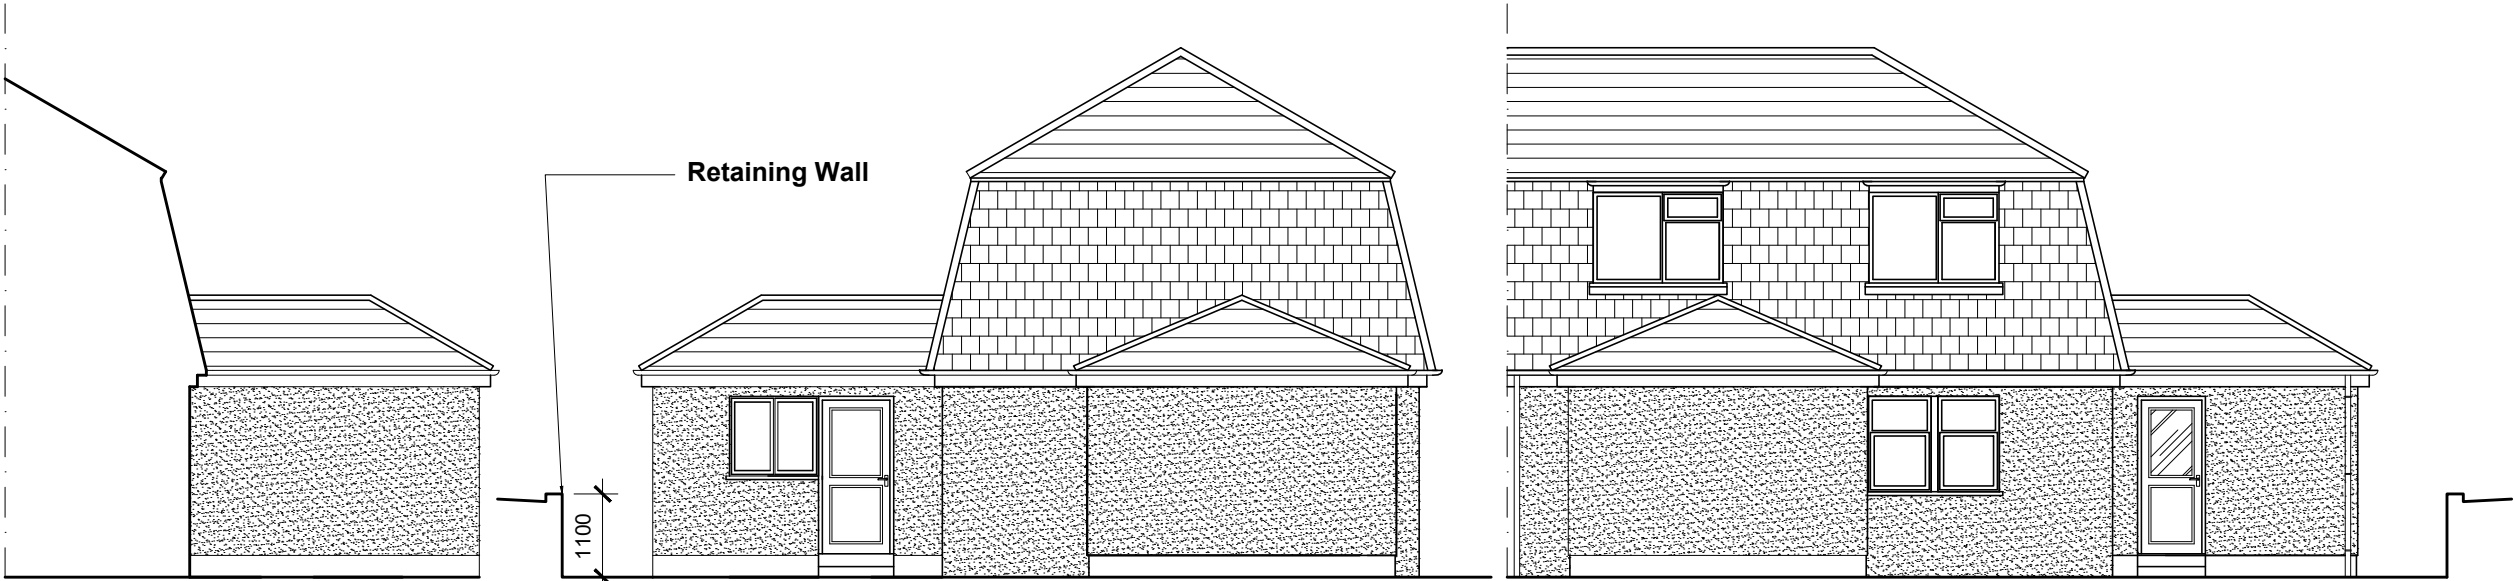

Proposed Side Elevation

Proposed Side Elevation

Proposed Rear Elevation



Existing Side Elevation

Existing Rear Elevation

Rev	Details	Dr	Date



Neath Port Talbot Castell -nedd Port Talbot
County Borough Council Cyngor Bwrdeistref Sirol
GRANTS AGENCY
Social Services, Health and Housing
Housing Renewal and Adaptations Service
Civic Centre
Port Talbot
SA13 1PJ

Project
13 Pen Y Wern
Croeserw
Port Talbot
Bedroom Extension

Existing & Proposed Elevations

Drawn	DB	Checked		Approved	
Date	2/12/19	Date		Date	
Scales	1:100				

Drawing No. NPT4331/03