


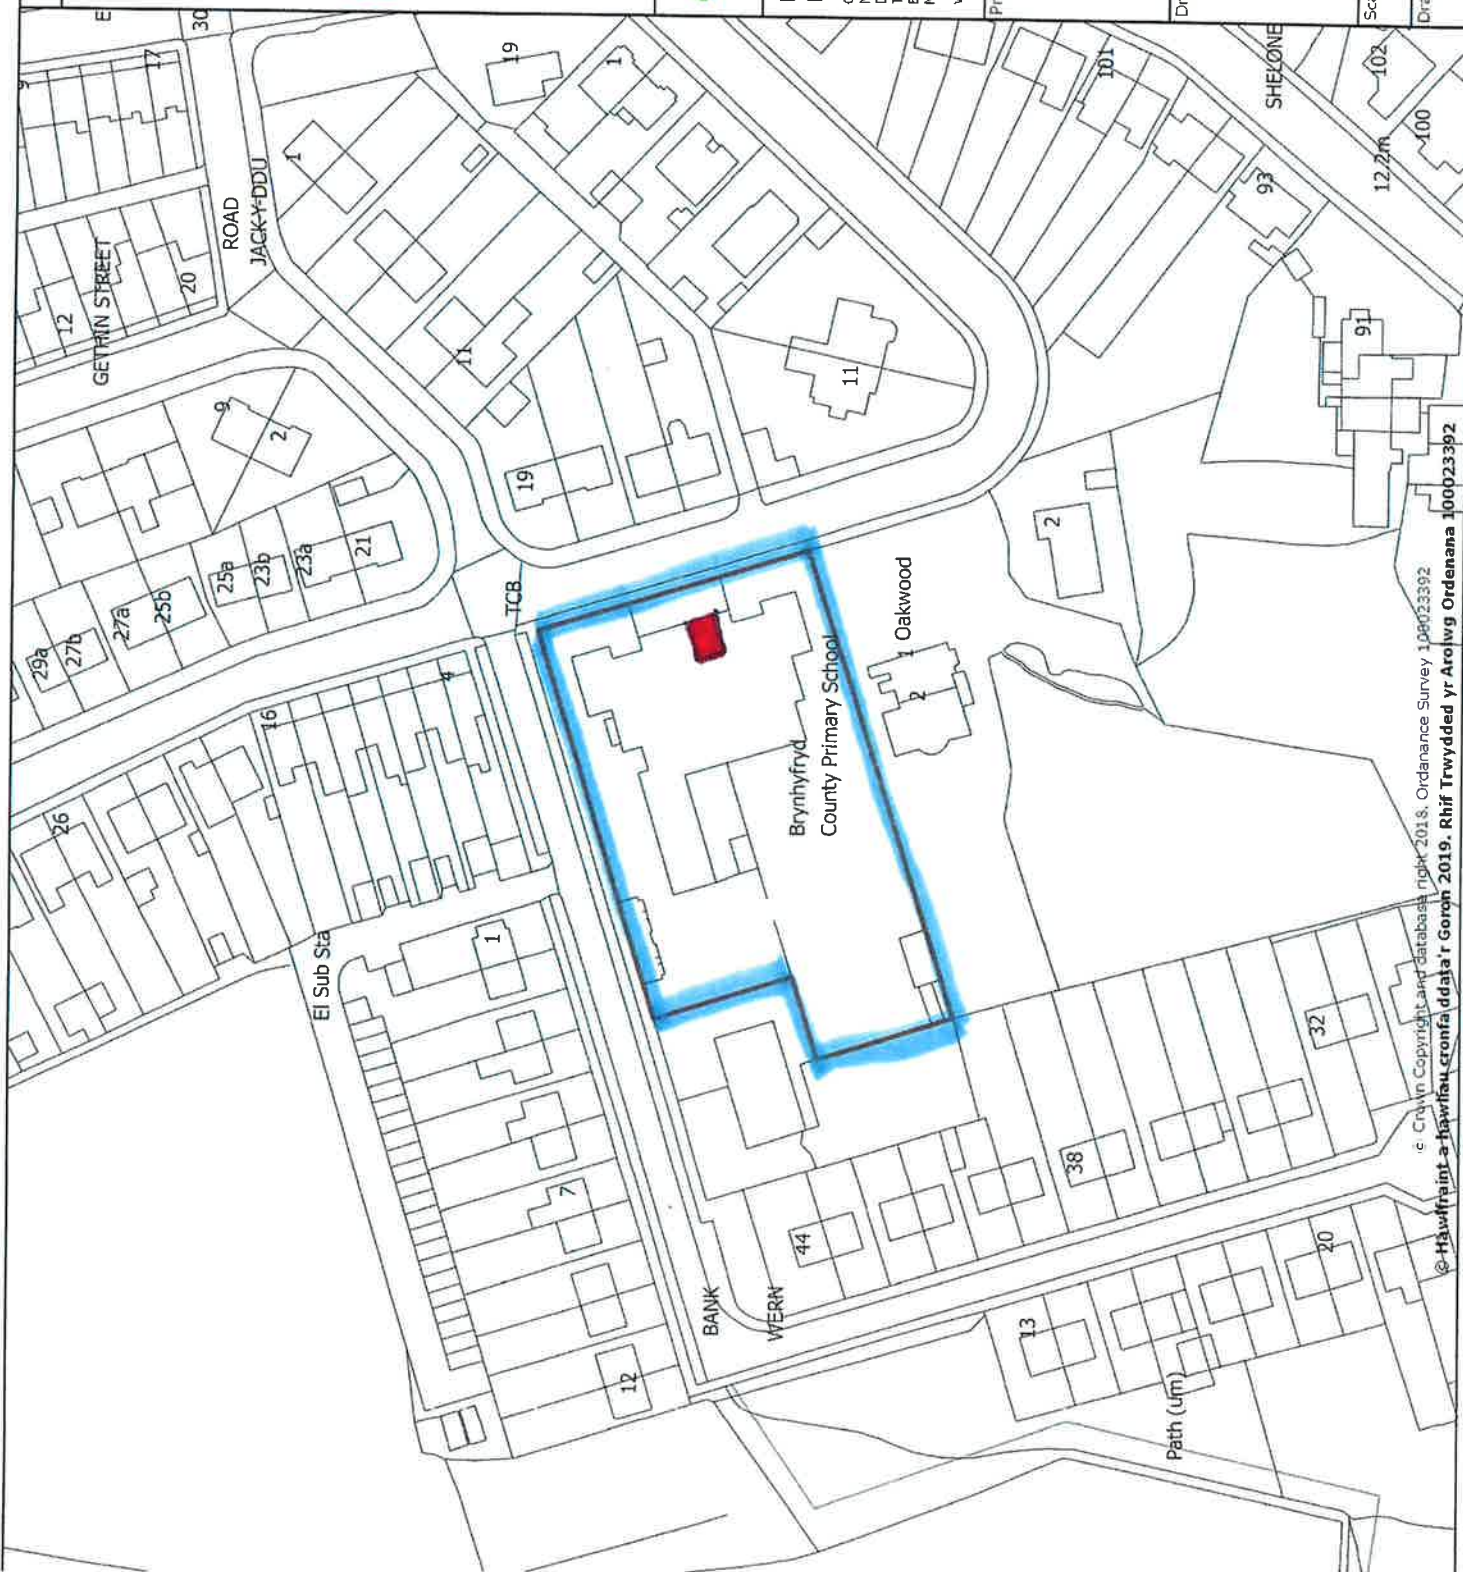

NOTES NODIADAU

Proposed
Floor Plan



KITCHEN
AREA

NO CHANGES.



Neath Port Talbot
Castell-nedd Port Talbot
County Borough Council Cynghor Bwrdeistref Sirol

Property & Regeneration
Eiddo ac Adfywio

Gareth Nutt B.Sc (hons)
M.Sc., DMS, FRICS
Director of Environment
The Quays, Brunel Way
Baglan Energy Park
Neath SA11 2GG
www.npt.gov.uk

Gareth Nutt B.Sc (hons)
M.Sc., DMS, FRICS
Cyfarwyddwr Yr Amgylchedd
Y Ceiau, Ffordd Brunel
Parc Ynni Baglan
Castell-nedd SA11 2GG

Project Proiect

Drawing Title Teitl Lluniadu

Brynhyfryd Primary School
Giants Grave Road
Briton Ferry
SA11 2ND

Scales Dafol
A4 @ 1:1250
Drawing No. Rhif gan Dynnu
19-0421

Rev.
Adolygu