



Drawing No. DFG

Address


Project

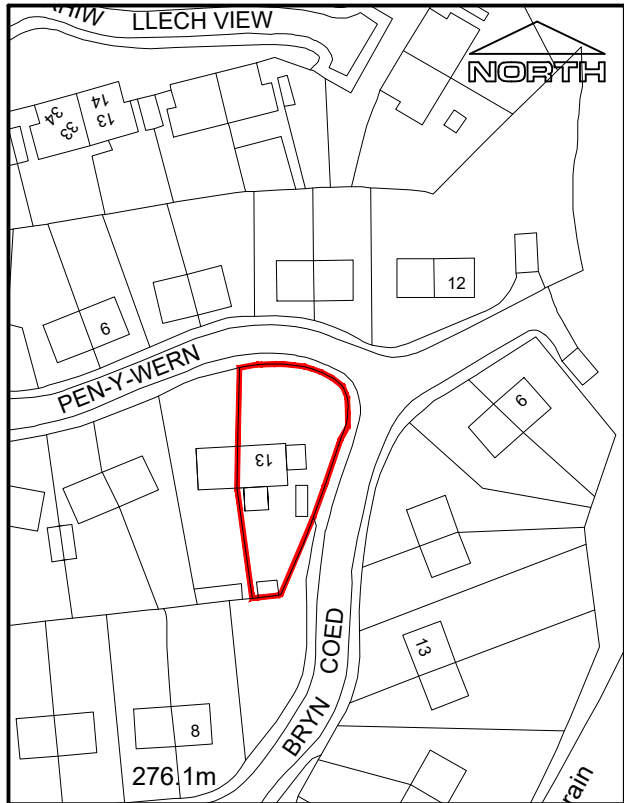

Site Location Plan - 1:1250

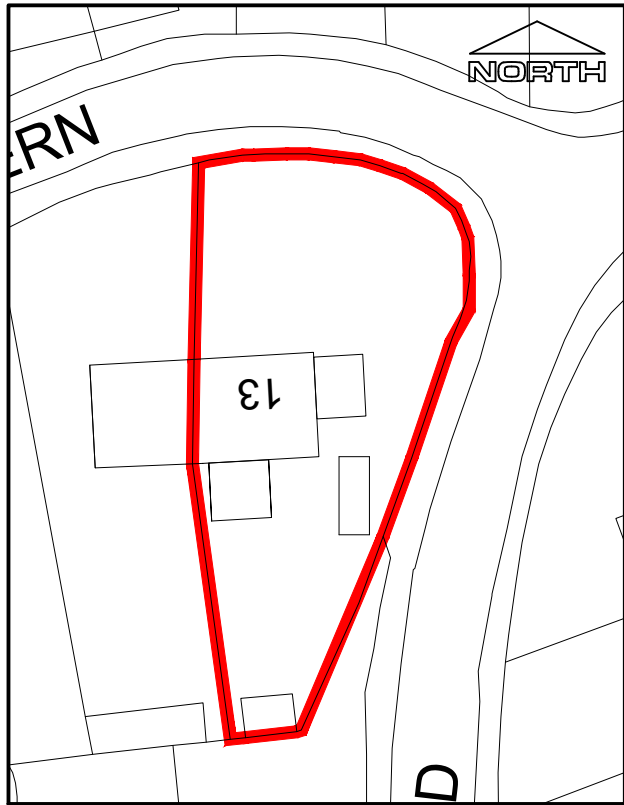

Site Plan - 1:500

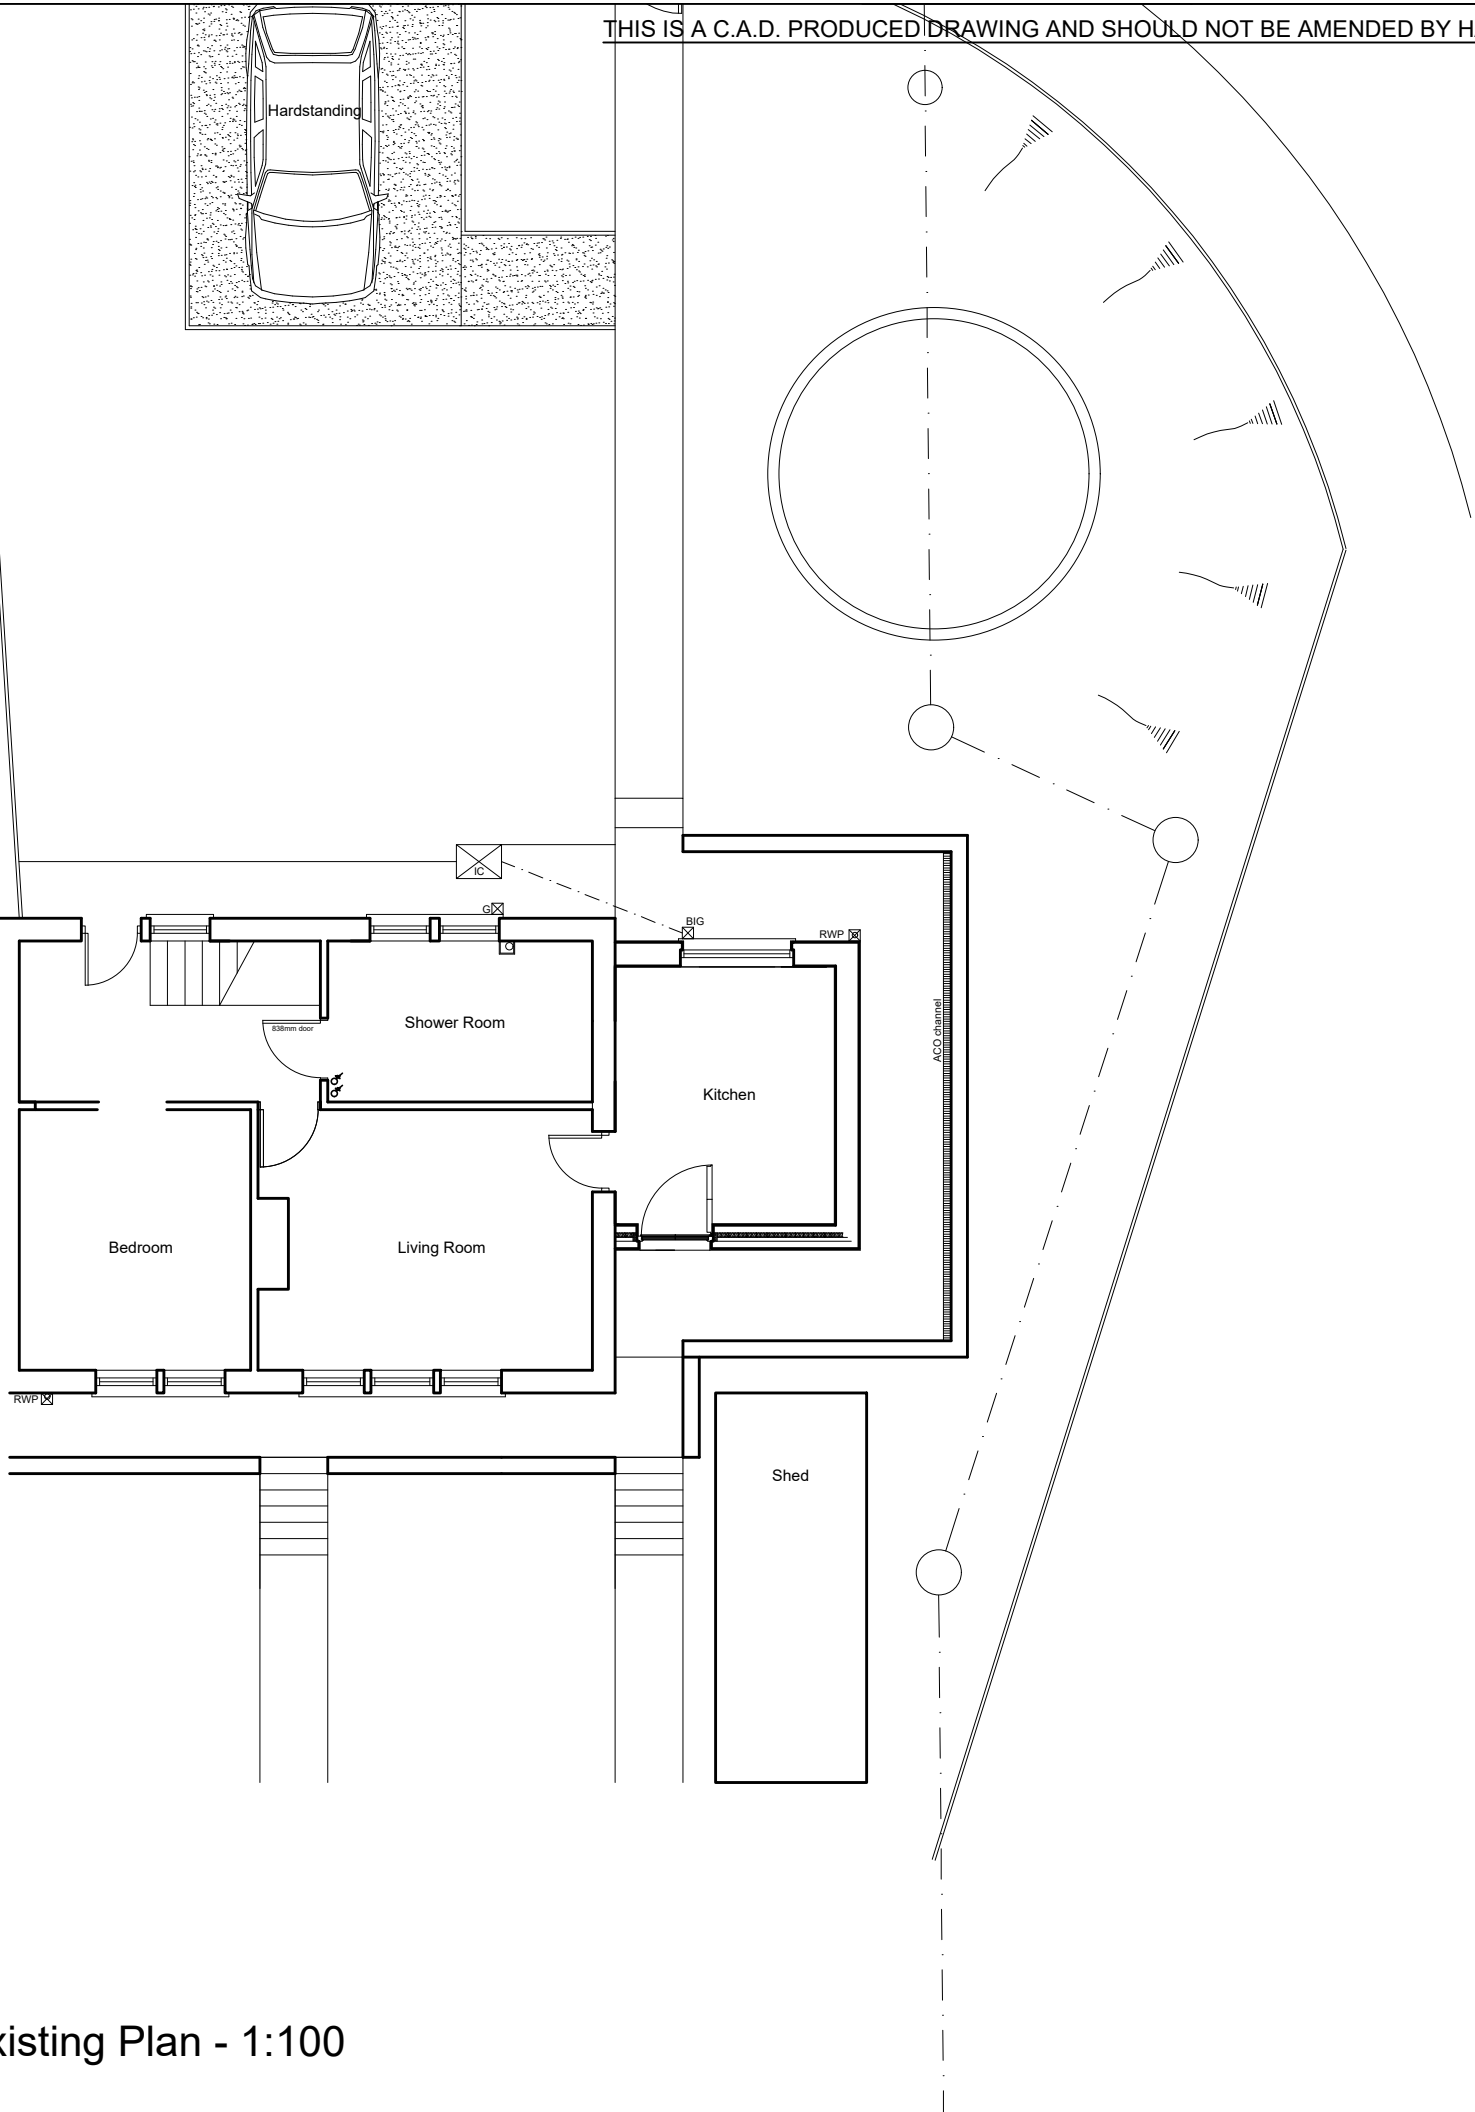

Existing Plan - 1:100

NOTES

1 All dimensions in millimetres unless otherwise stated.

Rev	Details	Dr	Date

**Neath Port Talbot**
Castell-nedd Port Talbot
County Borough Council Cyngor Bwrdeistref Sirol

Neath Port Talbot Castell -nedd Port Talbot
County Borough Council Cyngor Bwrdeistref Sirol
GRANTS AGENCY
Social Services, Health and Housing
Housing Renewal and Adaptations Service
Civic Centre
Port Talbot
SA13 1PJ

Project
13 Pen Y Wern
Croeserw
Port Talbot
Bedroom Extension

Existing Plan

Drawn	DB	Checked		Approved	
Date	2/12/19	Date		Date	
Scales	As shown				
Drawing No. NPT4331/01					