




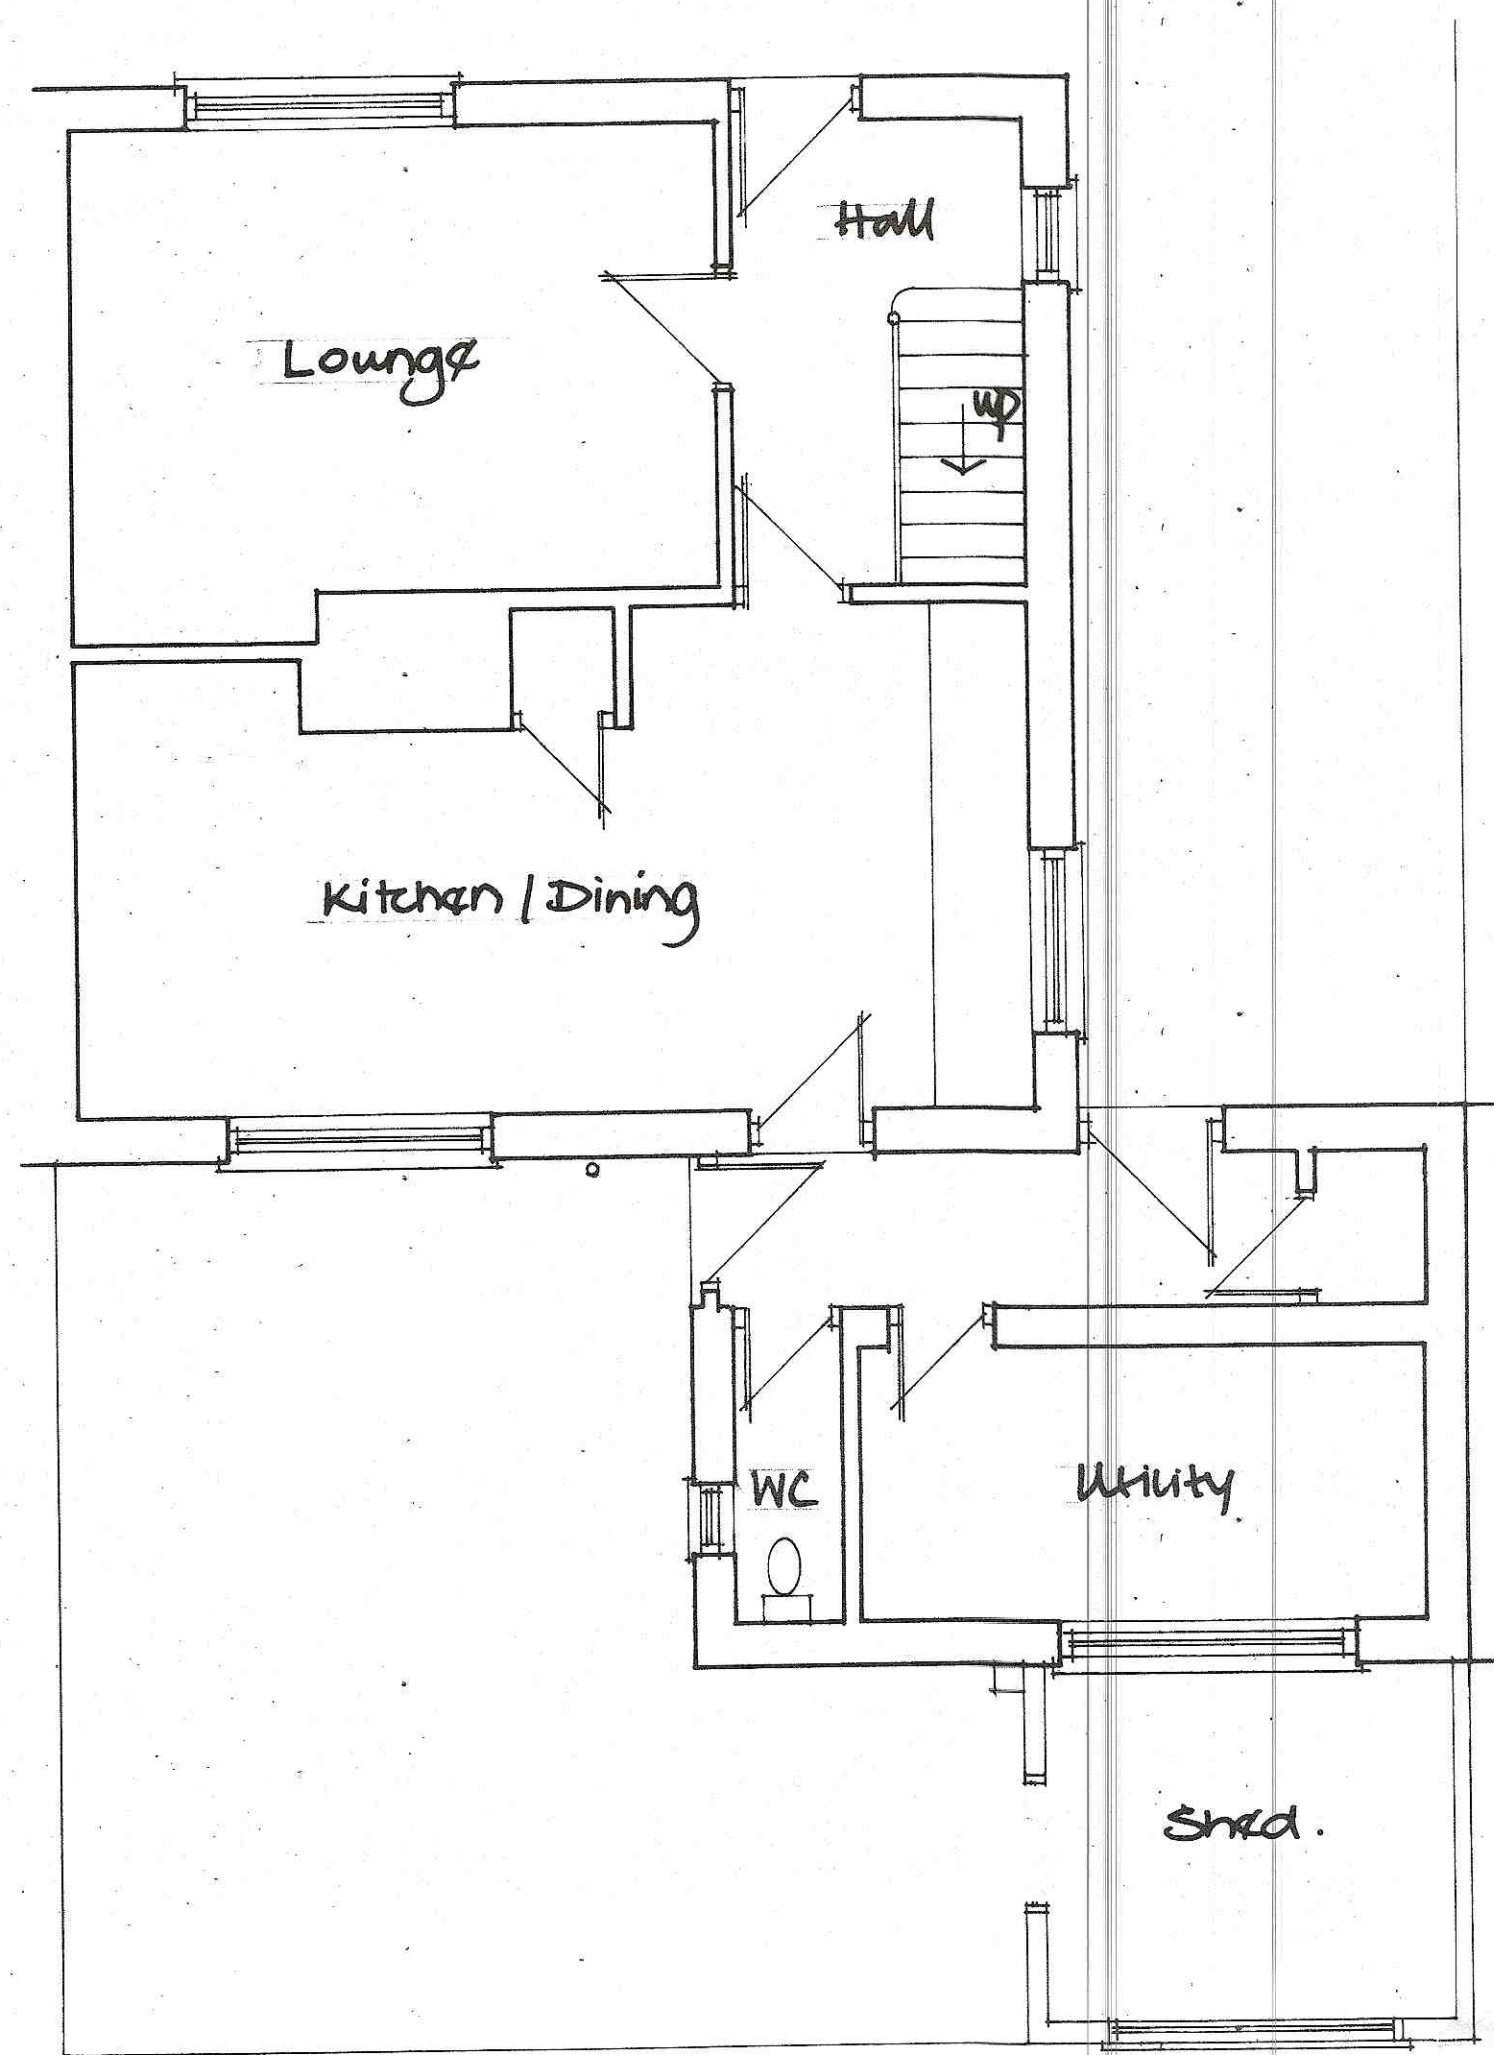


Existing Ground Floor

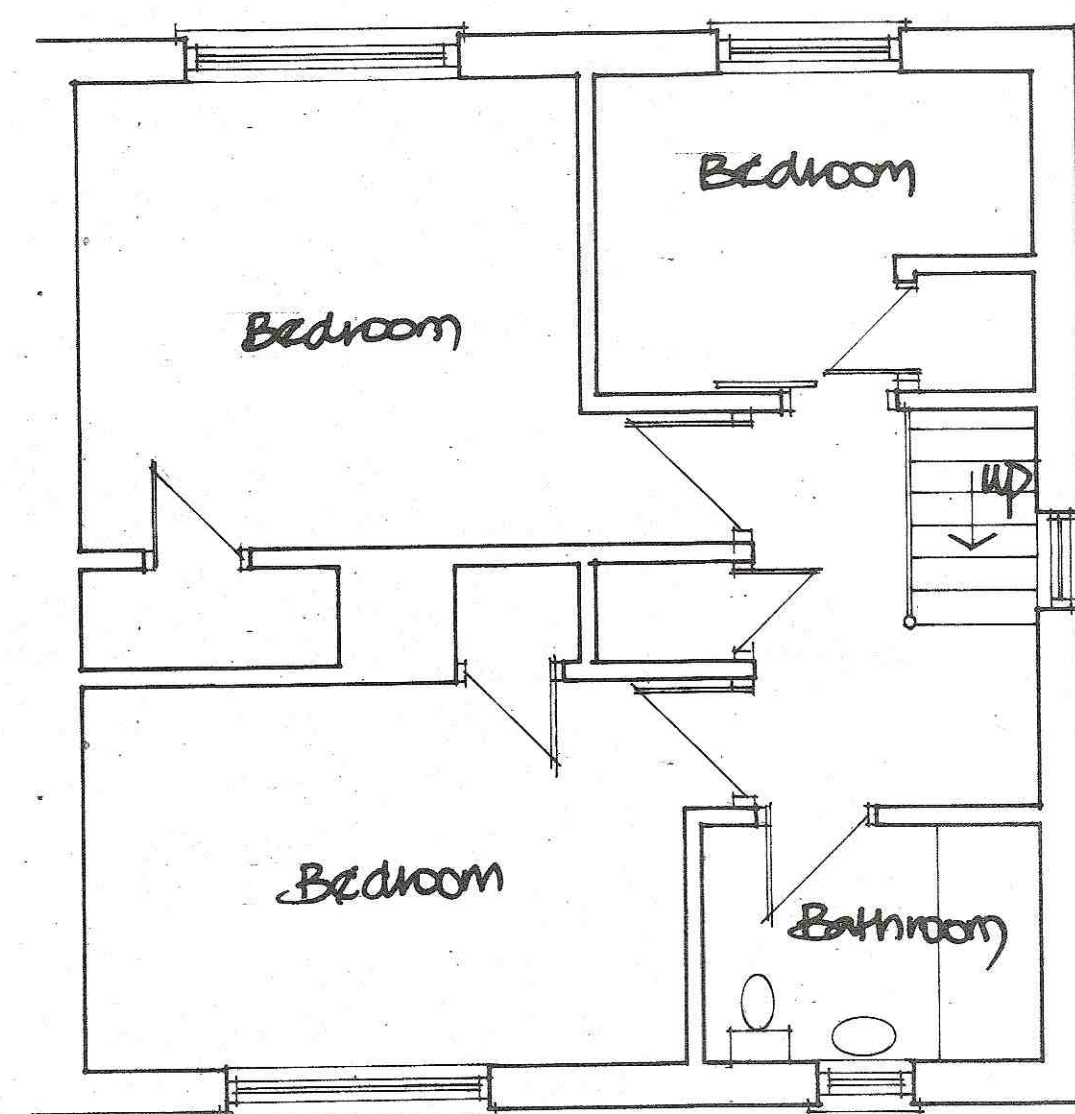

Existing First Floor

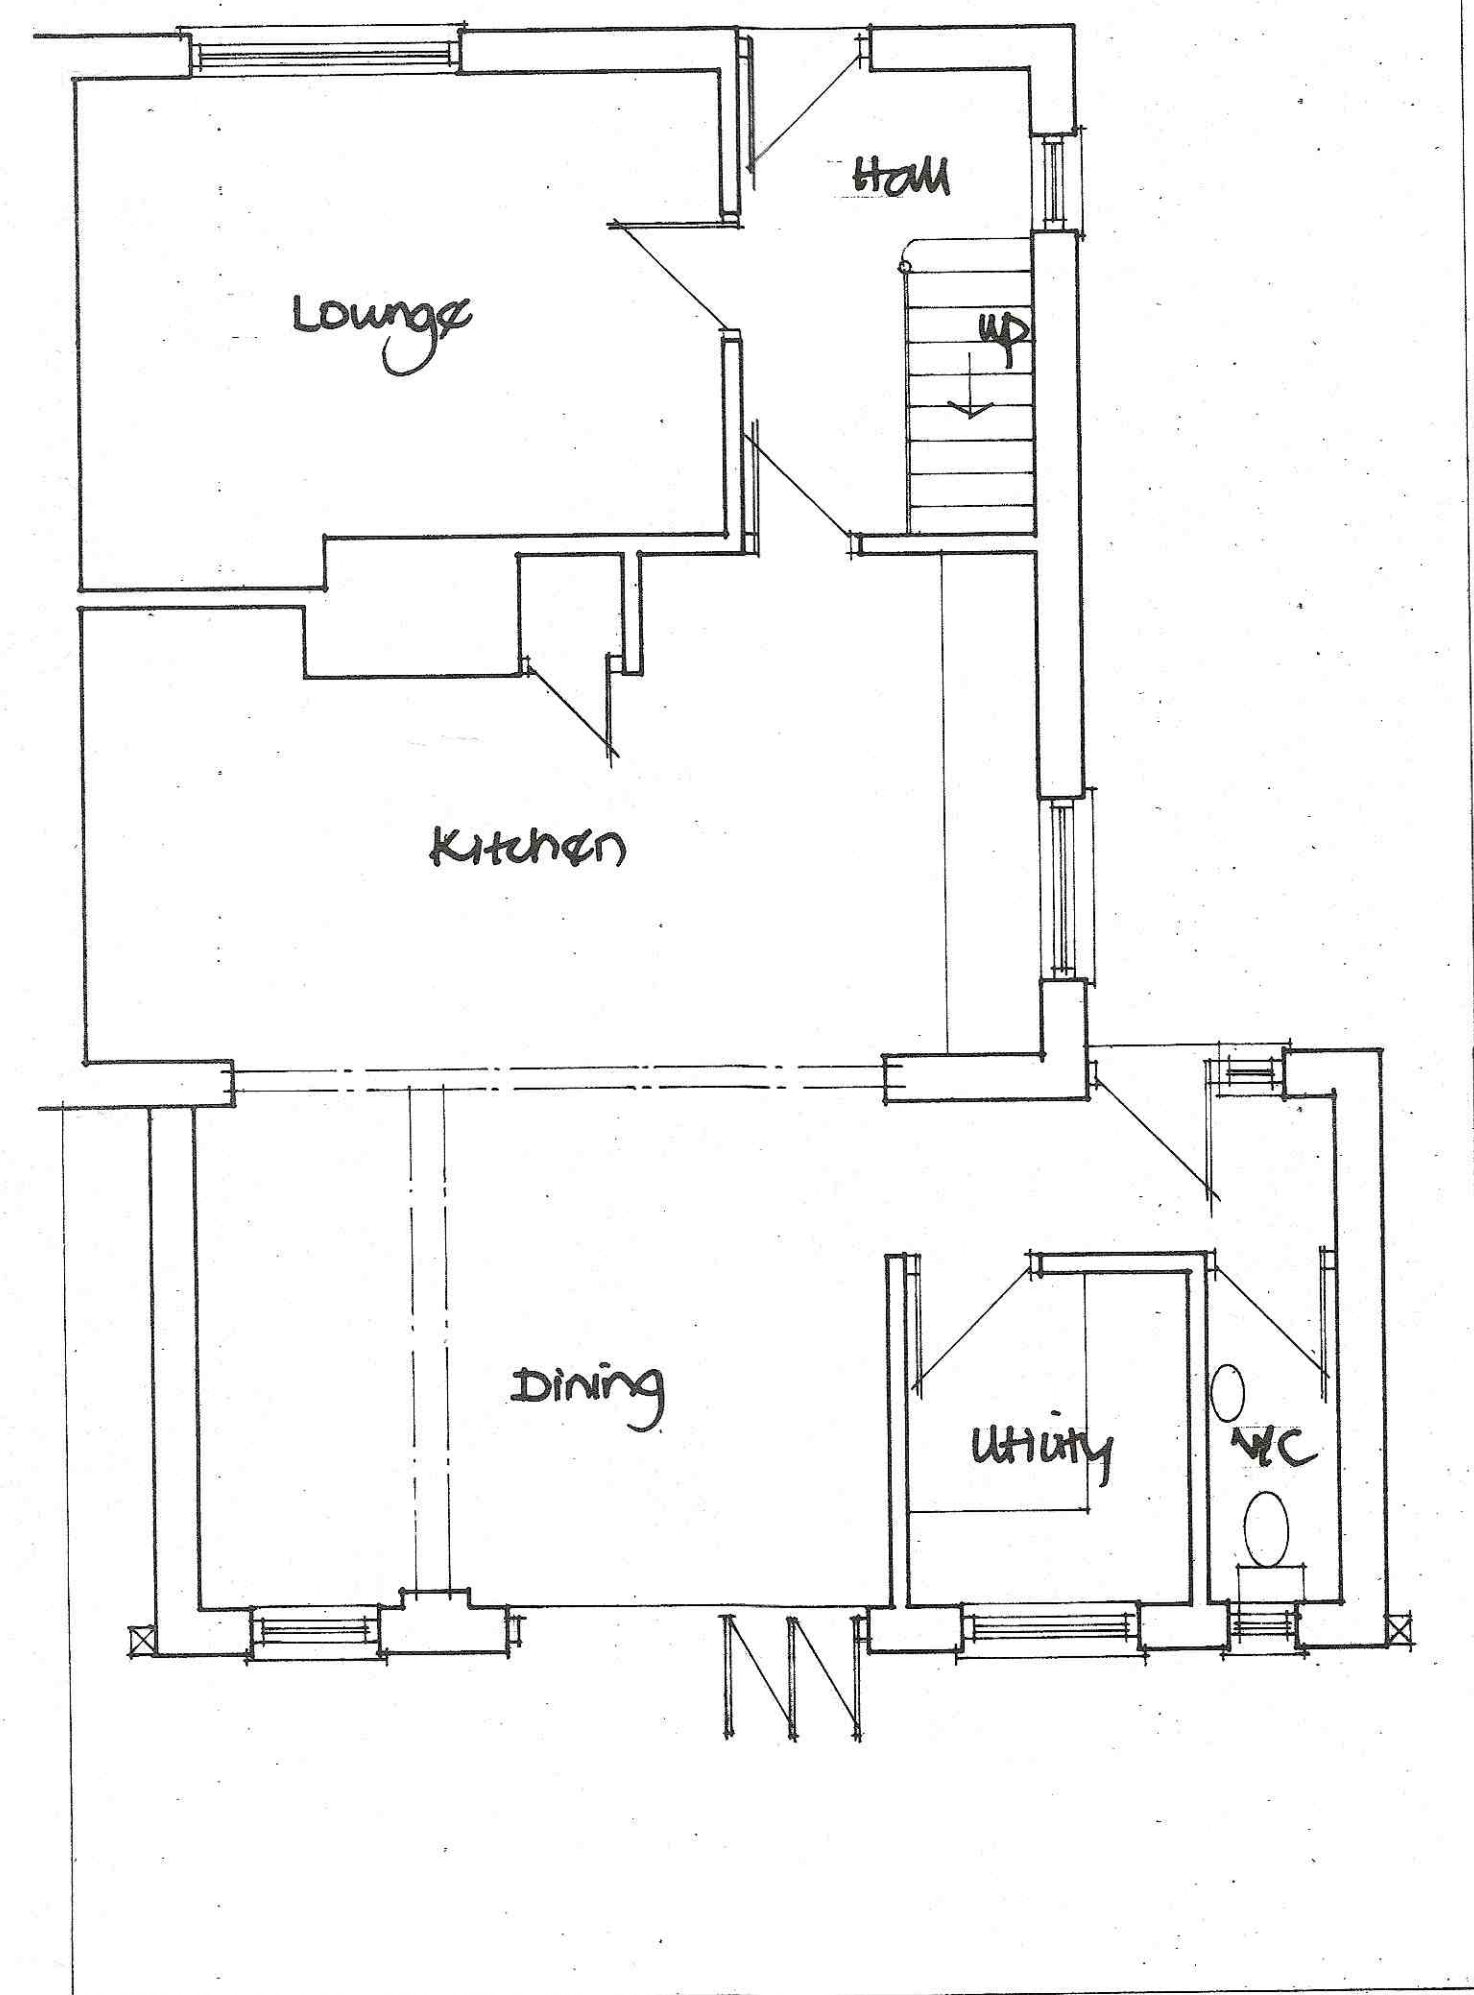


Proposed Ground Floor

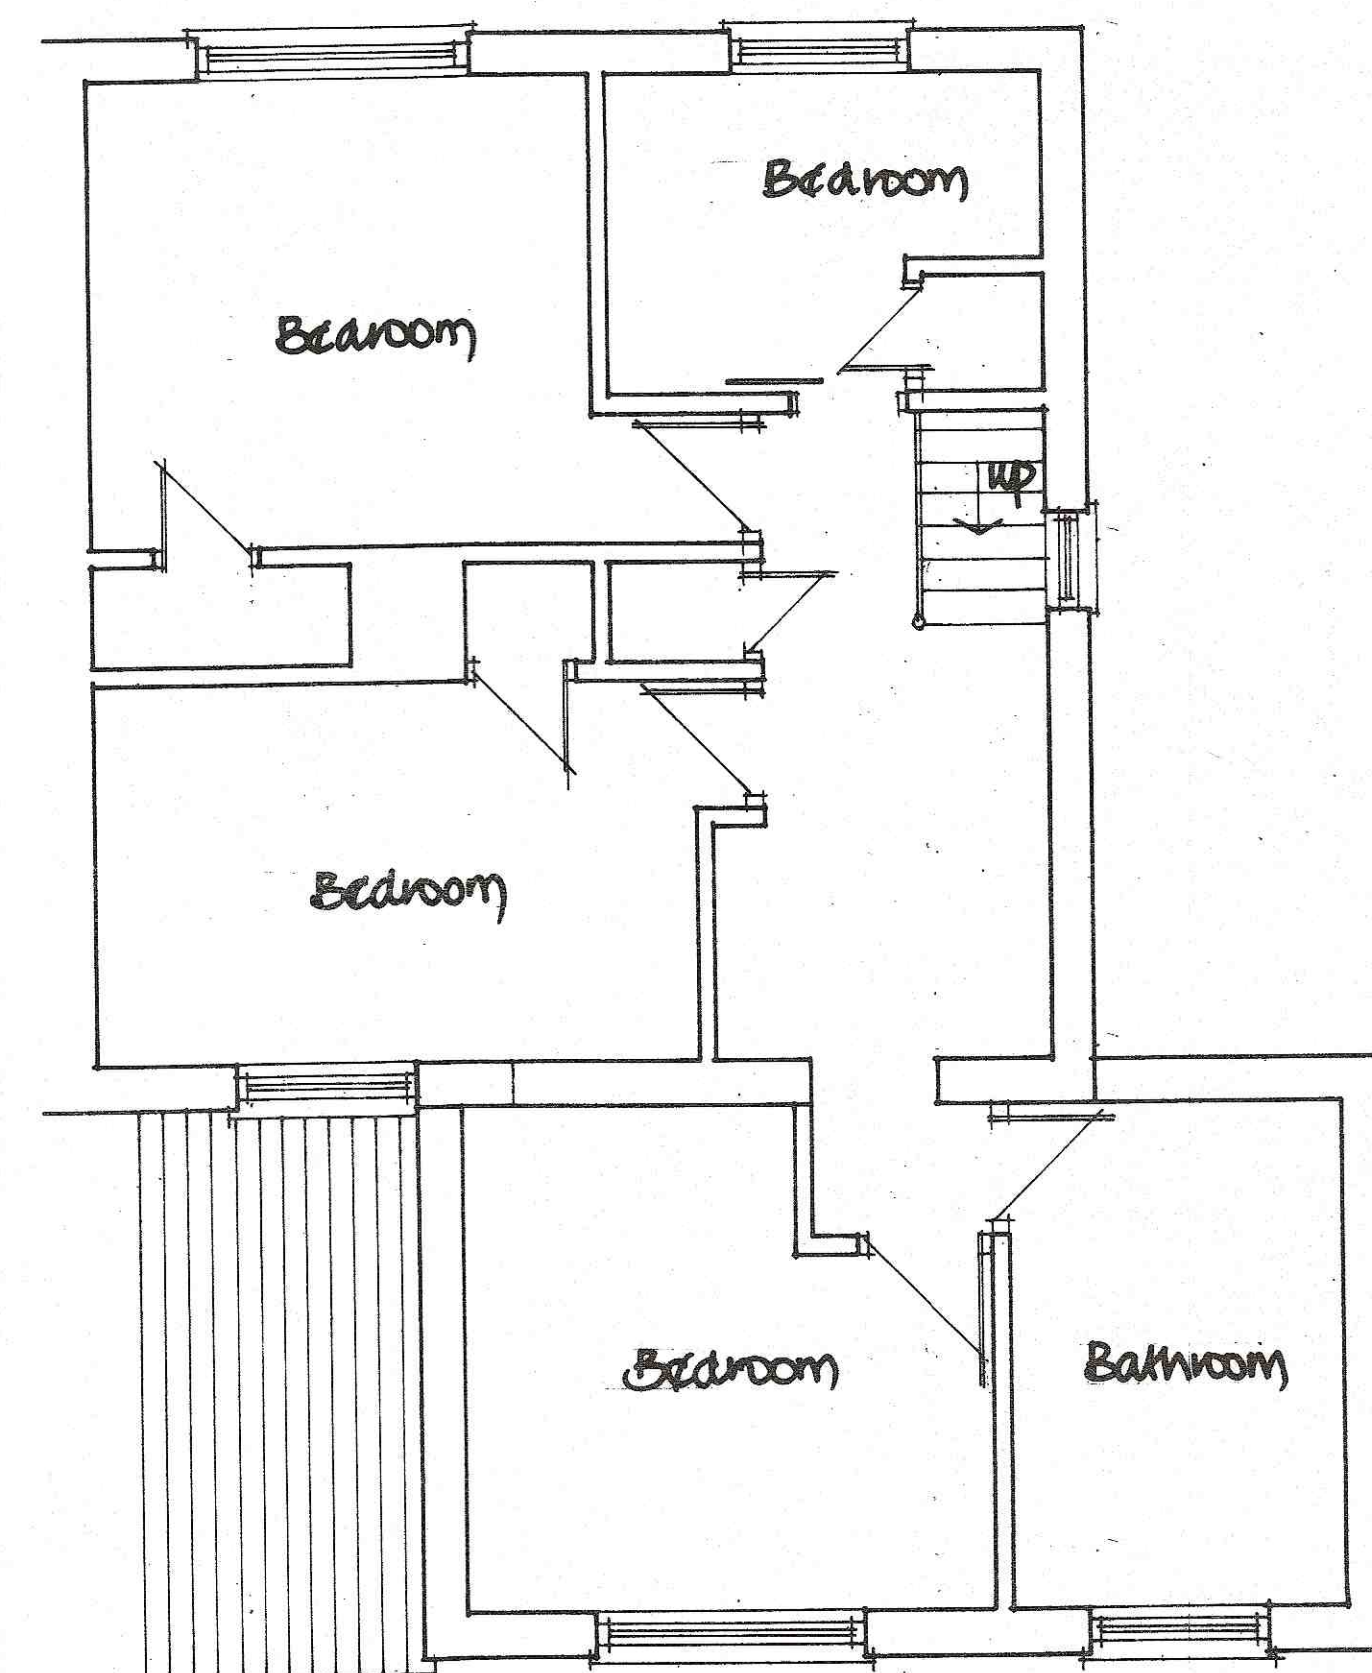

Proposed First Floor




Existing Front Elevation

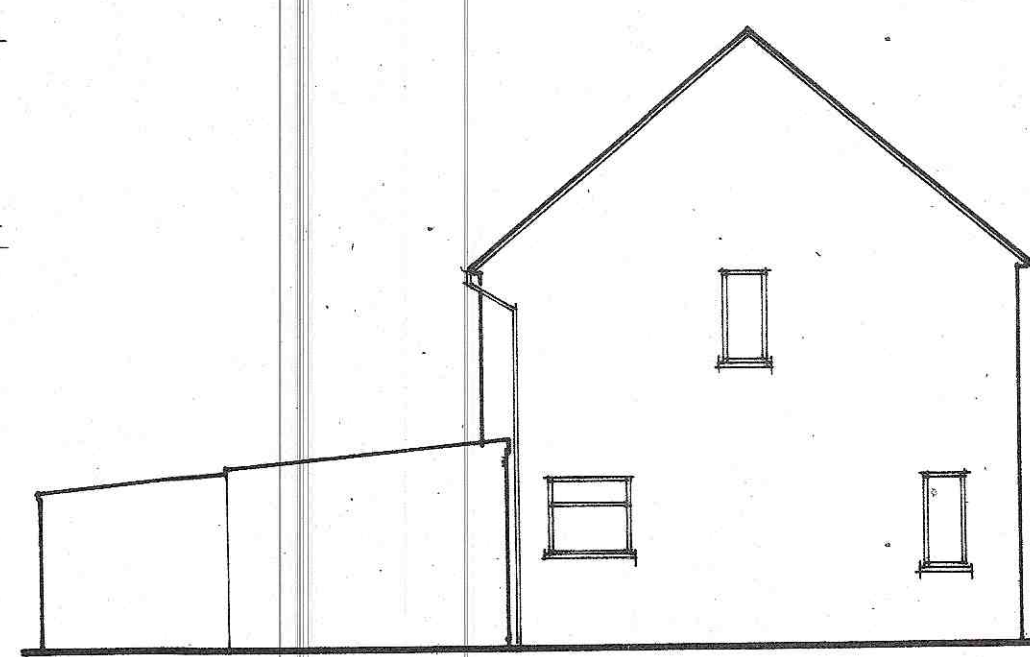


Existing Side Elevation



Existing Rear Elevation

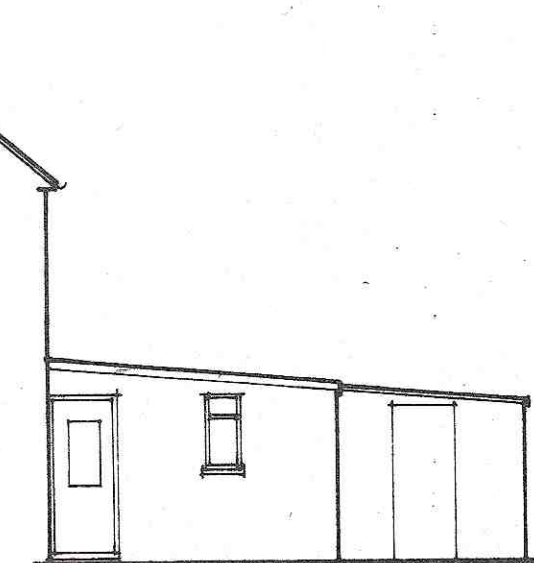

Existing Side Elevation

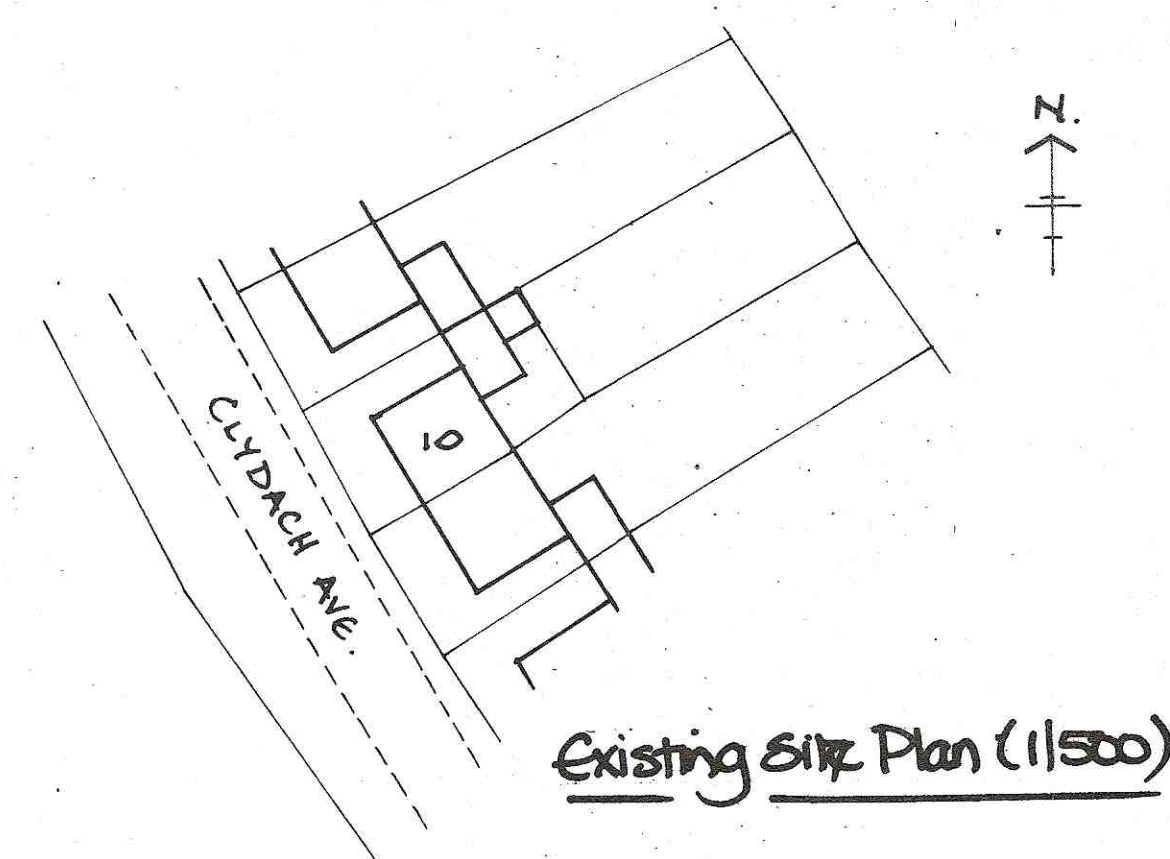

Existing Site Plan (1:500)




Location Plan (1:1250)

17 JAN 2020

P2020/0025




Proposed Front Elevation

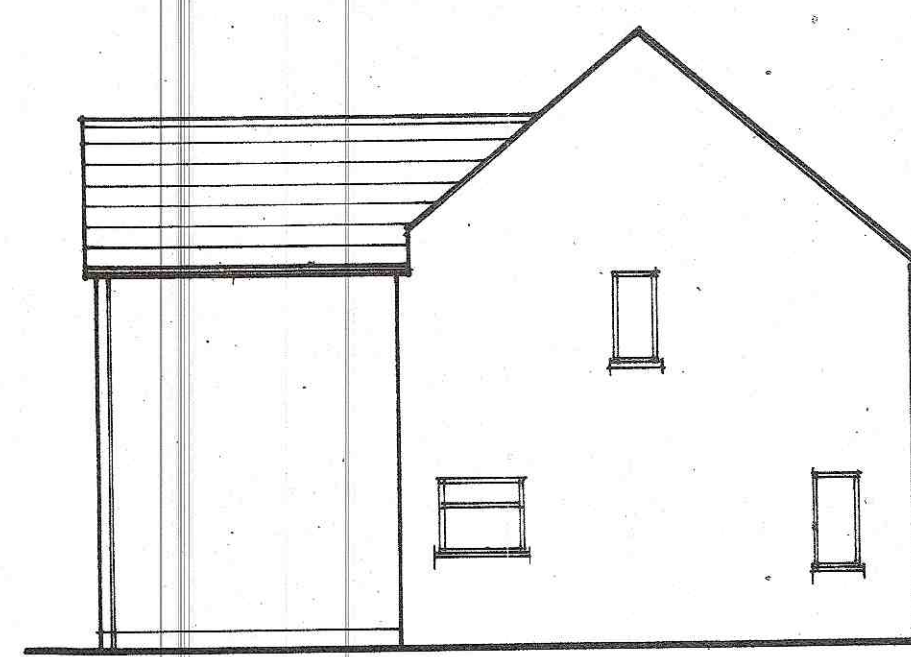


Proposed Side Elevation



Proposed Rear Elevation

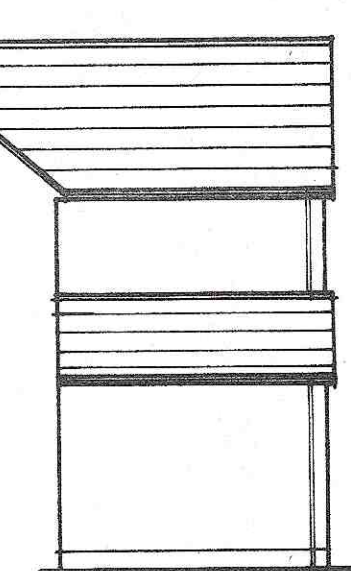

Proposed Side Elevation

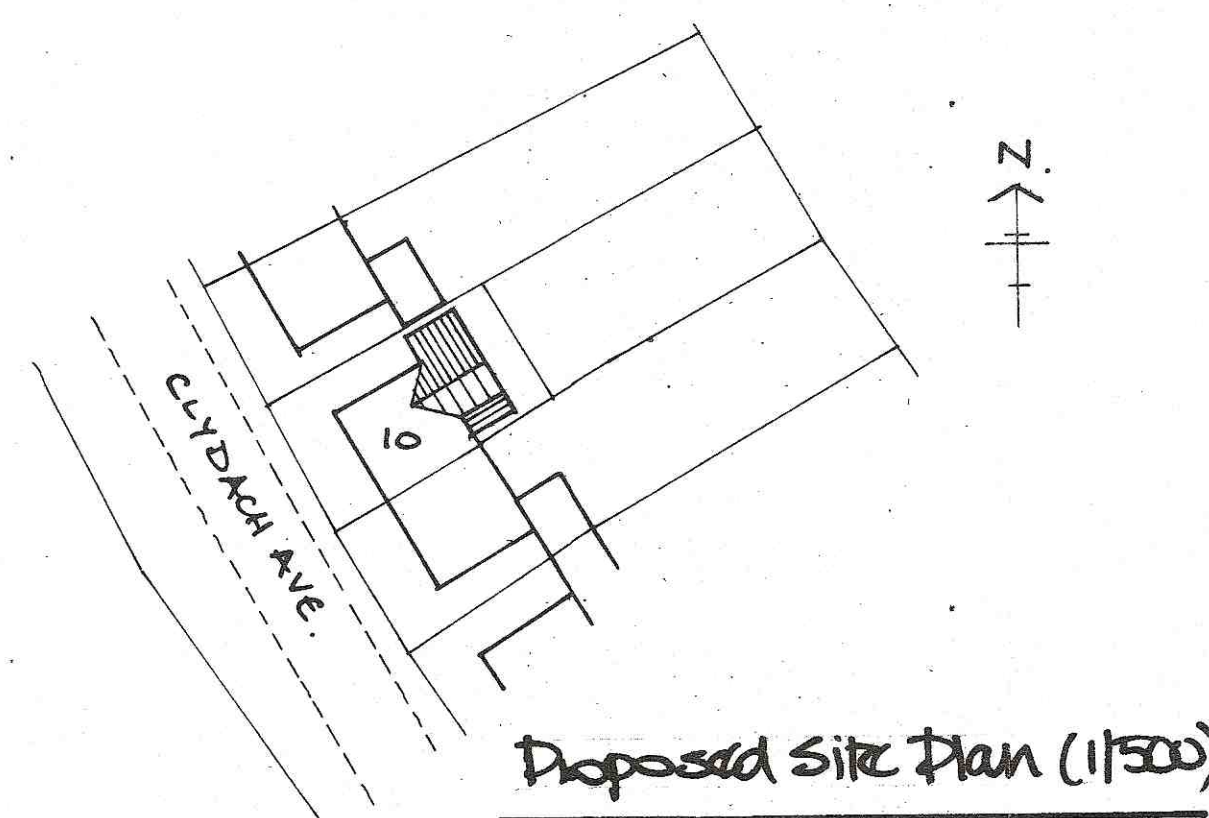

Proposed Site Plan (1:500)

Scale:	1:50:1:100	Title:	Proposed Two Storey Extension
Date:	Sept '19		10, Clydesdale Ave., Rescver
Drawing No:	10/CA/R	Client:	Clare Evans.