


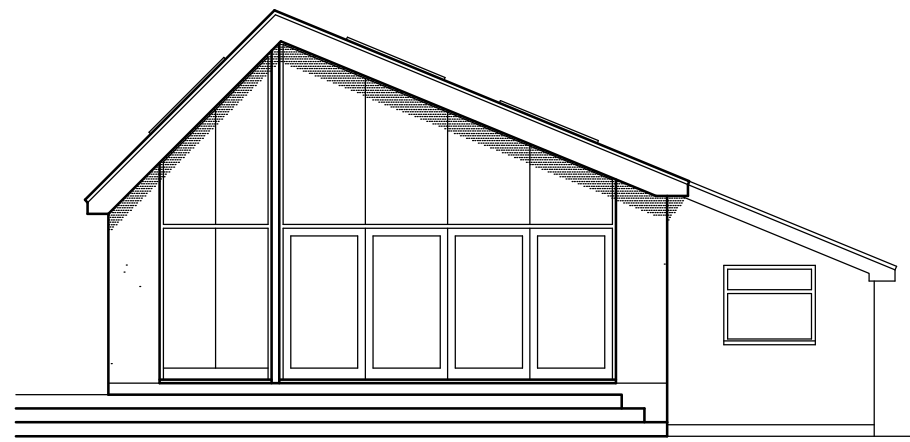


PROPOSED REAR ELEVATION




PROPOSED SIDE ELEVATION



PROPOSED SIDE ELEVATION

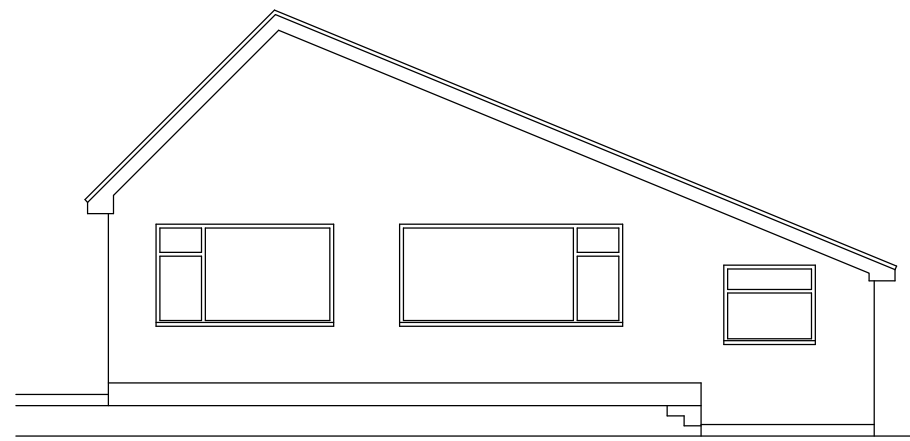

EXISTING REAR ELEVATION

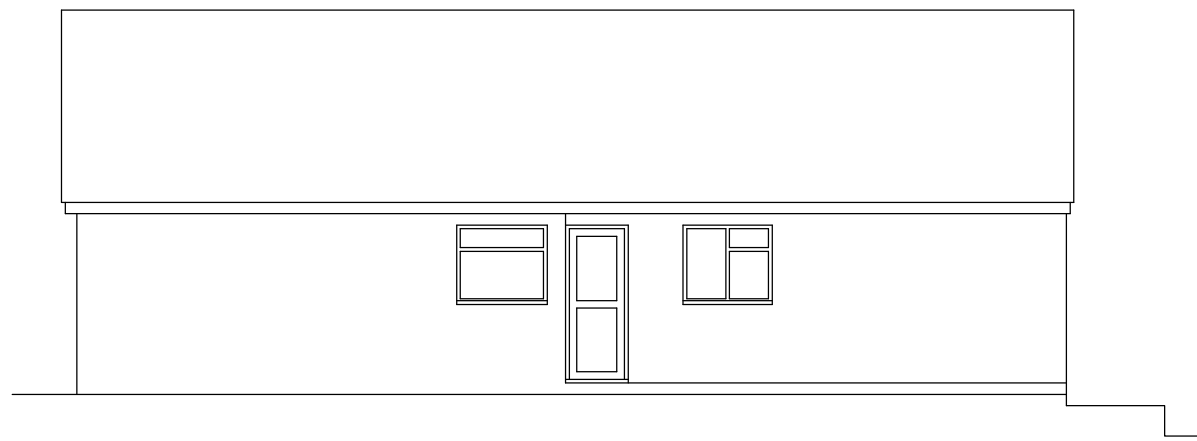


EXISTING SIDE ELEVATION




EXISTING SIDE ELEVATION



EXISTING PLAN

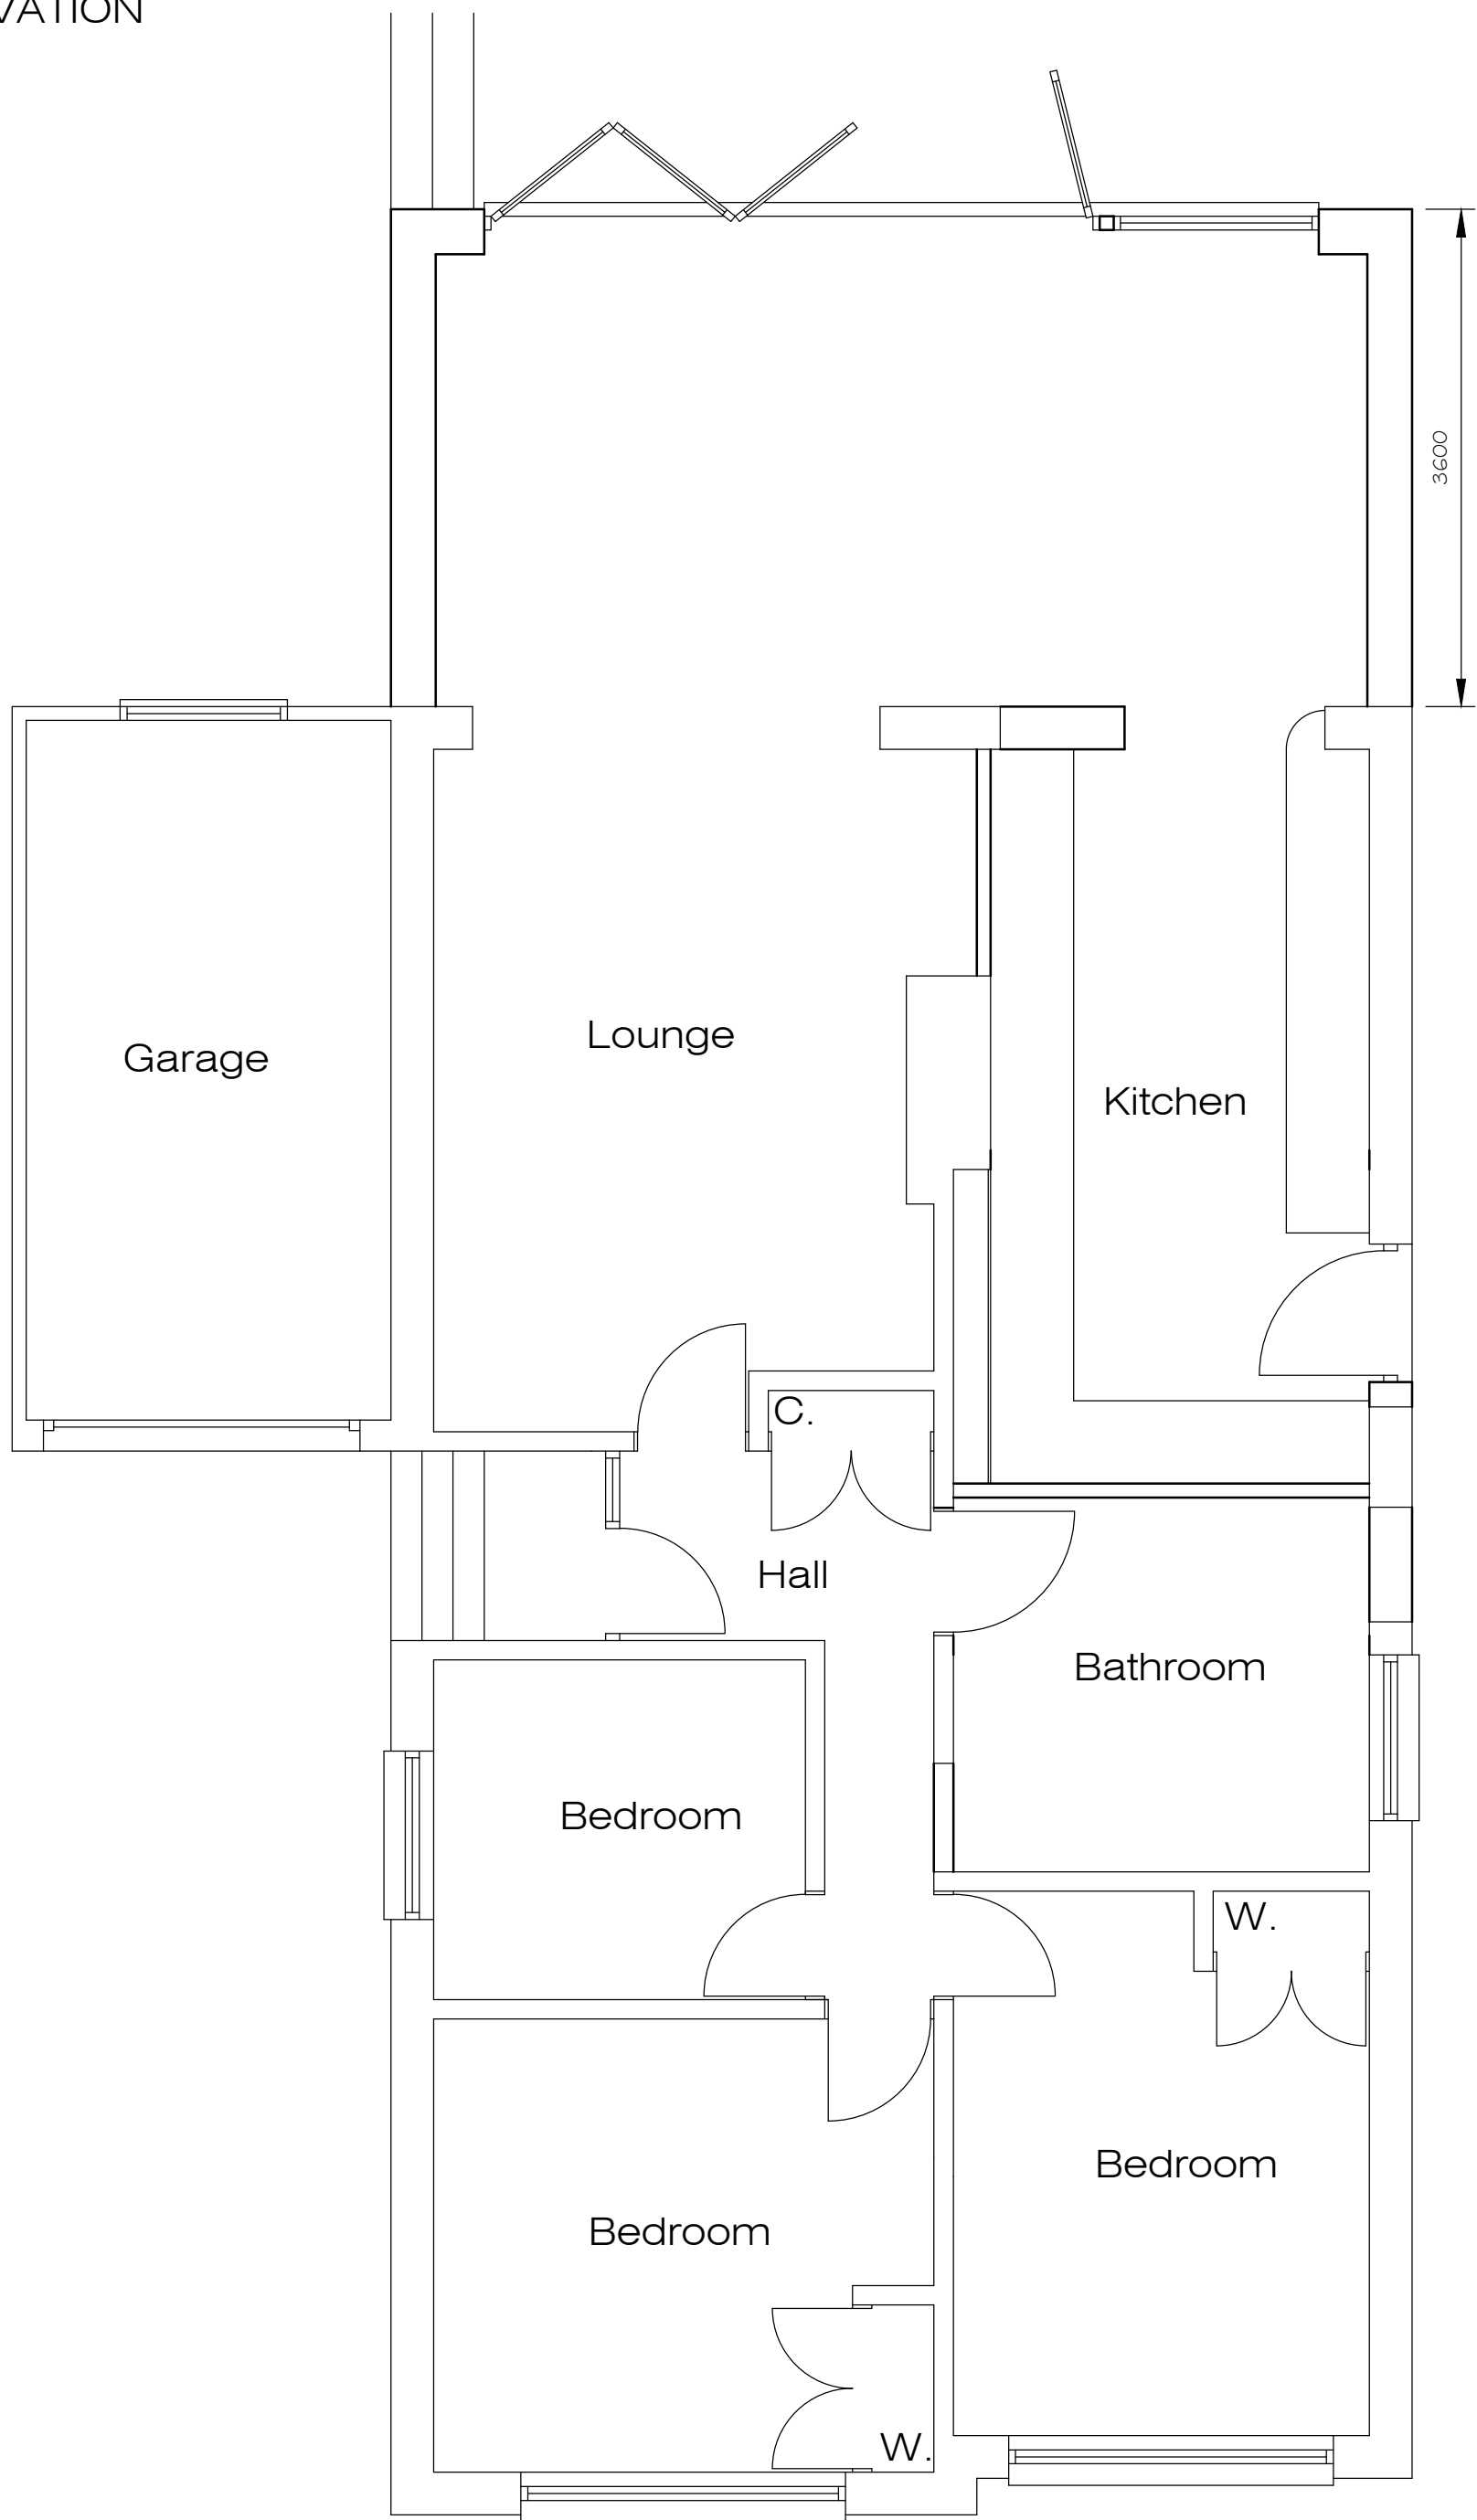

PROPOSED PLAN

 

Crescent Architectural

Architectural Design & Services
M.C.I.A.T.
38 De La Beche Road, Sketty,
Swansea, SA2 9AR.
Telephone: 01792 208039 Mobile: 07818 067467
e-mail: crescent3000@aol.com

Project
Proposed Extension at
43 Delffordd, Rhos, SA8 3EJ.
(not for construction until full detail added)

Description
PLANNING DRAWING

Scale 1/50 & 1/100 @ A1.	Date December, 2019.
Drawn	Checked

Drawing No.
PH19/158/1