




Reproduced from an Ordnance Survey map with the permission of the
Controller of Her Majesty's Stationary Office.
©Crown Copyright. All rights reserved.

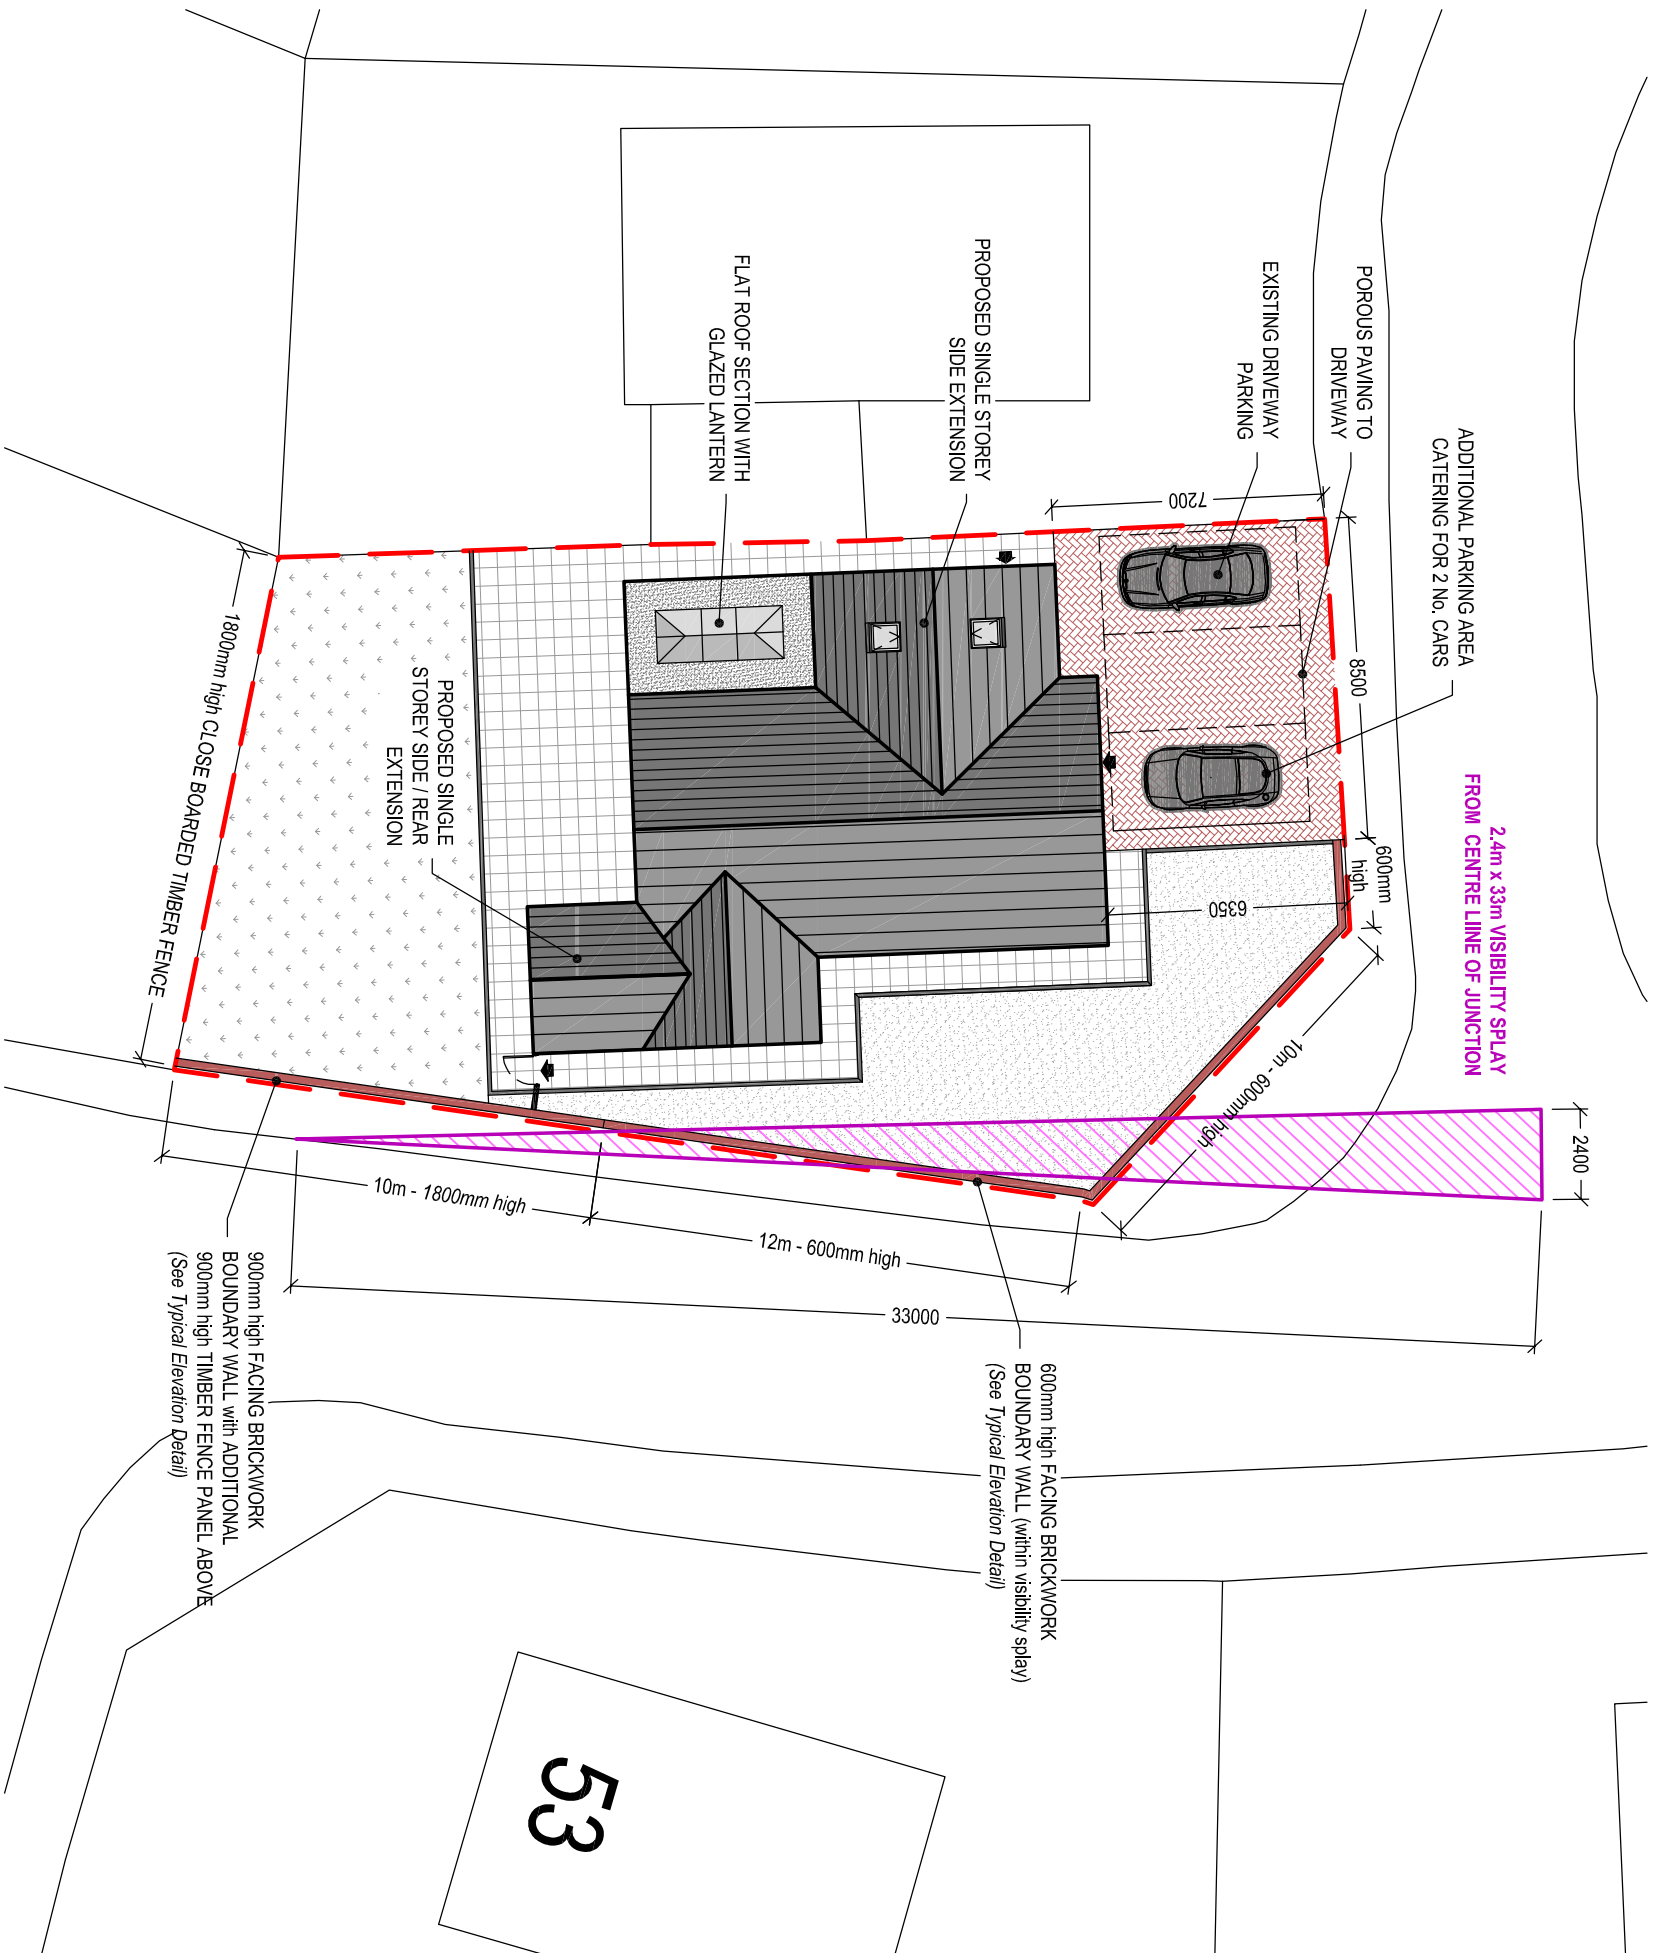

PROPOSED SITE PLAN
Scale 1:200

Client:

Mr. K. Esteban
44 Delffordd
Rhos
Neath Port Talbot

Project Title:

PROPOSED SINGLE STOREY
SIDE EXTENSION

General Notes:

1. Do not scale from this drawing. Take figured dimensions only.
2. Dimensions are in millimeters unless otherwise stated.

Drawing Issues:

PLANNING

Drawing Title:

PROPOSED SITE PLAN

Drawing No:	002	Revision:	D
Date:	20-09-2019	Revised:	09-01-2020
Scales:	1:1250 / 1:200	Paper Size:	A3



Cwm Planning & Design Ltd.
(architectural and Draughting Services)