


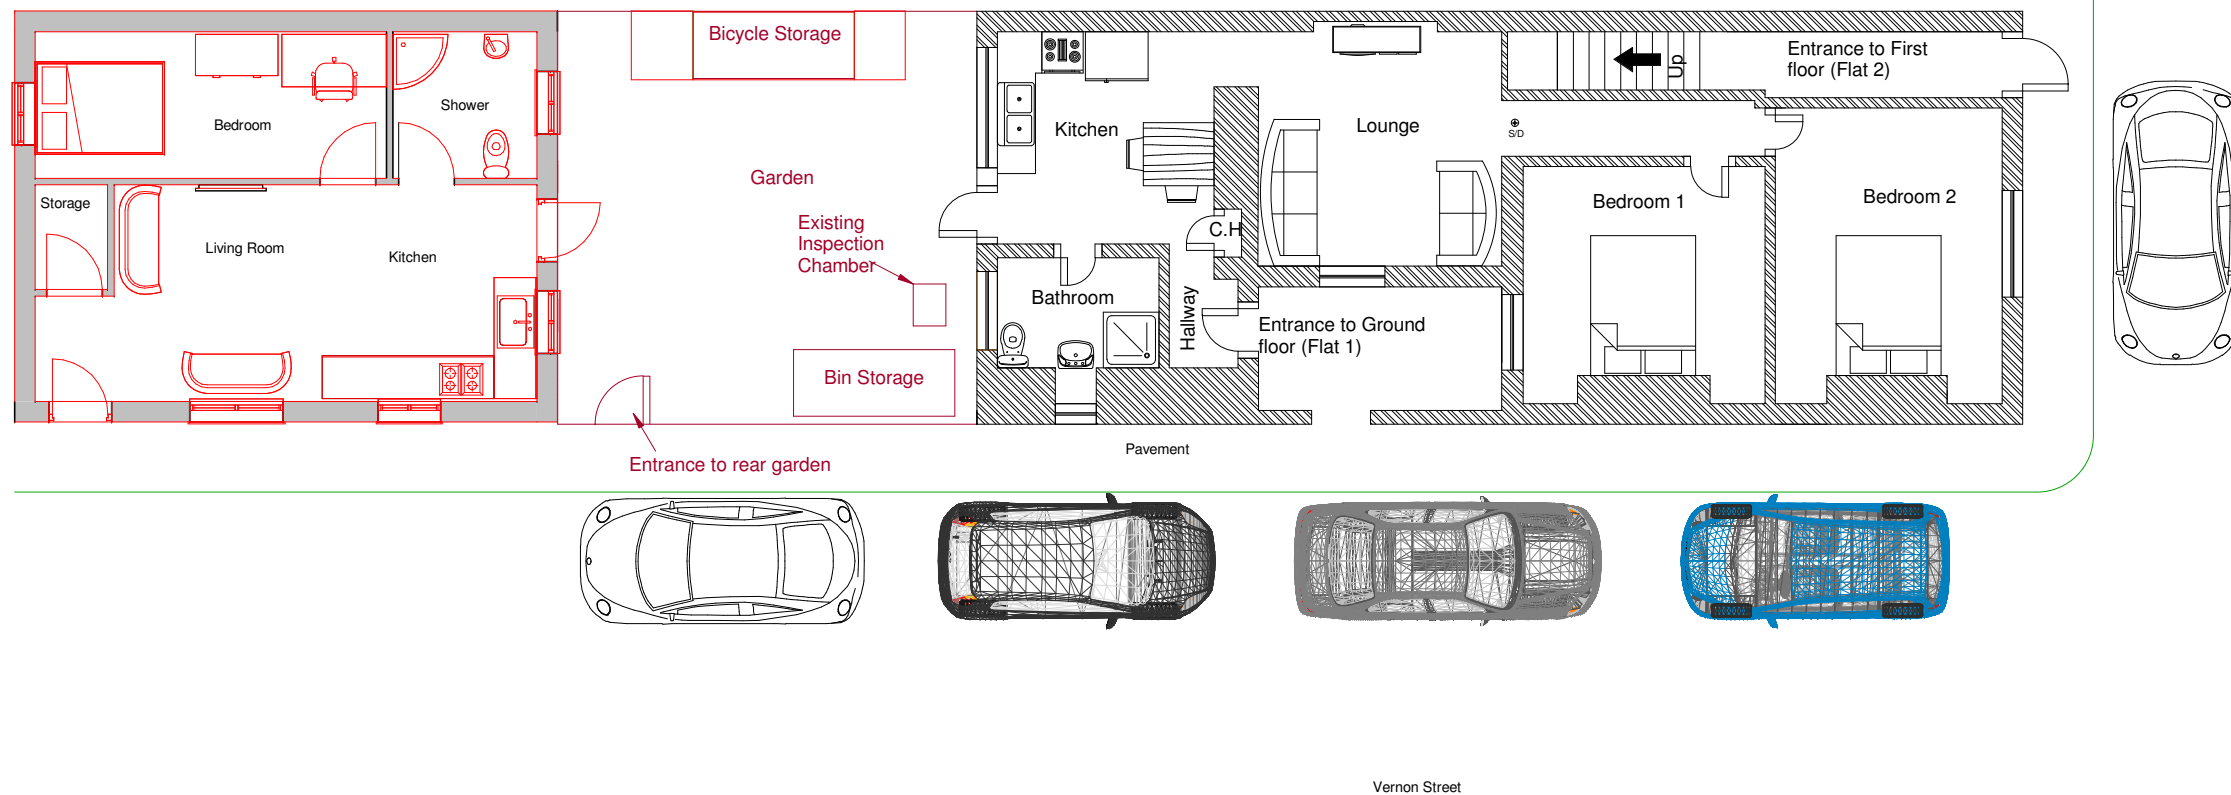

1 Ground Floor Plans

1 : 100



No.	Description	Date

CCS COMPLETE CAD & STRUCTURAL SOLOUTIONS www.ccs-solutions.co.uk	PROJECT 36 Rockingham Ter	CLIENT Ian Gough
SHEET Proposed Floor Plans	Date 27022019	Project number 11122018
CODESTATUSSUITABILITY DESCRIPTIONPURPOSE OF ISSUE	Drawn by HSA	Scale (@ A3) 1 : 100
	Checked by BPD	DRWAING NUMBER A102
		REV