





Front Elevation
1:100 @ A3




Side Elevation
1:100 @ A3

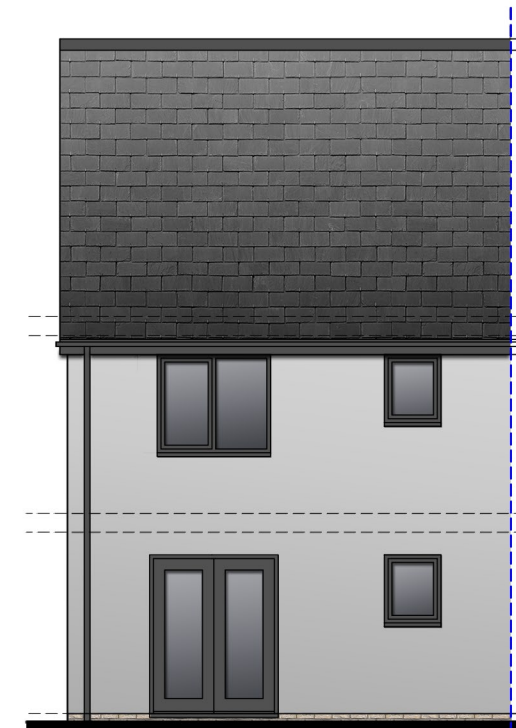

Rear Elevation
1:100 @ A3

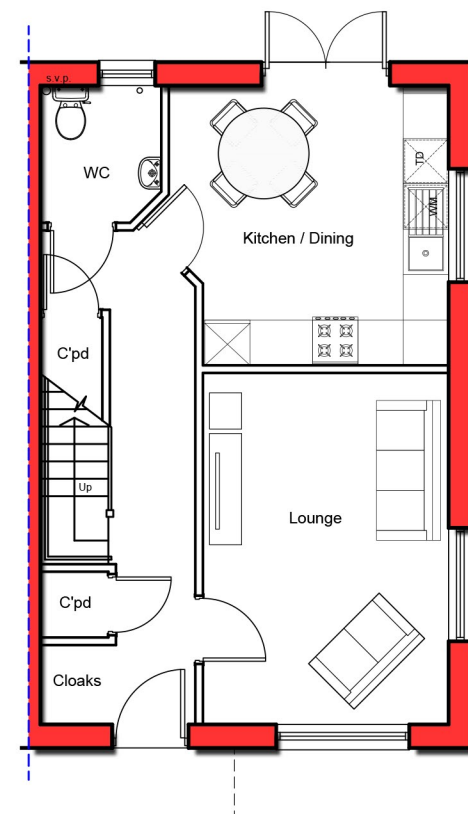

Ground Floor
1:100 @ A3

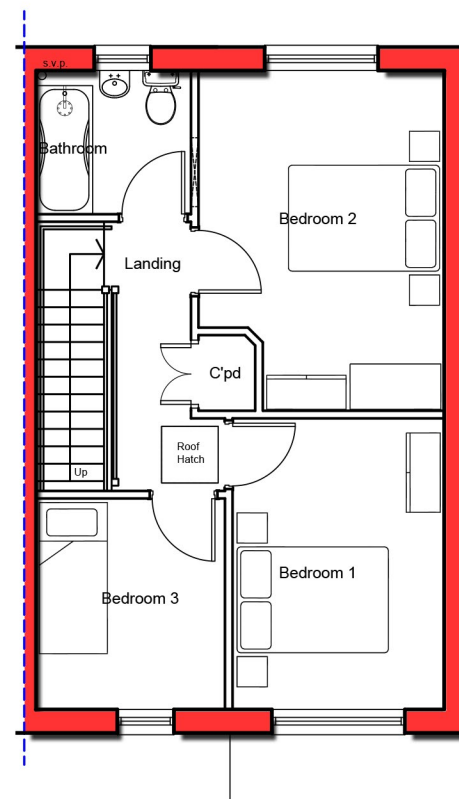

First Floor
1:100 @ A3

Development Pine Valley, Cwmafan Port Talbot		Job No. 17_063 Dwg No. AL(00)14 Rev. A
Title Proposed House Type 'B1'		
Date 11/07/2017	Drawn WS	Scale 1:100 @ A3



Architects · Town planners
Environmental & Urban design

Unit 1A, Compass Business Park,
Pacific Road, Cardiff. CF24 6HL

www.c2architects.co.uk
tel: 029 20452100