


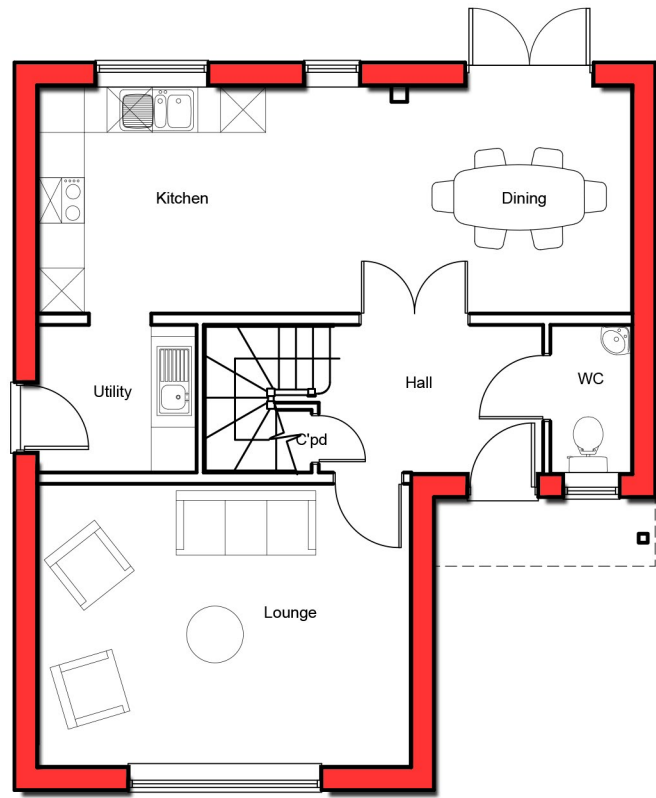


Ground Floor
1:100 @ A3



Front Elevation
1:100 @ A3




L/H Side Elevation
1:100 @ A3

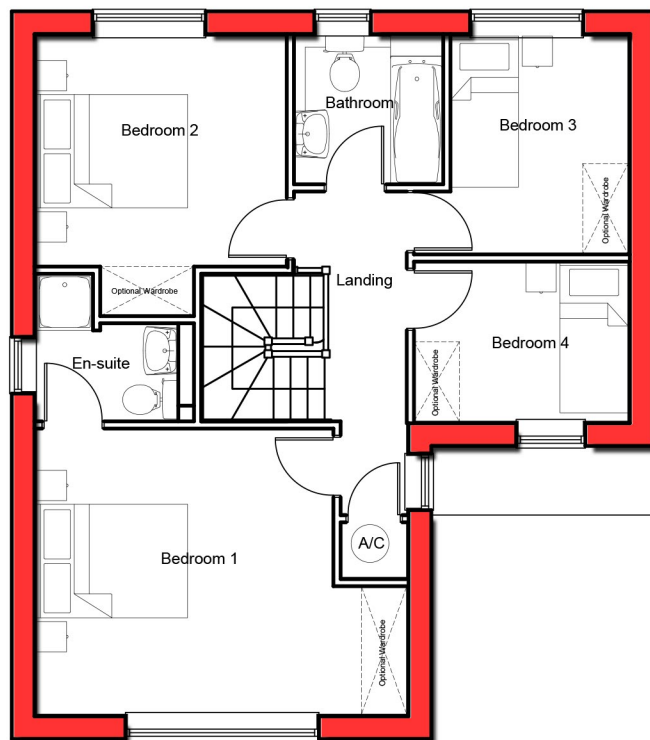

First Floor
1:100 @ A3



Rear Elevation
1:100 @ A3

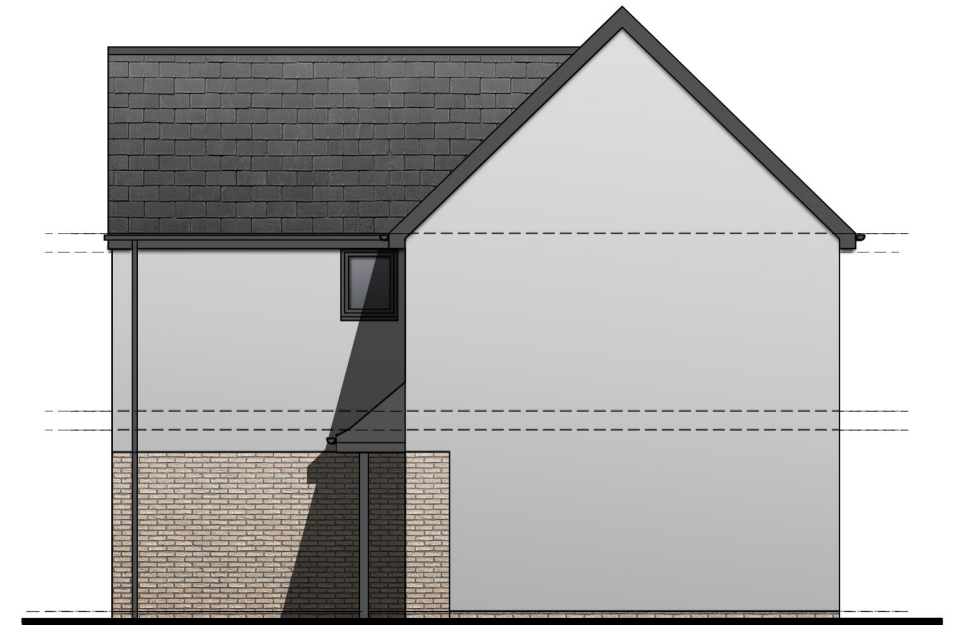

R/H Side Elevation
1:100 @ A3

Development Pine Valley, Cwmafan Port Talbot		Job No. 17_063	Rev. A
Title Proposed House Type 'C1'		Dwg No. AL(00)16	
Date 11/07/2017	Drawn WS	Scale 1:100 @ A3	
		Architects · Town planners Environmental & Urban design	
Unit 1A, Compass Business Park, Pacific Road, Cardiff. CF24 6HL		www.cjarchitects.co.uk tel: 029 20452100	