





Front Elevation
1:100 @ A3




L/H Side Elevation
1:100 @ A3

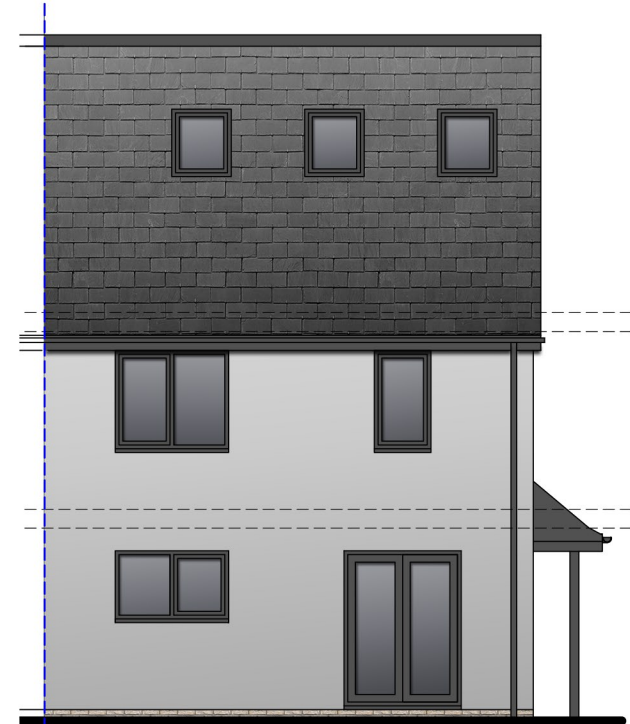


Rear Elevation
1:100 @ A3

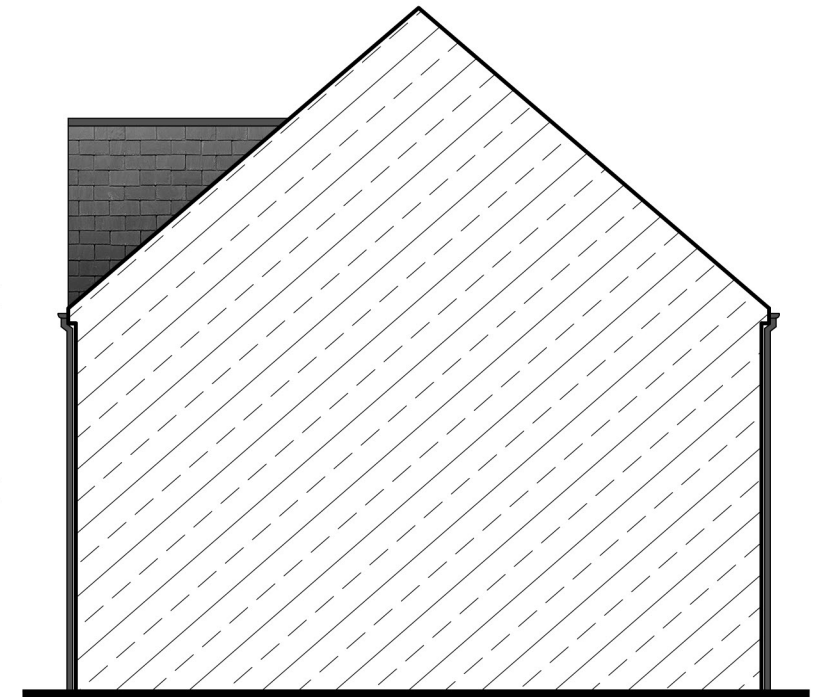


R/H Side Elevation (Sectional)
1:100 @ A3

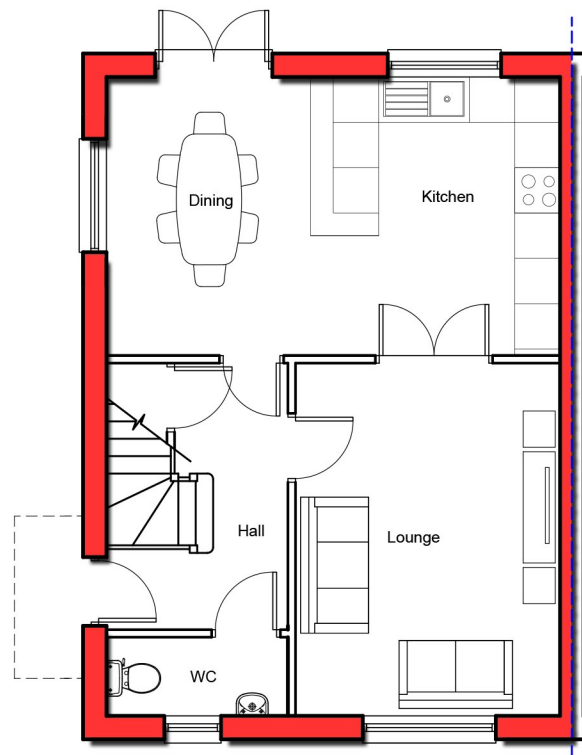

Ground Floor
1:100 @ A3

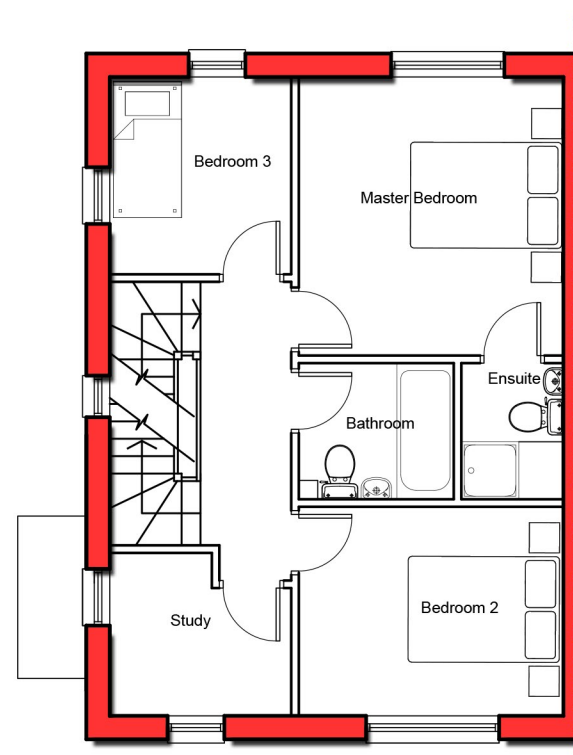

First Floor
1:100 @ A3

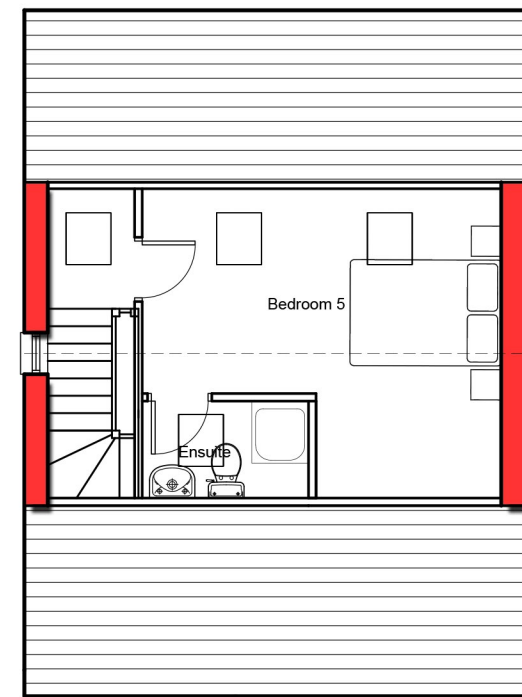

Second Floor
1:100 @ A3

Development Pine Valley, Cwmafan Port Talbot		Job No. 17_063 Dwg No. AL(00)17	Rev. B
Title Proposed House Type 'D'			
Date 28/06/2019	Drawn WS	Scale 1:100 @ A3	
		Architects · Town planners Environmental & Urban design	
Unit 1A, Compass Business Park, Pacific Road, Cardiff. CF24 6HL		www.c2architects.co.uk tel: 029 20452100	