


0 5 20m
SECTION A-A / 1:200

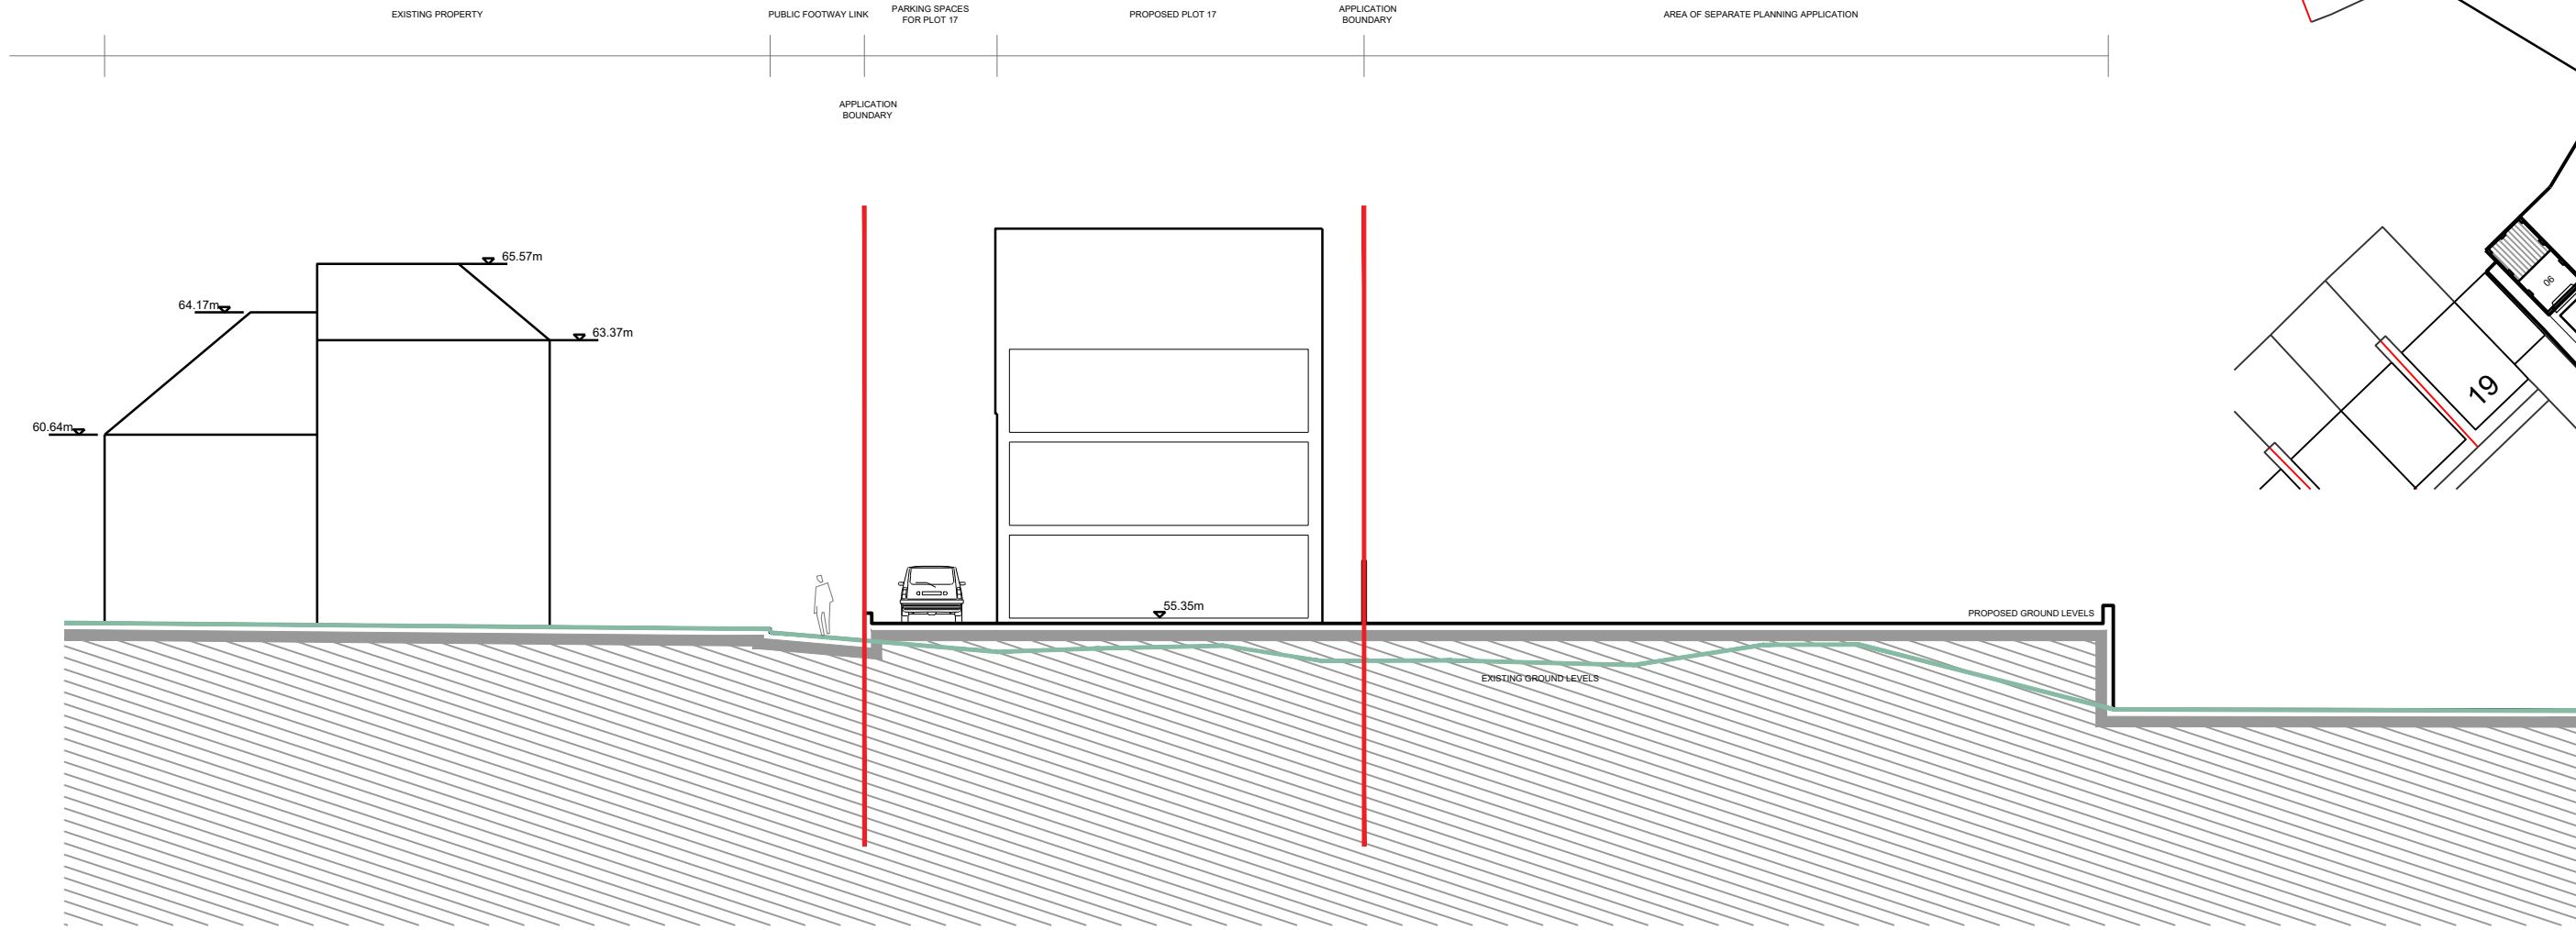


Datum: 45000mm

SECTION B-B / 1:200



Datum: 45000mm

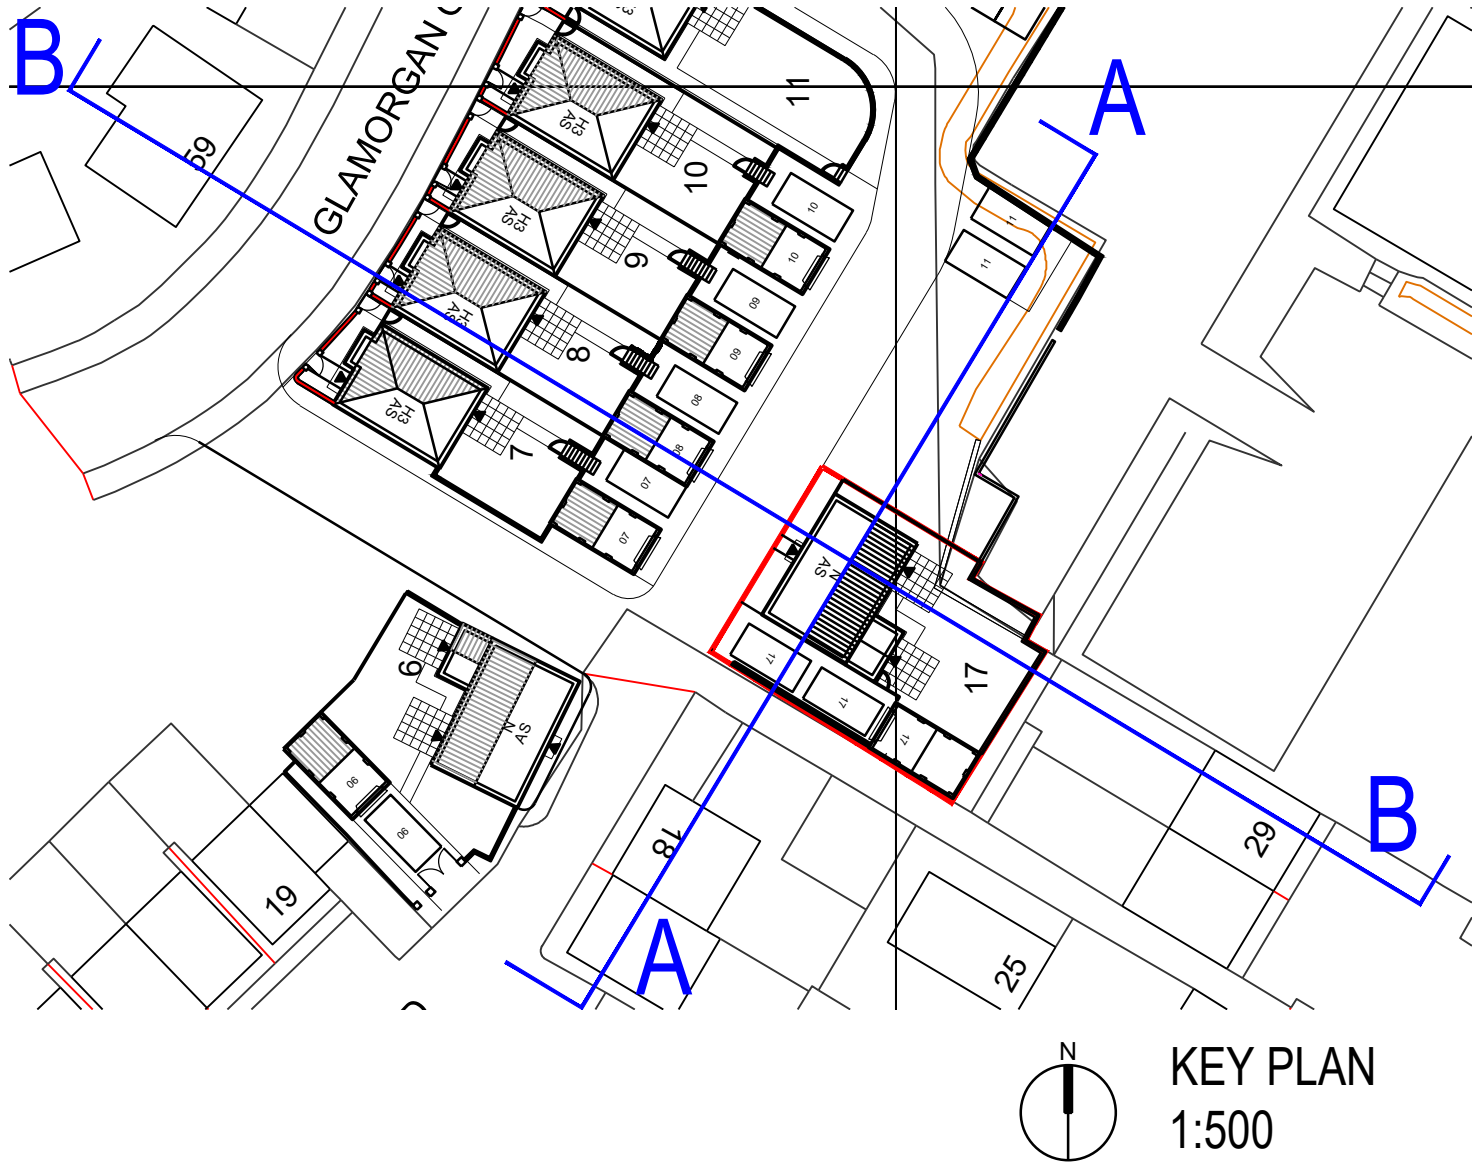

part or used in any manner whatsoever without their written permission.
Do Not scale off this drawing, use only figured dimensions and report any discrepancies or omissions to the Architect immediately.

rev.	date	description
A	2020-01-20	Red boundary amended, Key Plan amended to suit updated Site Plan, all as per Client's request.

Roberts Limbrick
ARCHITECTS

project

Residential Development
Single Unit Scheme
Site at Heritage Gate
Coed Darcy

client

JEHU

drawing

Proposed Site Sections

status

PLANNING

ROBERTS LIMBRICK LTD

The Carriage Building, Bruton Way,
Gloucester, GL1 1DG

The Estates Office, 25 - 26 Gold Tops,
Newport, NP20 4PG

T. 03333 405 500
mail@robertslimbrick.com
www.robertslimbrick.com

Registered Office : England No. 06658029

scale 1:200 @ A2

date September 2019 author -

project	drg no.	rev.
9117	PH3-PL20	A