

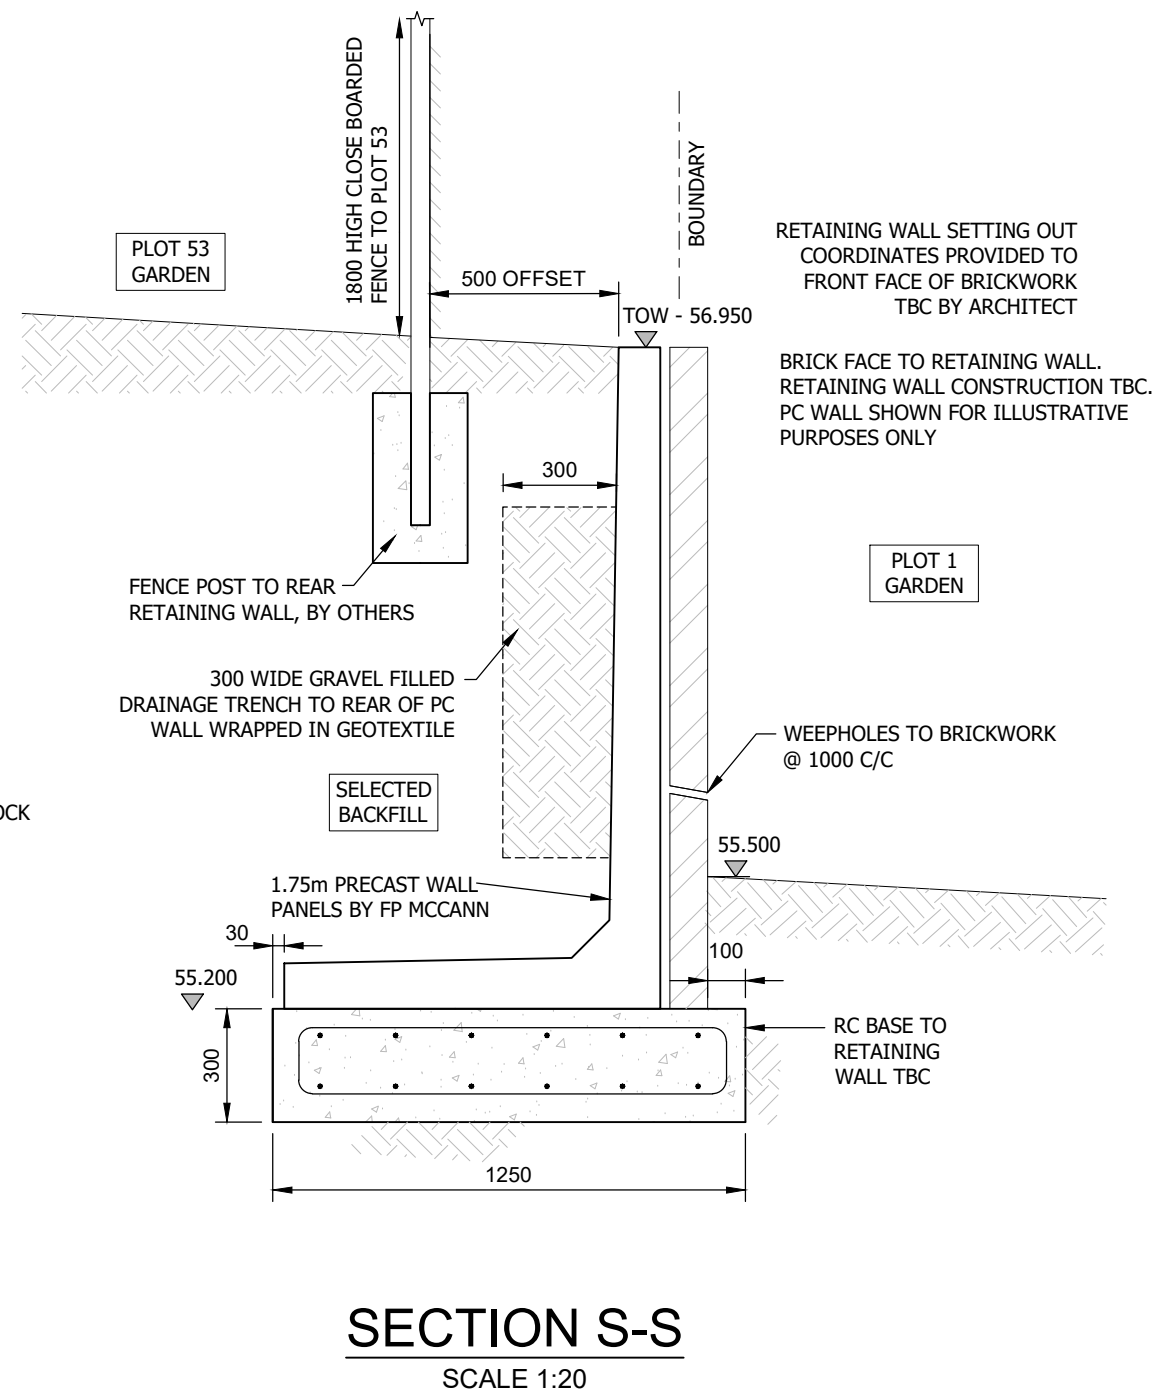
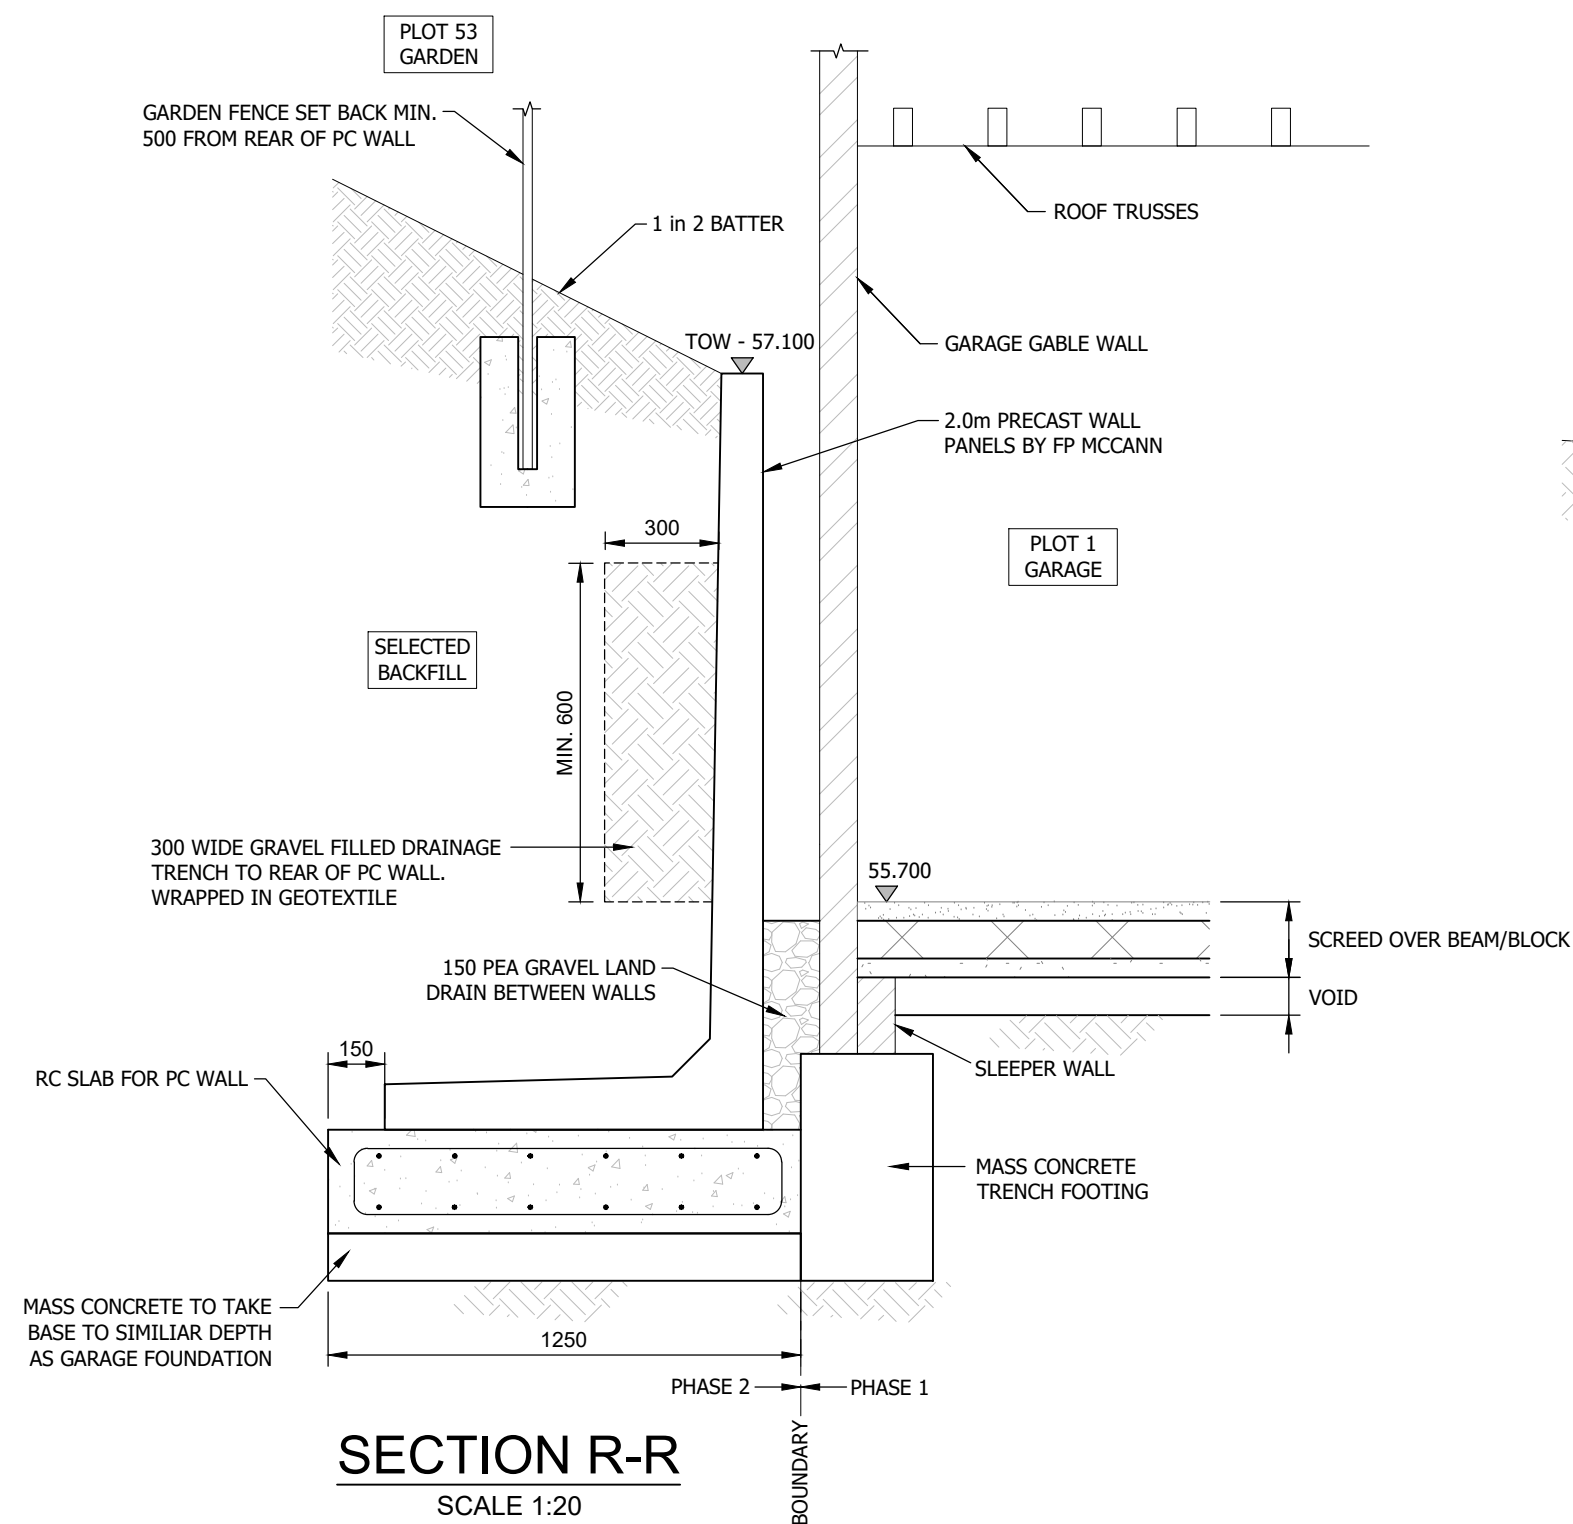
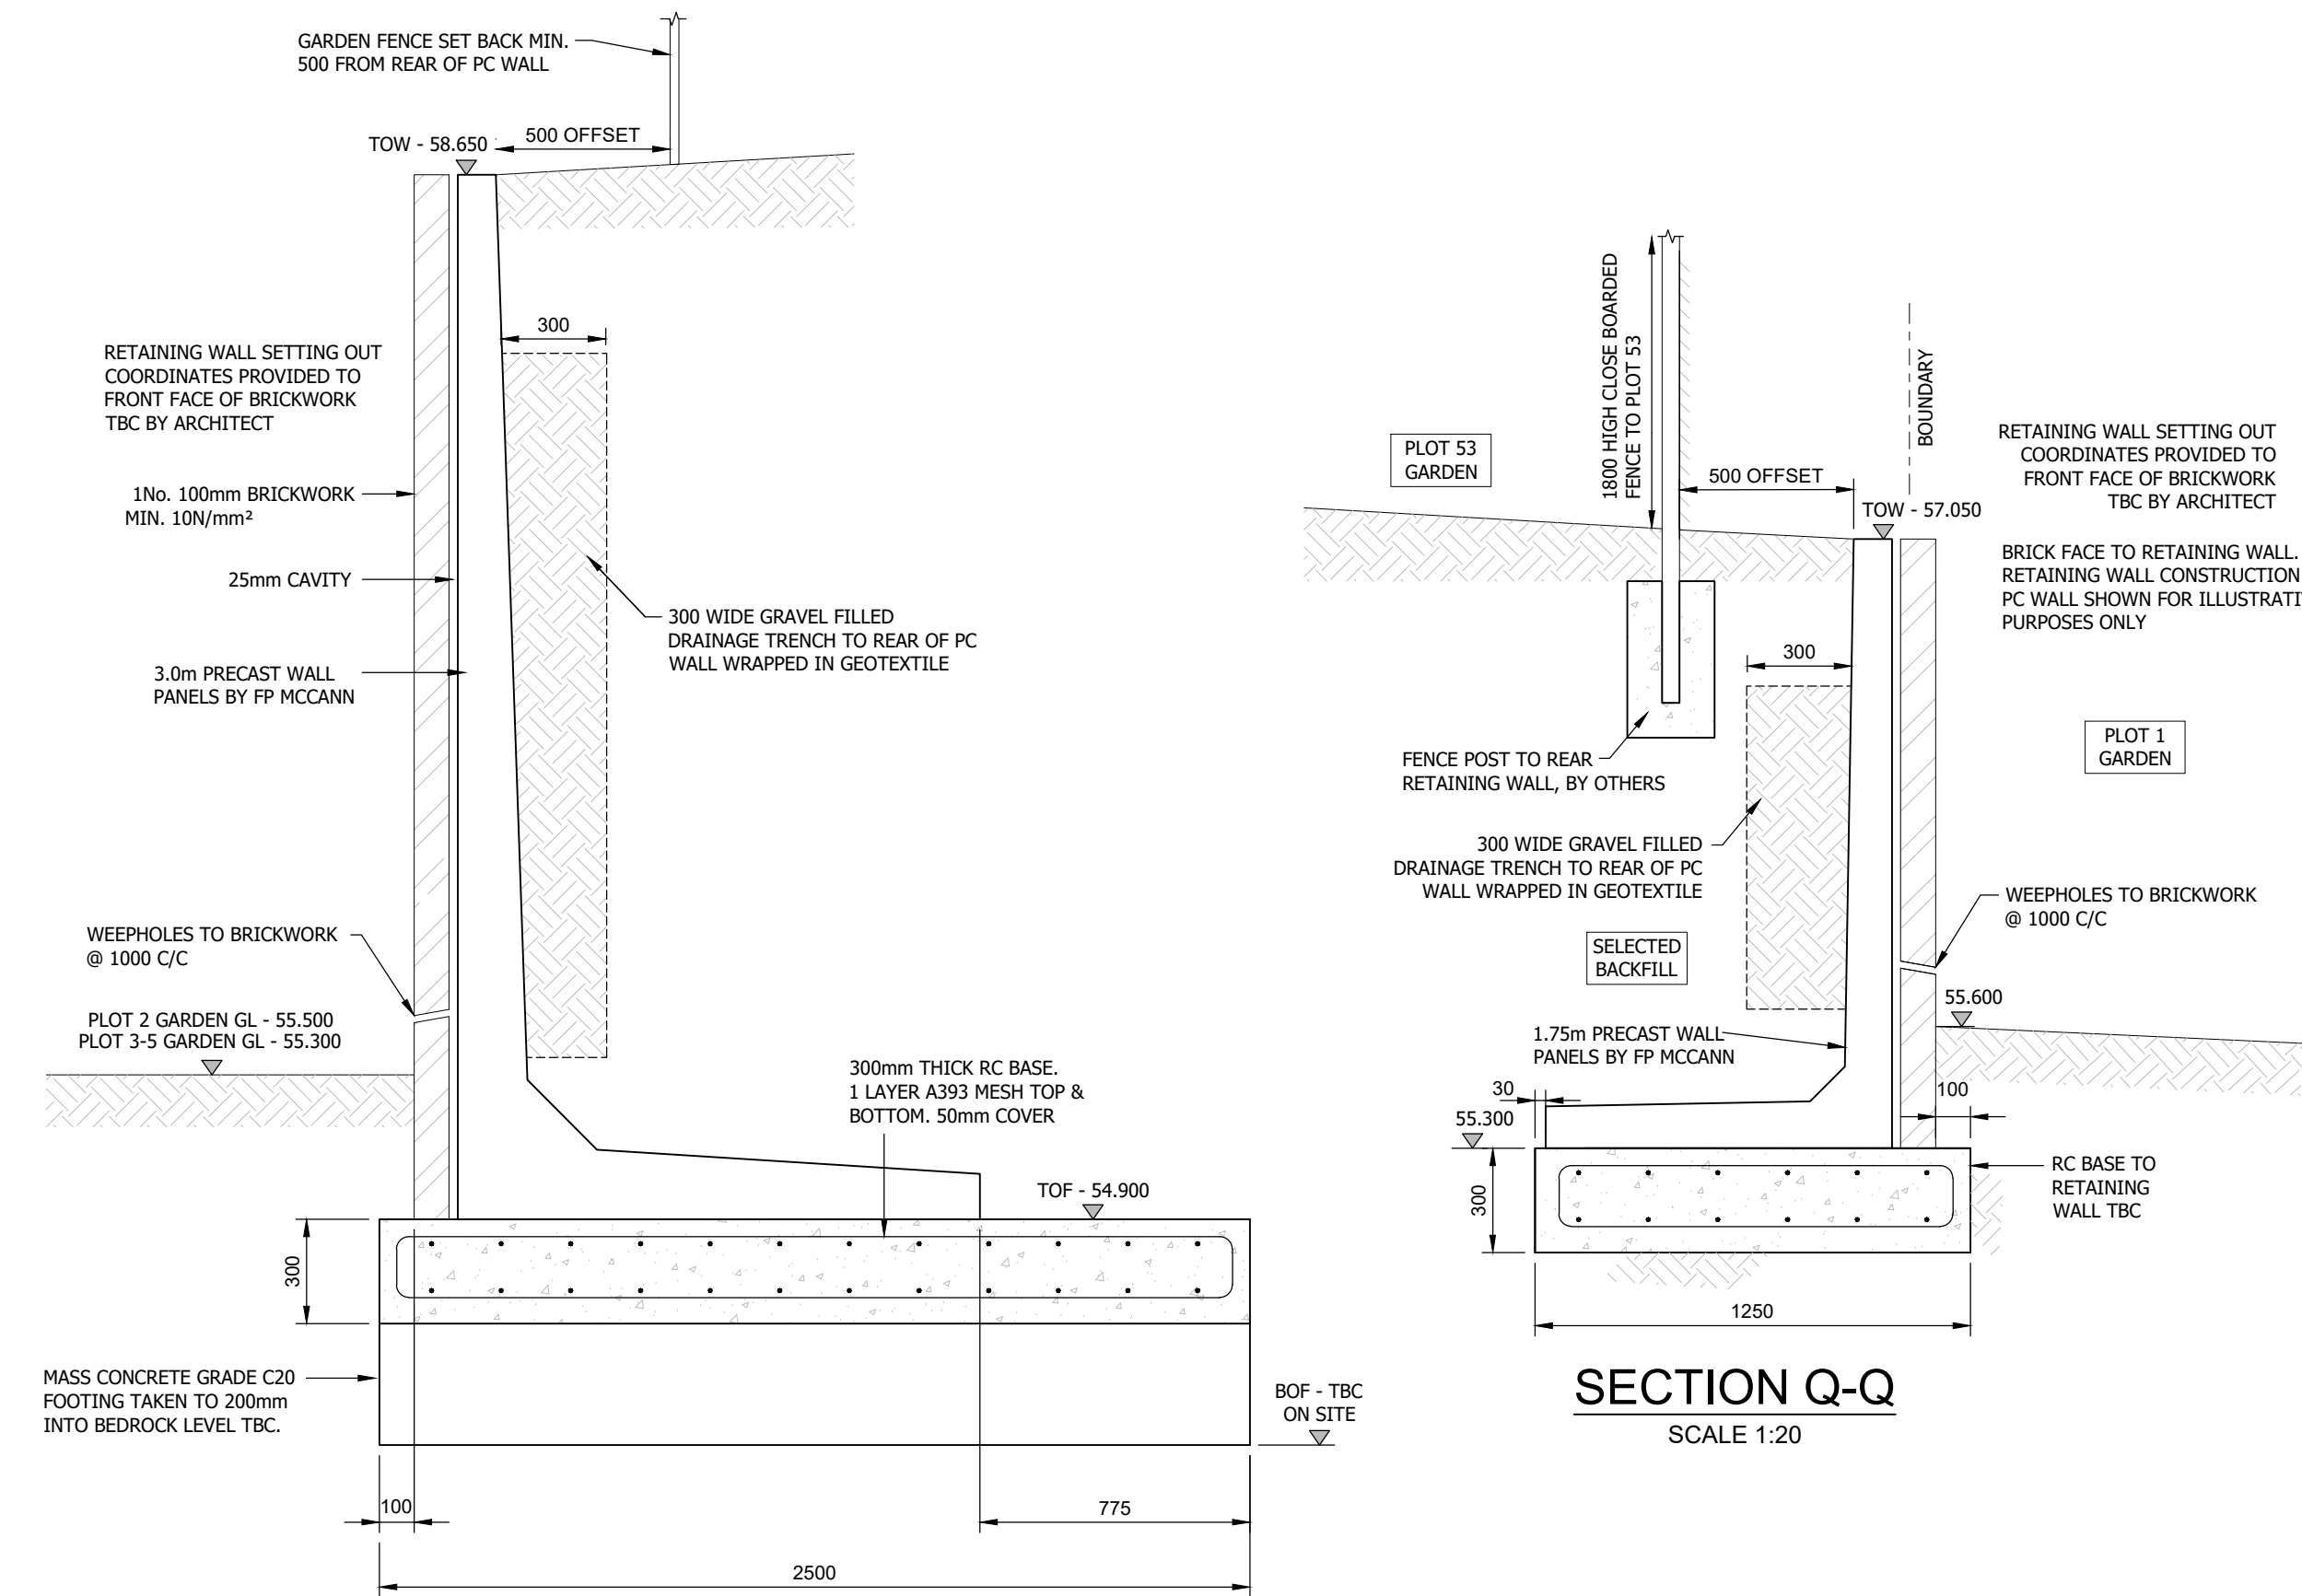
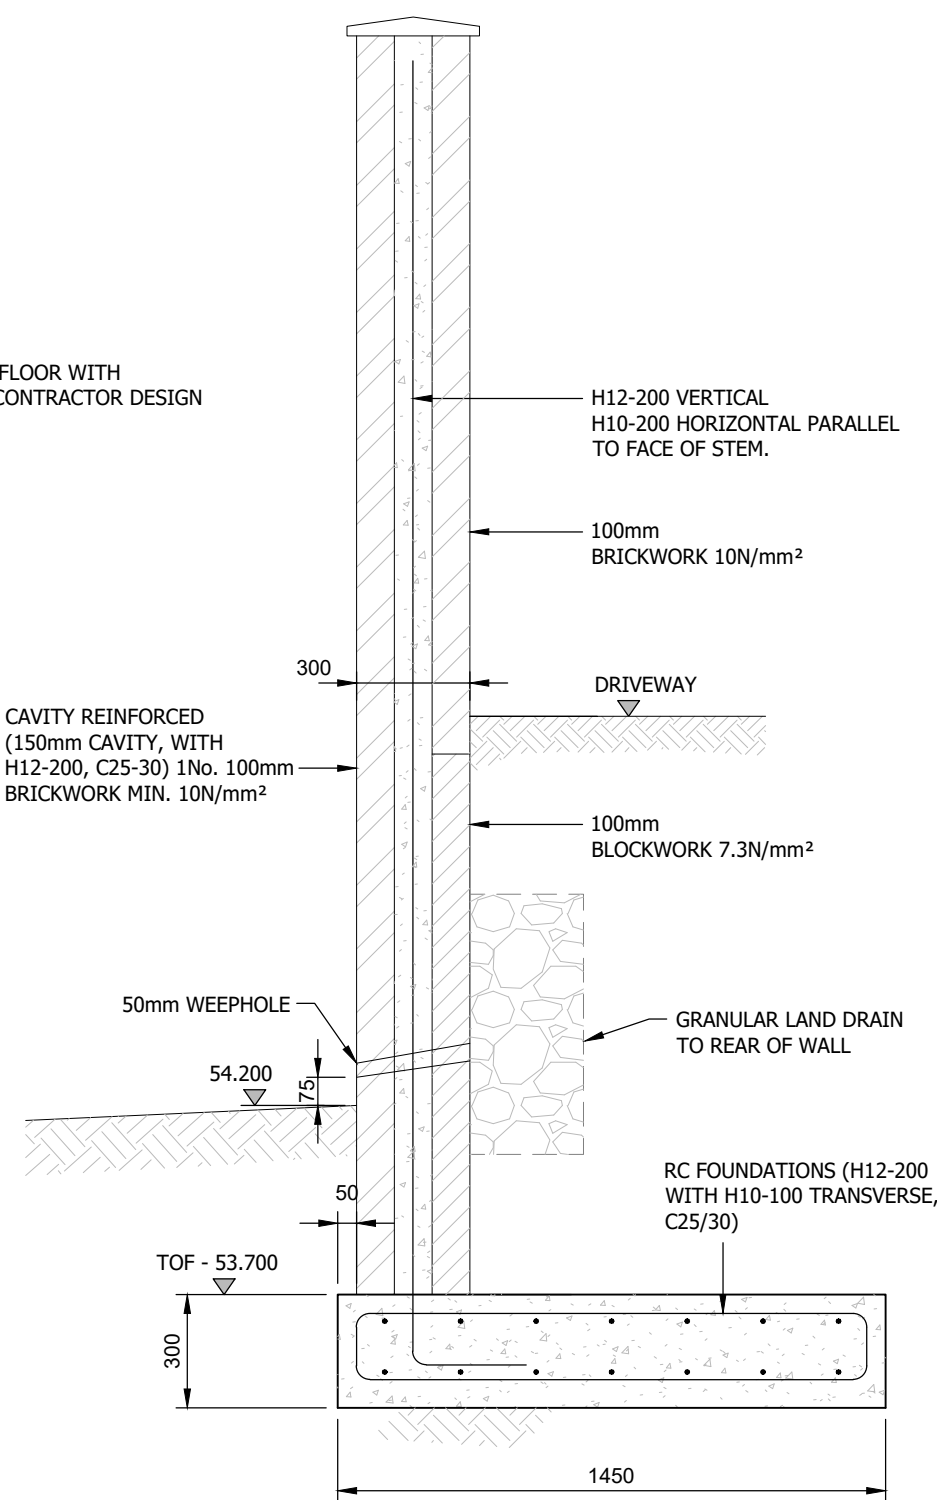
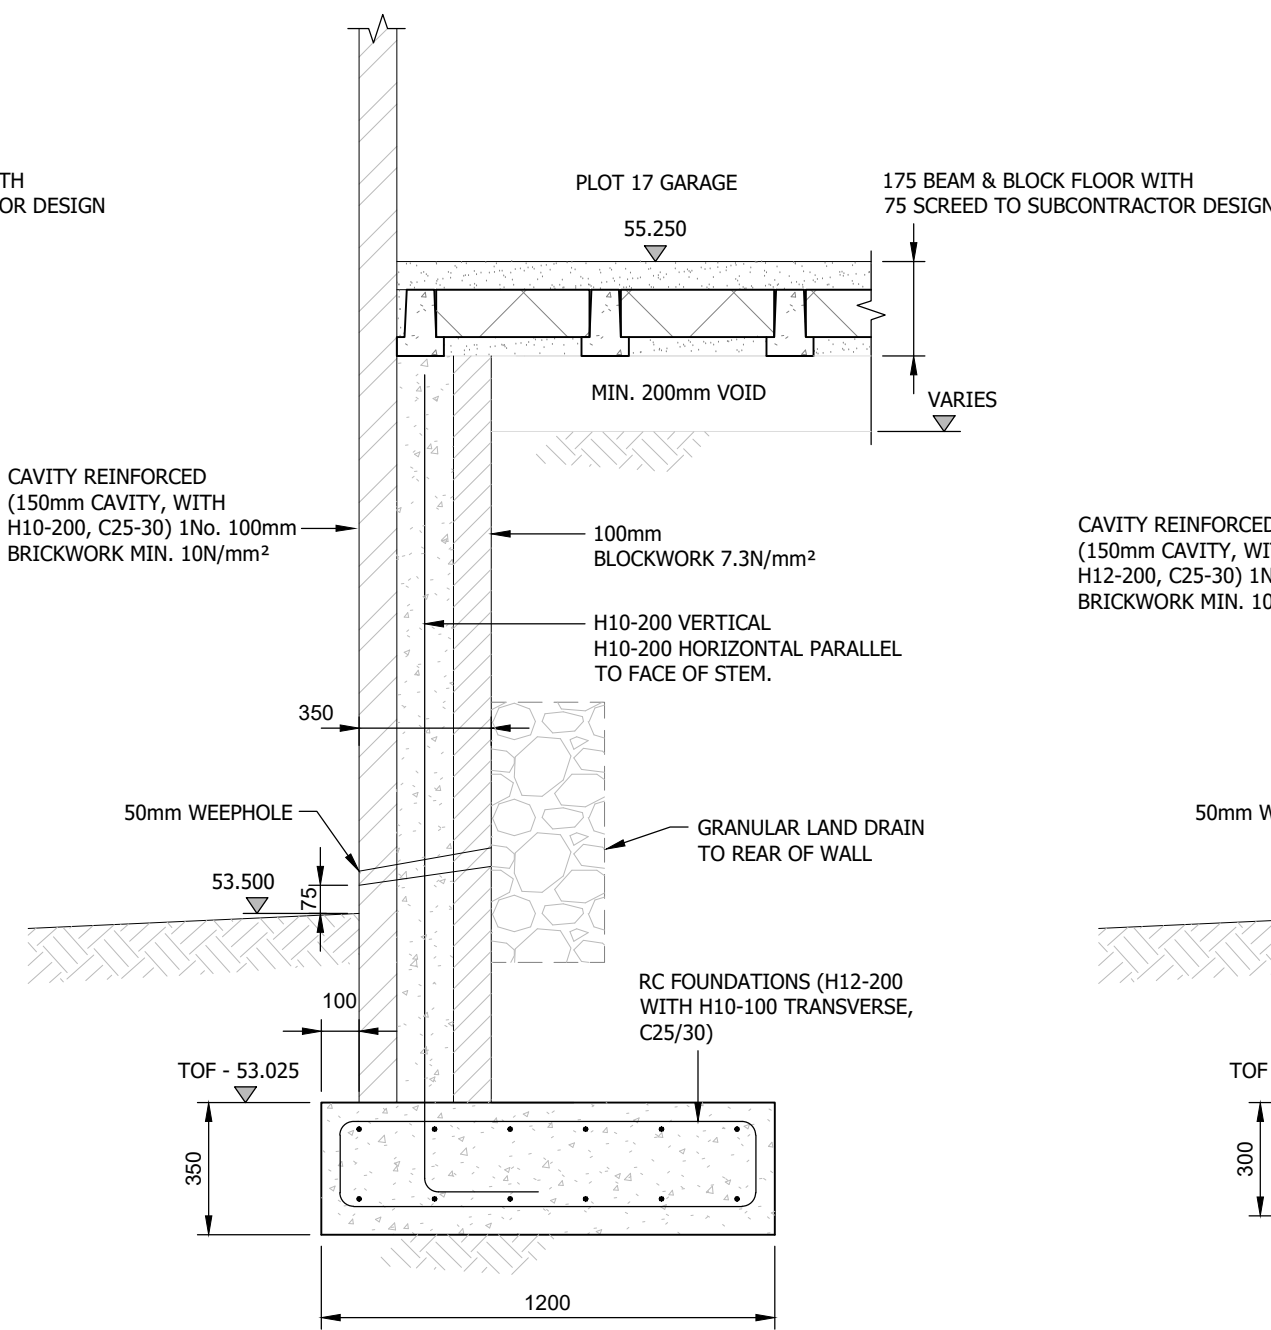


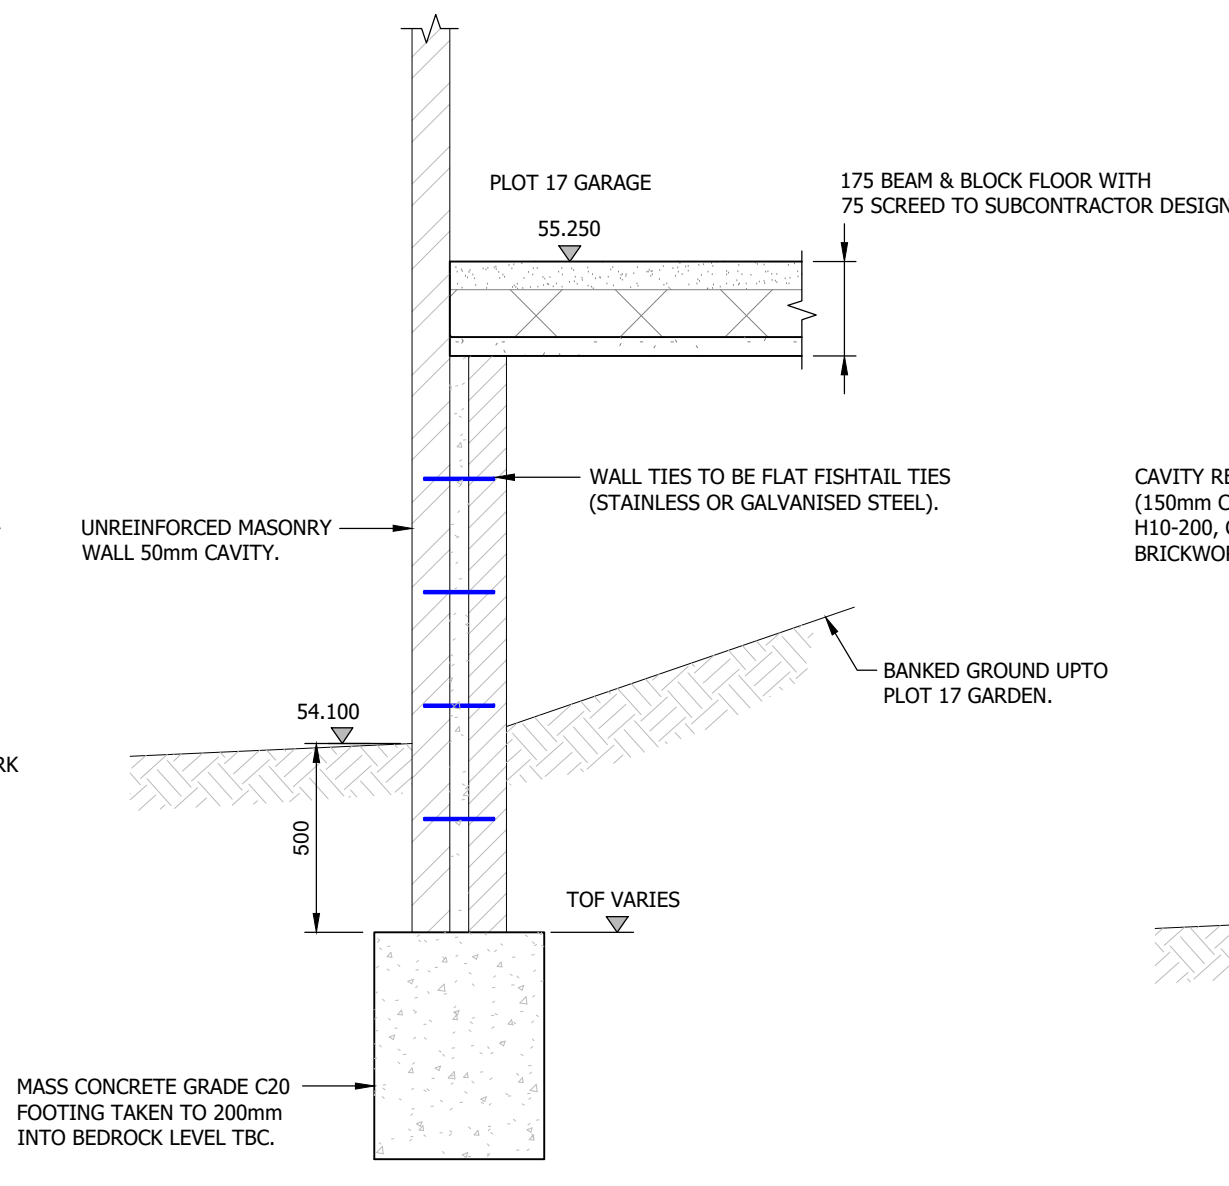

- NOTES:
- ALL DIMENSIONS ARE IN MILLIMETERS (mm) ALL LEVELS ARE IN METERS (m).
 - DO NOT SCALE FROM DRAWINGS, WORK TO FIGURED DIMENSIONS ONLY.
 - THIS DRAWING IS TO BE READ IN CONJUNCTION WITH ALL RELEVANT ARCHITECTS, ENGINEERS AND SPECIALISTS DRAWINGS, THE SPECIFICATION AND THE CONTRACT DOCUMENTS.
 - ALL WORK IS TO COMPLY WITH THE RELEVANT EUROCODES, CODES OF PRACTICE AND THE BUILDING REGULATIONS.
 - ANY DISCREPANCIES BETWEEN THE ARCHITECTS AND THE ENGINEERS DRAWINGS TO BE BROUGHT TO THE ATTENTION OF THE DESIGN TEAM.
 - ALL SETTING OUT TO BE VERIFIED WITH THE ARCHITECT PRIOR TO COMMENCEMENT OF SITE CONSTRUCTION.
 - WORKS TO ENSURE THE STRUCTURAL STABILITY OF ALL ELEMENTS IN THEIR TEMPORARY STATE DURING CONSTRUCTION TO BE THE RESPONSIBILITY OF THE CONTRACTOR.
 - ALL FOUNDATION WORKS ARE TO BE UNDERTAKEN IN ACCORDANCE WITH PARTY WALL AWARDS.
 - FOR FULL DESIGN NOTES REFER TO IESIS DRAWING: XXX-ISS-XX-XX-DR-S-7000.

KEY:

LEGEND:

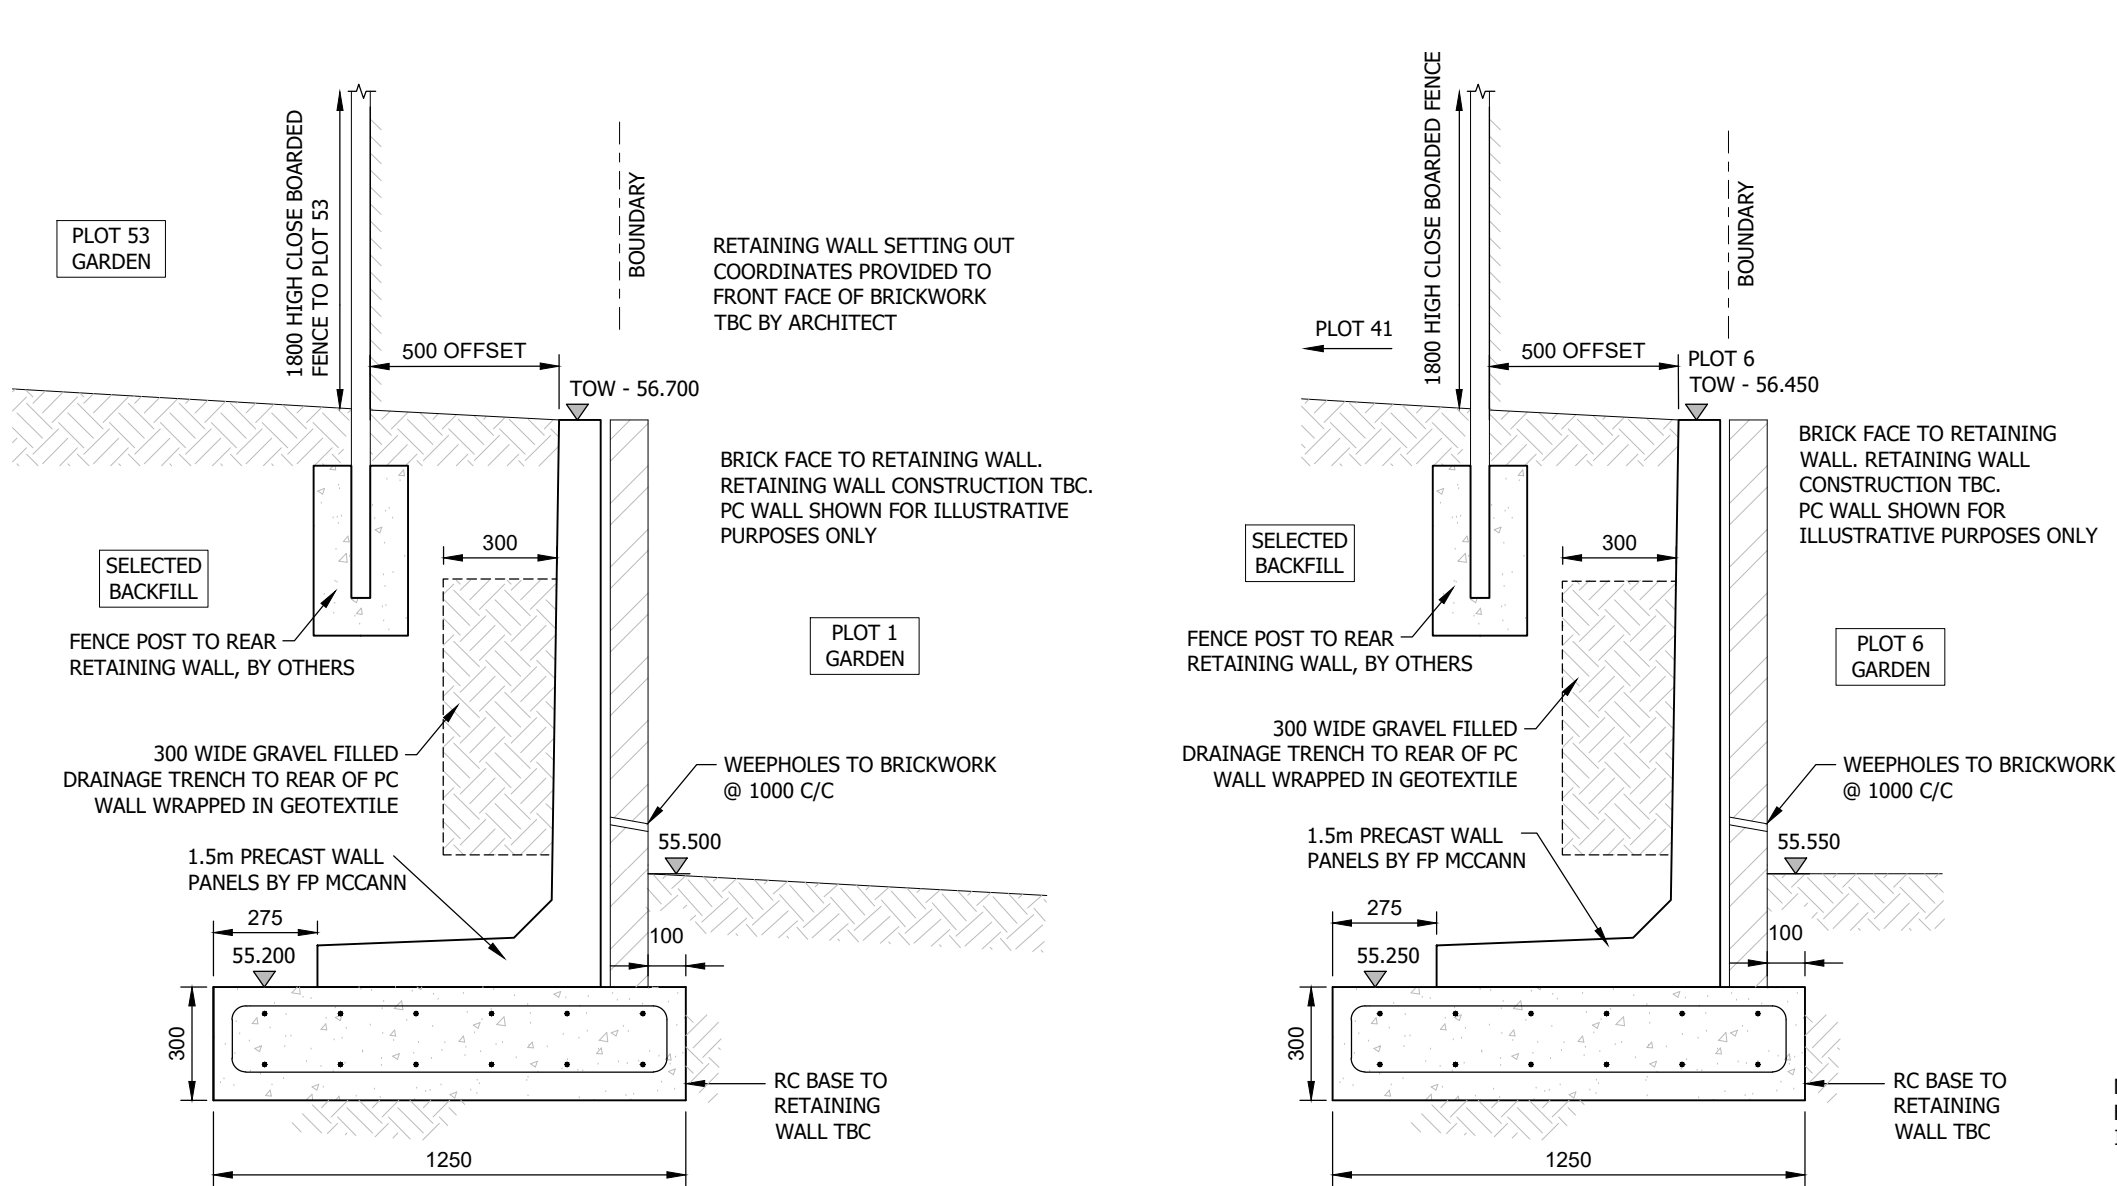

C03 16.01.20 MB/TW SECTION V & W ADDED.
C02 12.12.19 MB/TW FOUNDATION WIDTHS AMENDED
C01 06.12.19 KD/TW ISSUED FOR CONSTRUCTION
REV DATE DRAWN/CHK REVISION INFO
STATUS:

CONSTRUCTION

CLIENT:

HERITAGE GATE

PROJECT:

HERITAGE GATE

COED DARCY

DRAWING TITLE:

PLOTS 1 - 5

RETAINING WALL SECTIONS

JOB NUMBER: SCALE AT A1: REV. STATUS:

SE1649 1:20 S4

DRAWING NUMBER: REVISION:

COD-ISS-XX-XX-DR-S-2304 C03

LONDON 20 IRONMONGER LANE | LONDON | EC2V 8EP | UK
T: +44 (0)207 600 2912

BRISTOL 89-95 REDCLIFFE STREET | BRISTOL | BS1 6LU | UK
T: +44 (0)117 922 7039

MANCHESTER COMMERCIAL WHARF | 6 COMMERCIAL STREET
MANCHESTER, M15 4PZ | UK
T: +44 (0)845 643 2741

www.iesigroup.com

IESI
STRUCTURES