




Front Elevation
1 : 100




Side Elevation (1)
1 : 100

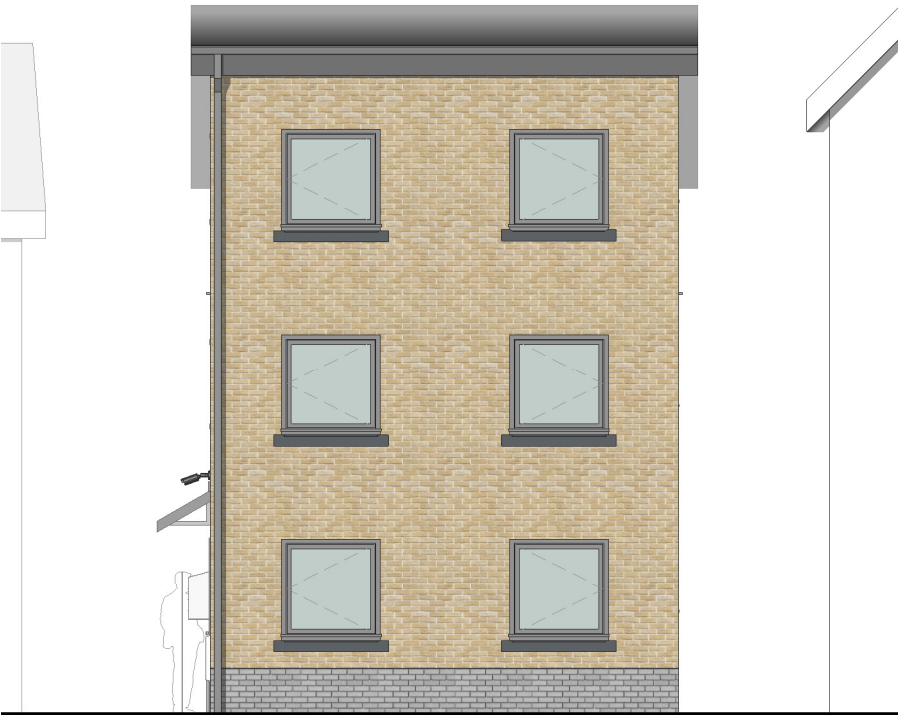

Rear Elevation
1 : 100



Side Elevation (2)
1 : 100

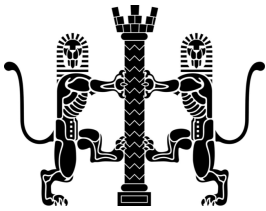

THIS DRAWING IS THE COPYRIGHT OF DARKIN ARCHITECTS AND MAY NOT BE COPIED, ALTERED OR REPRODUCED IN ANY FORM OR PASSED TO A THIRD PARTY WITHOUT THEIR CONSENT. DIMENSIONS MUST BE CHECKED AND VERIFIED ON SITE AND ANY DISCREPANCIES SHOULD BE REPORTED TO THE ARCHITECT. THIS DRAWING MUST NOT BE SCALED AND SHOULD BE READ IN CONJUNCTION WITH ALL OTHER CONSULTANT'S DRAWINGS. IF IN DOUBT ASK FOR CONFIRMATION.

NOTES

No.	Description	By	Date
A	Windows adjusted	TOM	02.10.2019
B	Layout Amended	SJC	14.10.2019
C	Window Adjustments	SJC	17.10.2019
D	Notes Amended	SJC	25.11.2019
E	Roof adjusted to front pitch	TOM	21.01.2020
F	Dormer window adjusted	TOM	21.01.2020

CLIENT:

Dan Madge

PROJECT

Alfred Street

PROJECT ADDRESS

26 Alfred Street,
Neath,
SA11 1EF

Drawing Title

Proposed Elevations

Drawn by TOM	Checked by DLD	© Copyright Darkin Architects 2018
Project Ref RC143	Scale 1 : 100	Paper Size A3
Drawing Number 305	Revision F	Date 03/26/19