
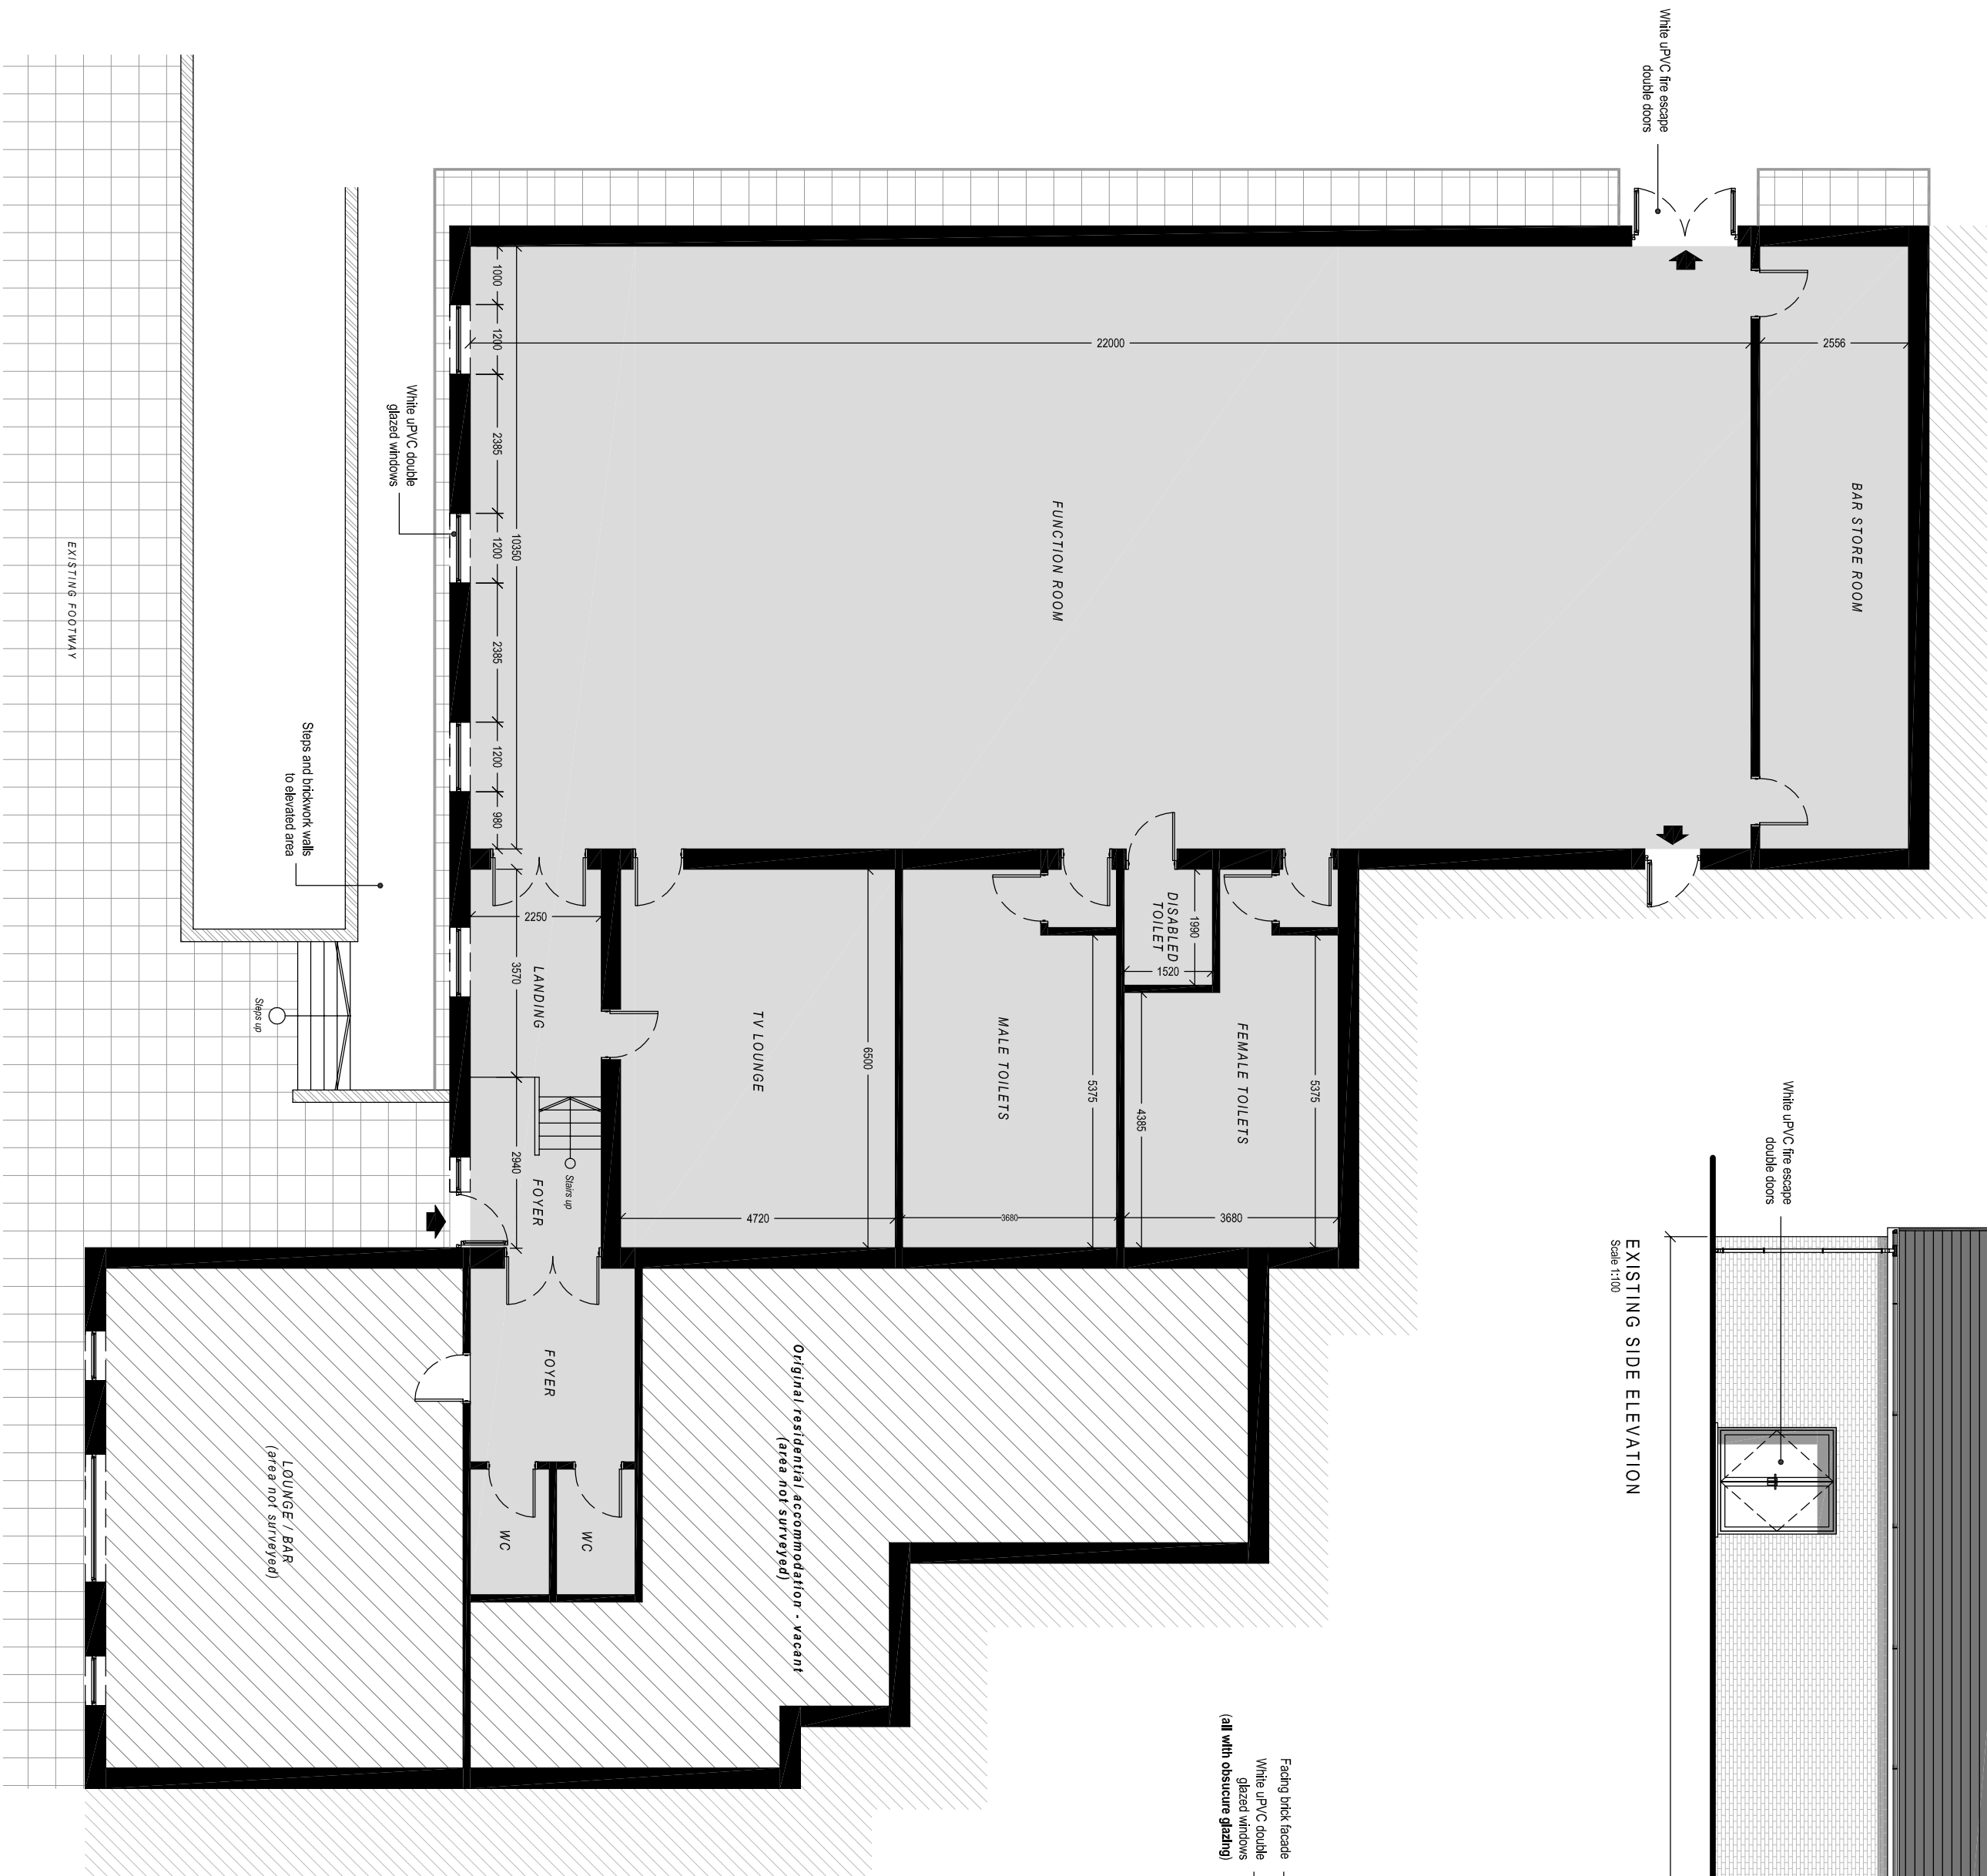
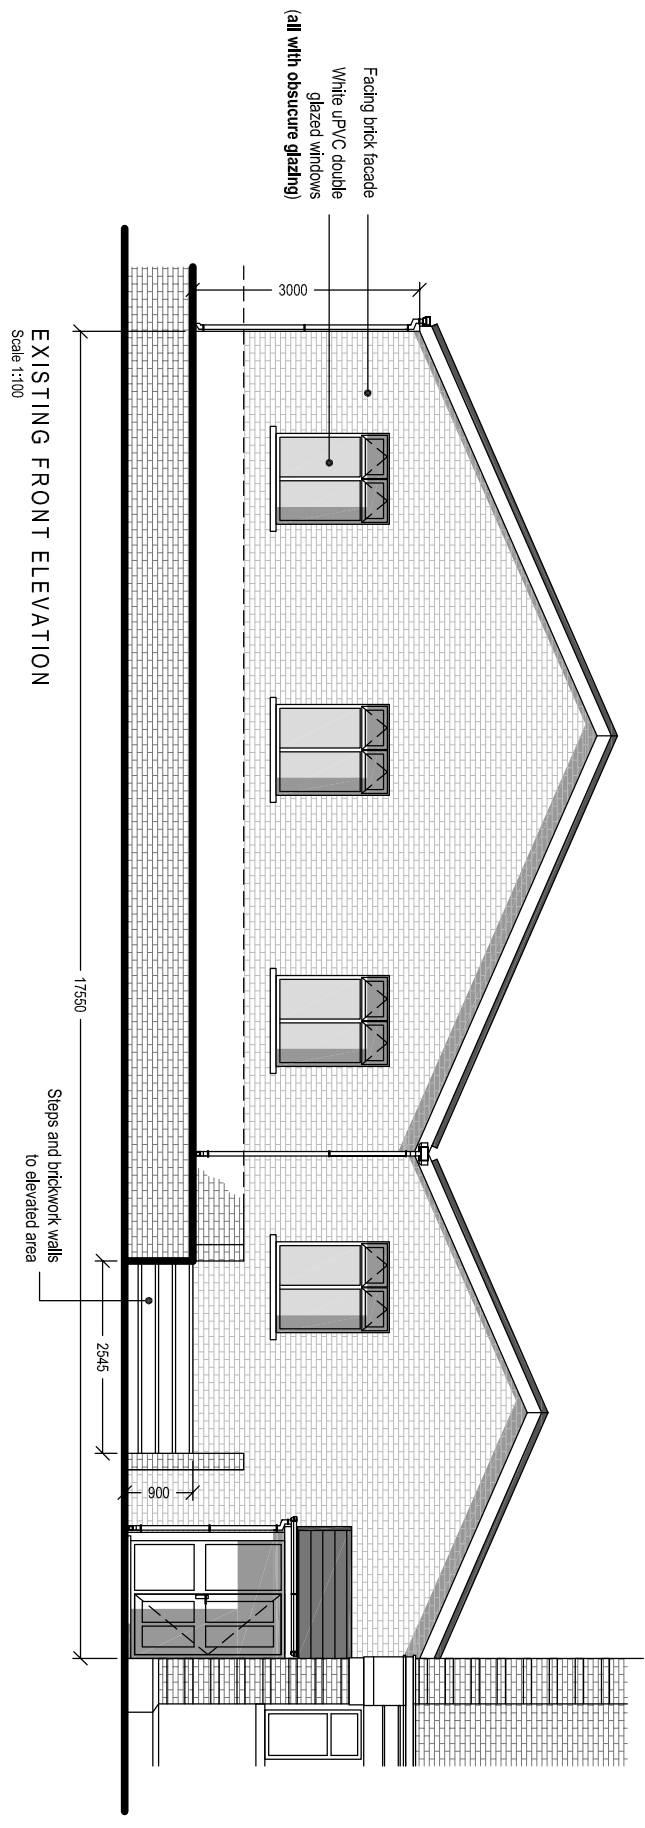


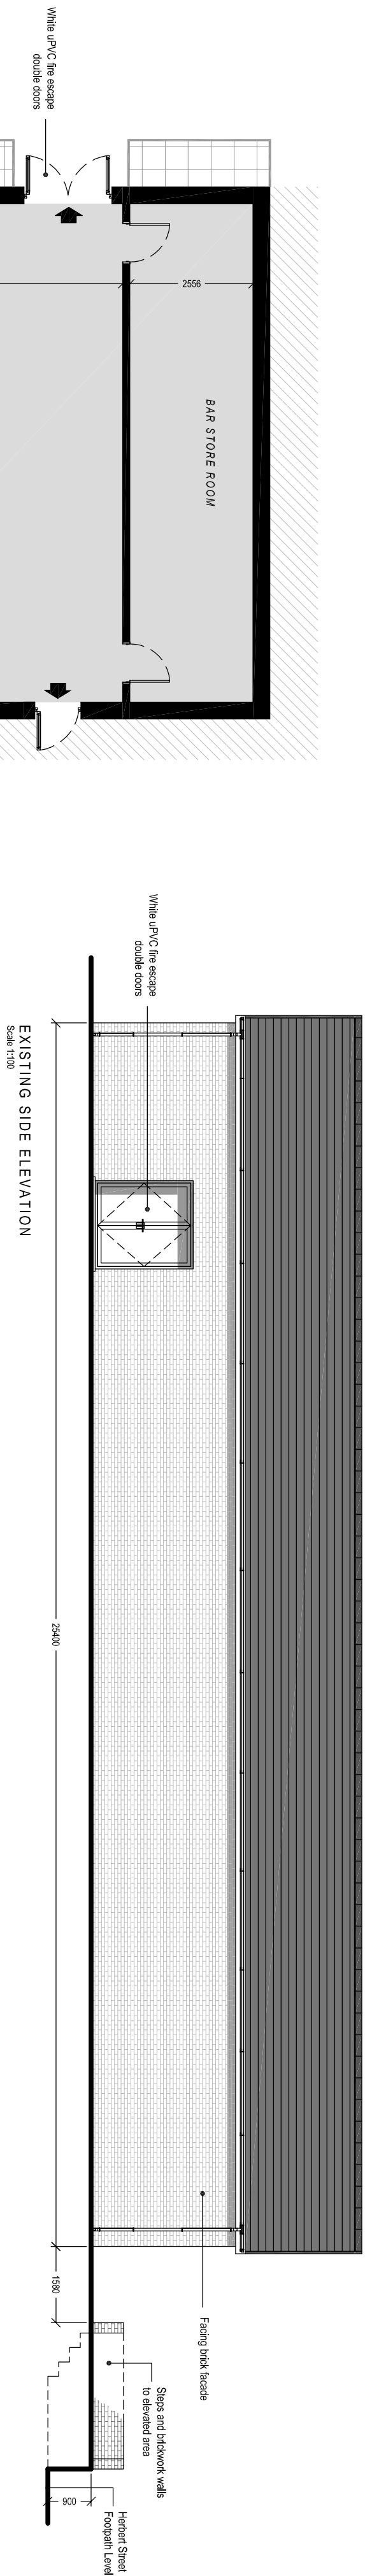

Client:

Mr. J. Davies / Mr D. Evans

Project Title:

PROPOSED REFURBISHMENT OF
PONTARDAWE JUBILEE CLUB
HERBERT STREET,
PONTARDAWE

General Notes:

1. Do not scale from this drawing. All dimensions are in millimetres unless otherwise stated.

2. Dimensions are given in millimetres unless otherwise stated.

Drawing Issue:

PLANNING

Drawing Title:

EXISTING PLAN & ELEVATIONS

Drawing No:

002

Revision:

Date: 16-01-2020

Revised:

Scale(s):

1:100

Paper Size:

A2

EXISTING FLOOR PLAN

Scale 1:100



Cwm Planning & Design Ltd.
(architectural and draughting services)