



NOTES

1. All dimensions in millimetres unless otherwise stated.

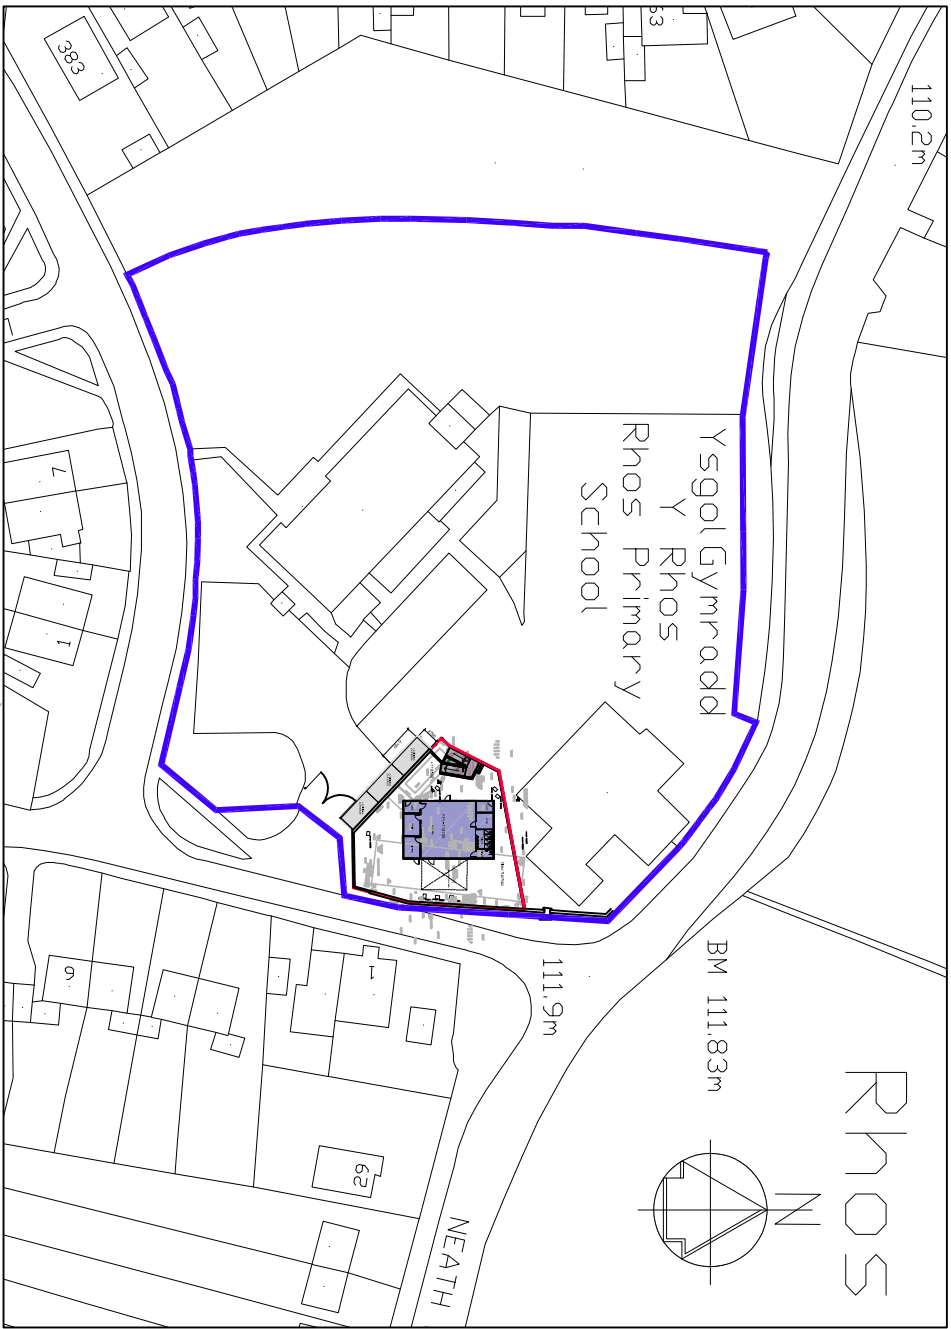

LOCATION PLAN


Scale 1:1250

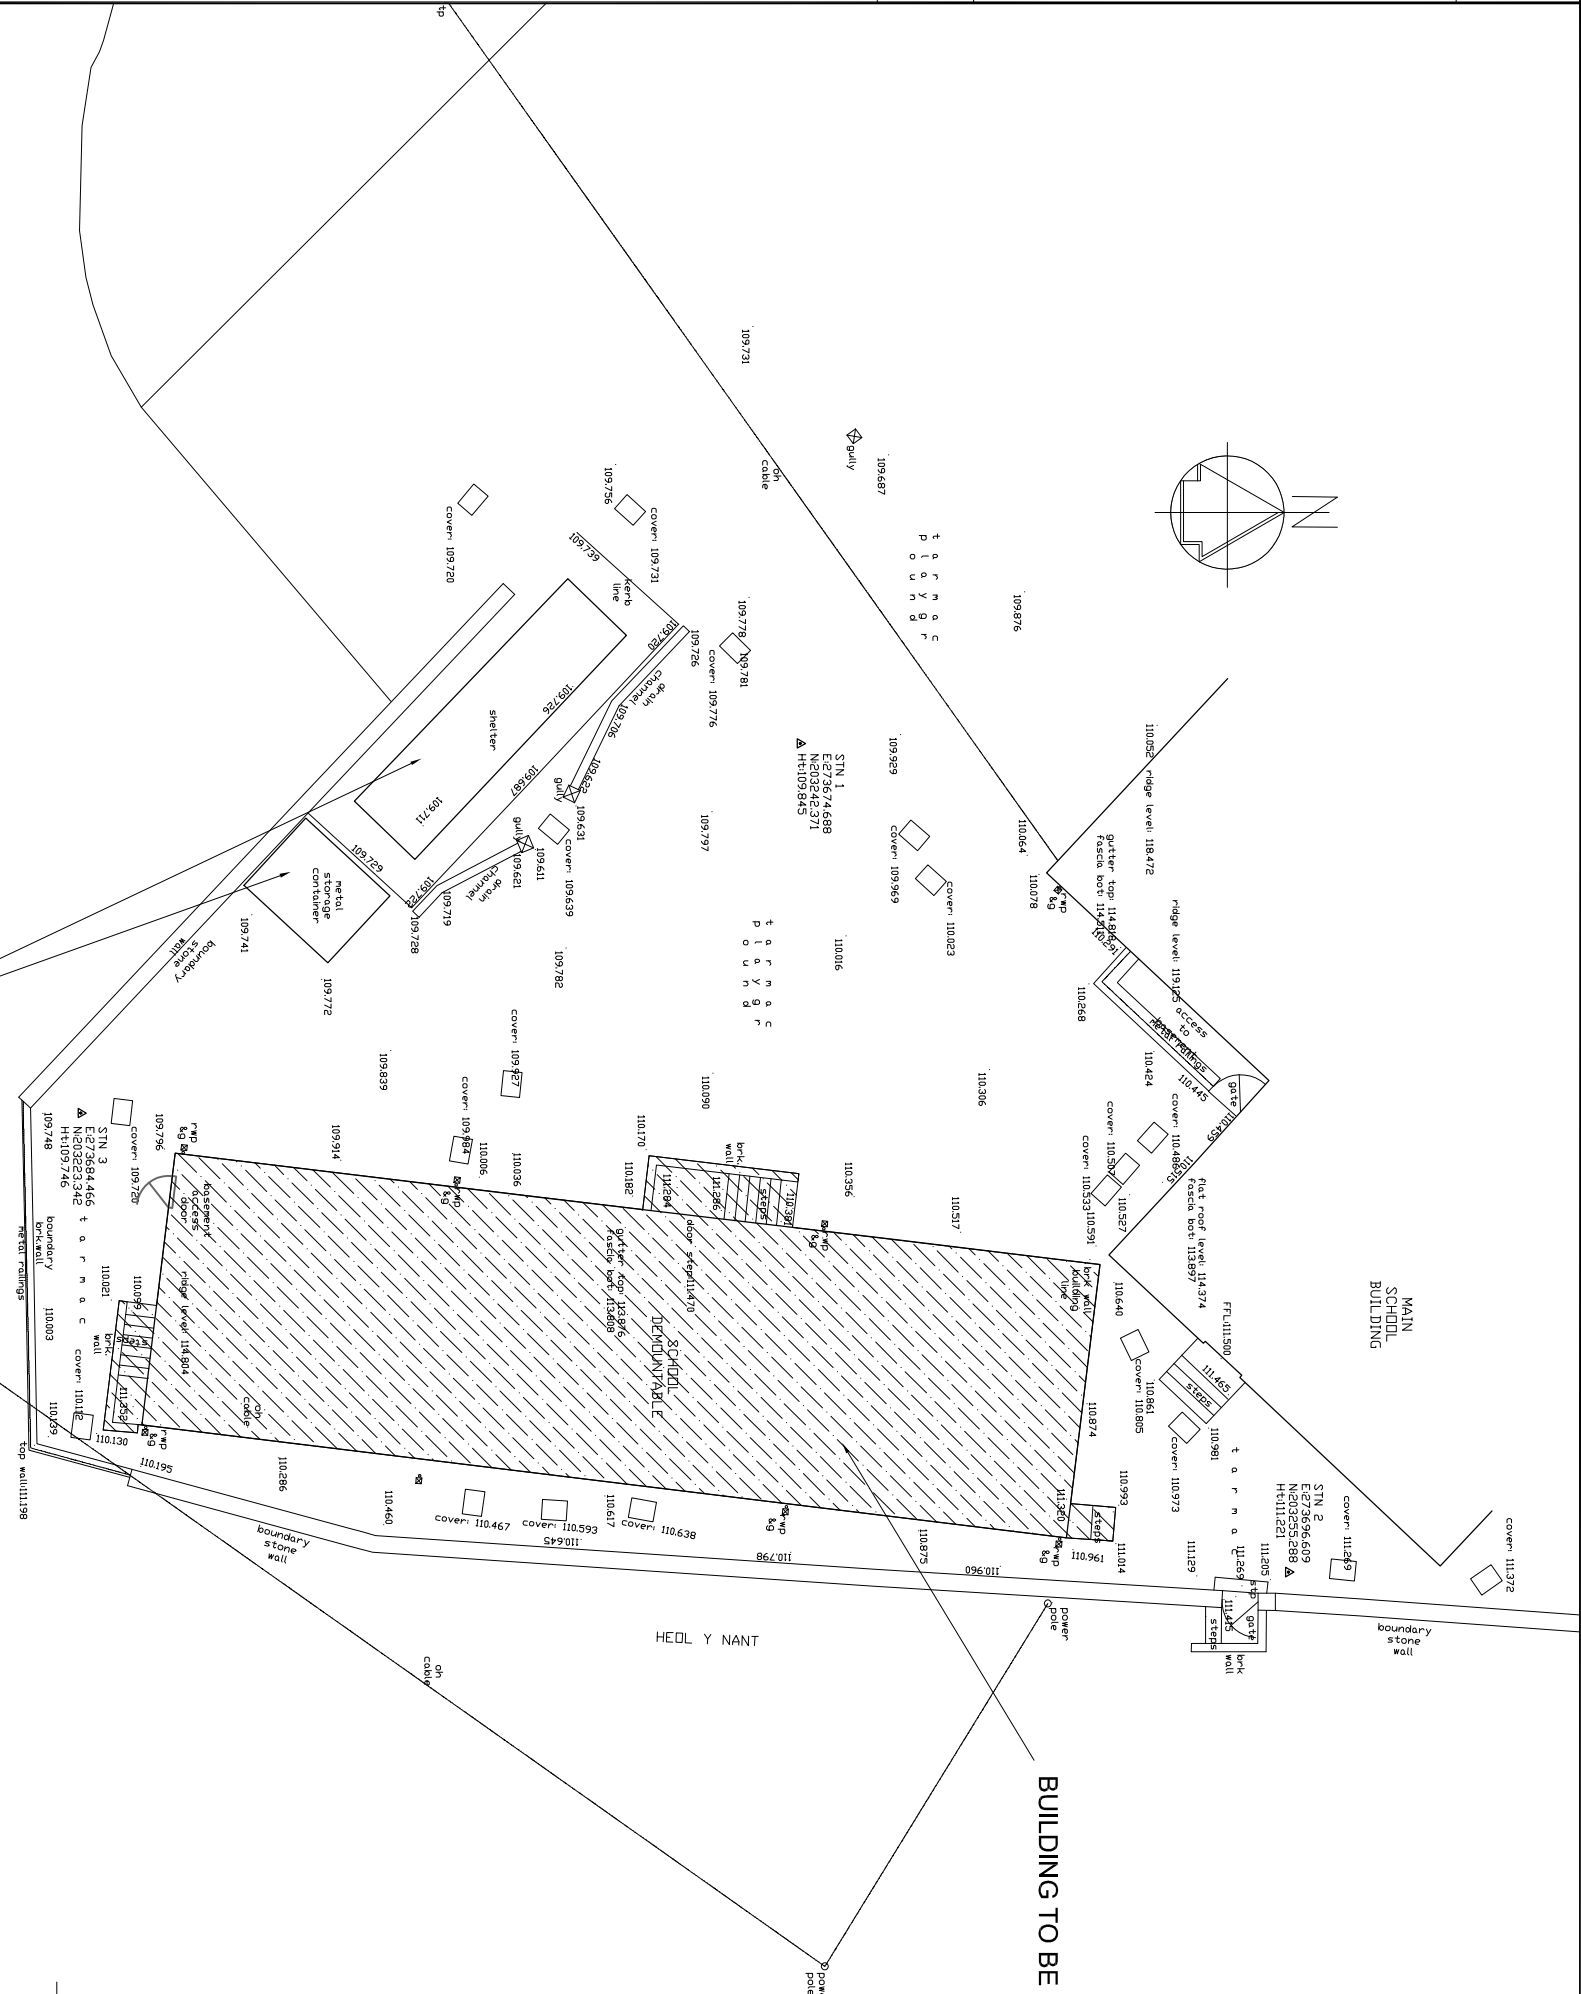

EXISTING SITE PLAN

Scale 1:200

Form new concrete base, 100mm thick and relocate cycle shelter and storage container

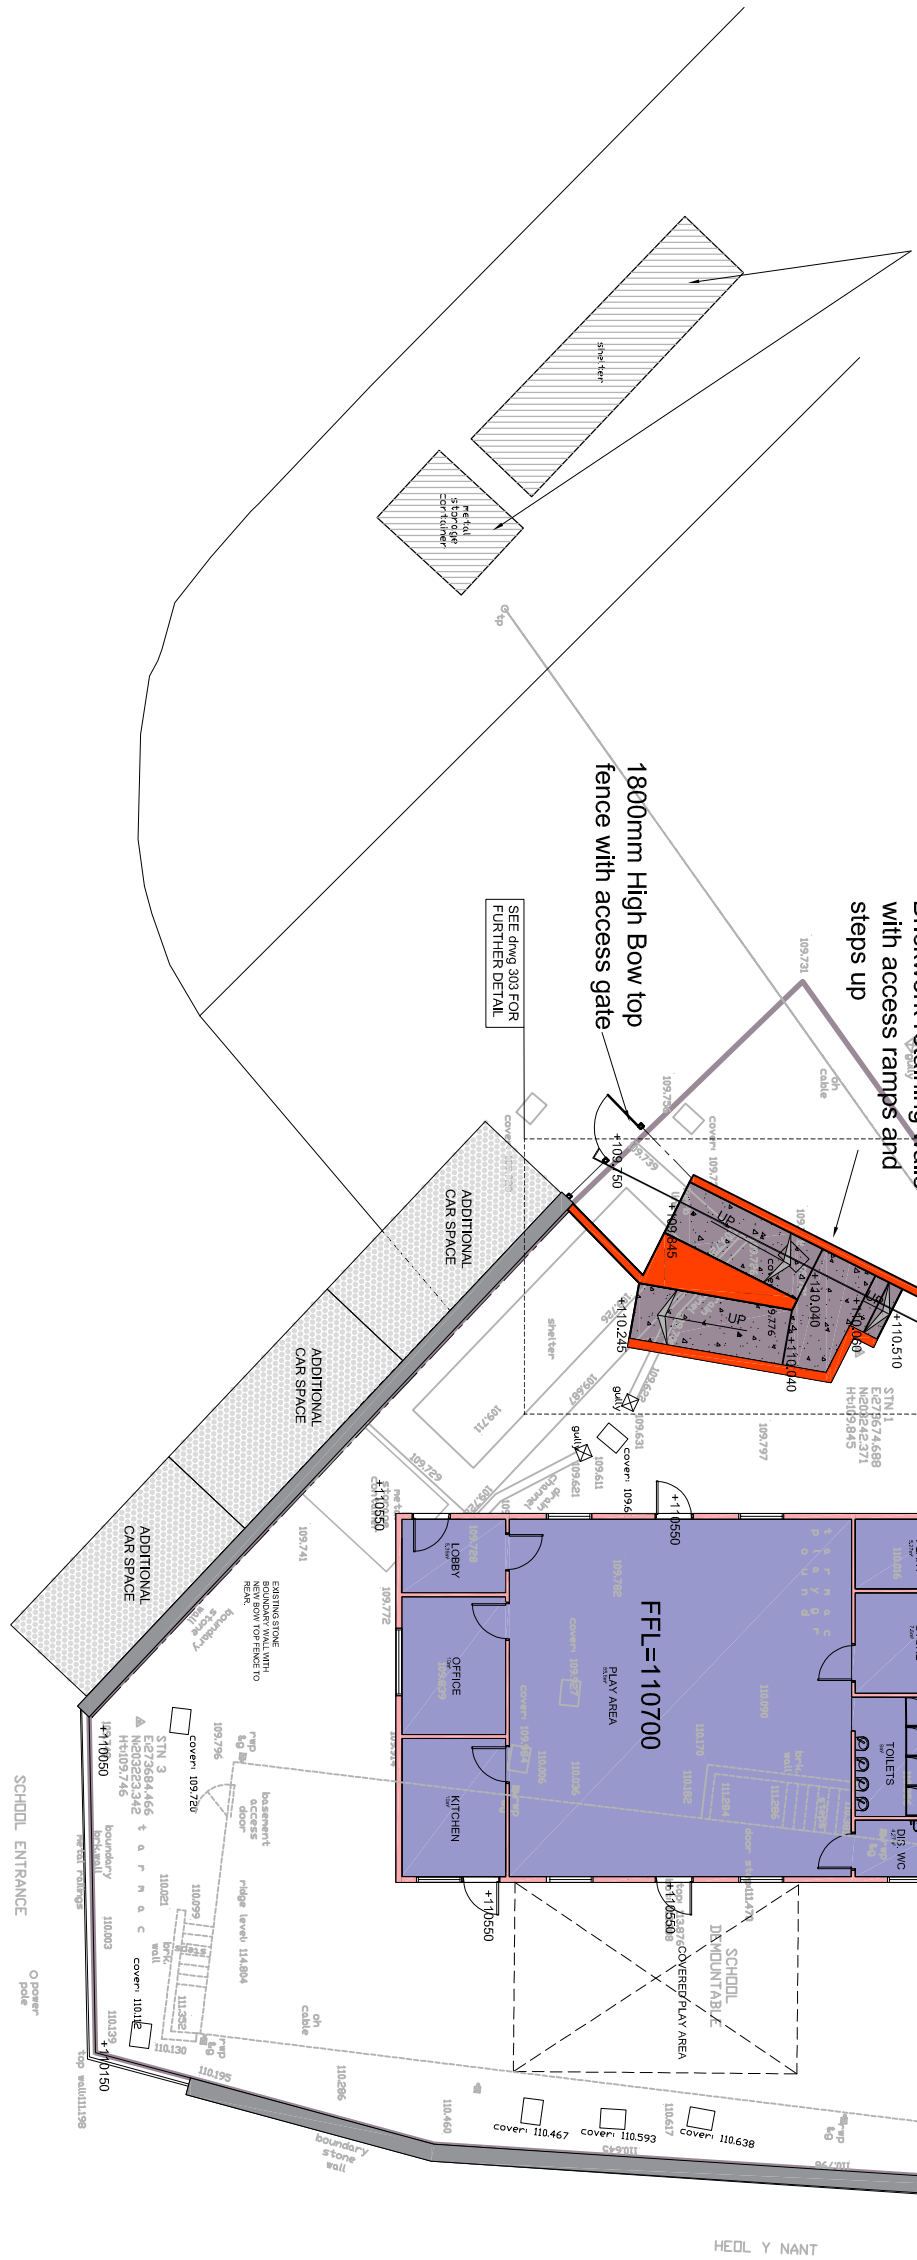

PROPOSED SITE PLAN

Scale 1:200

Neath Port Talbot
Castell-nedd Port Talbot
County Borough Council Cynor Bwrdeistref Sirol
Making a difference Gwahaniaeth er gwell

PROPERTY & REGENERATION
Gareth Nutt B.Sc(Hons), M.Sc., DMS, FRICS
CORPORATE DIRECTOR OF ENVIRONMENT
THE QUAYS, BRUNEL WAY
BAGLAN ENERGY PARK SA11 2GG
www.npt.gov.uk

Project
Rhos Primary School
Childcare Grants

Drawing Title
Existing & Proposed
Site Plans & External Works

File No.	Property Ref. No.
WGH	Checked
Date	Nov 19
Date	Date
Scales	As Shown@A2
Drawing No.	A1174-103
Rev	A