

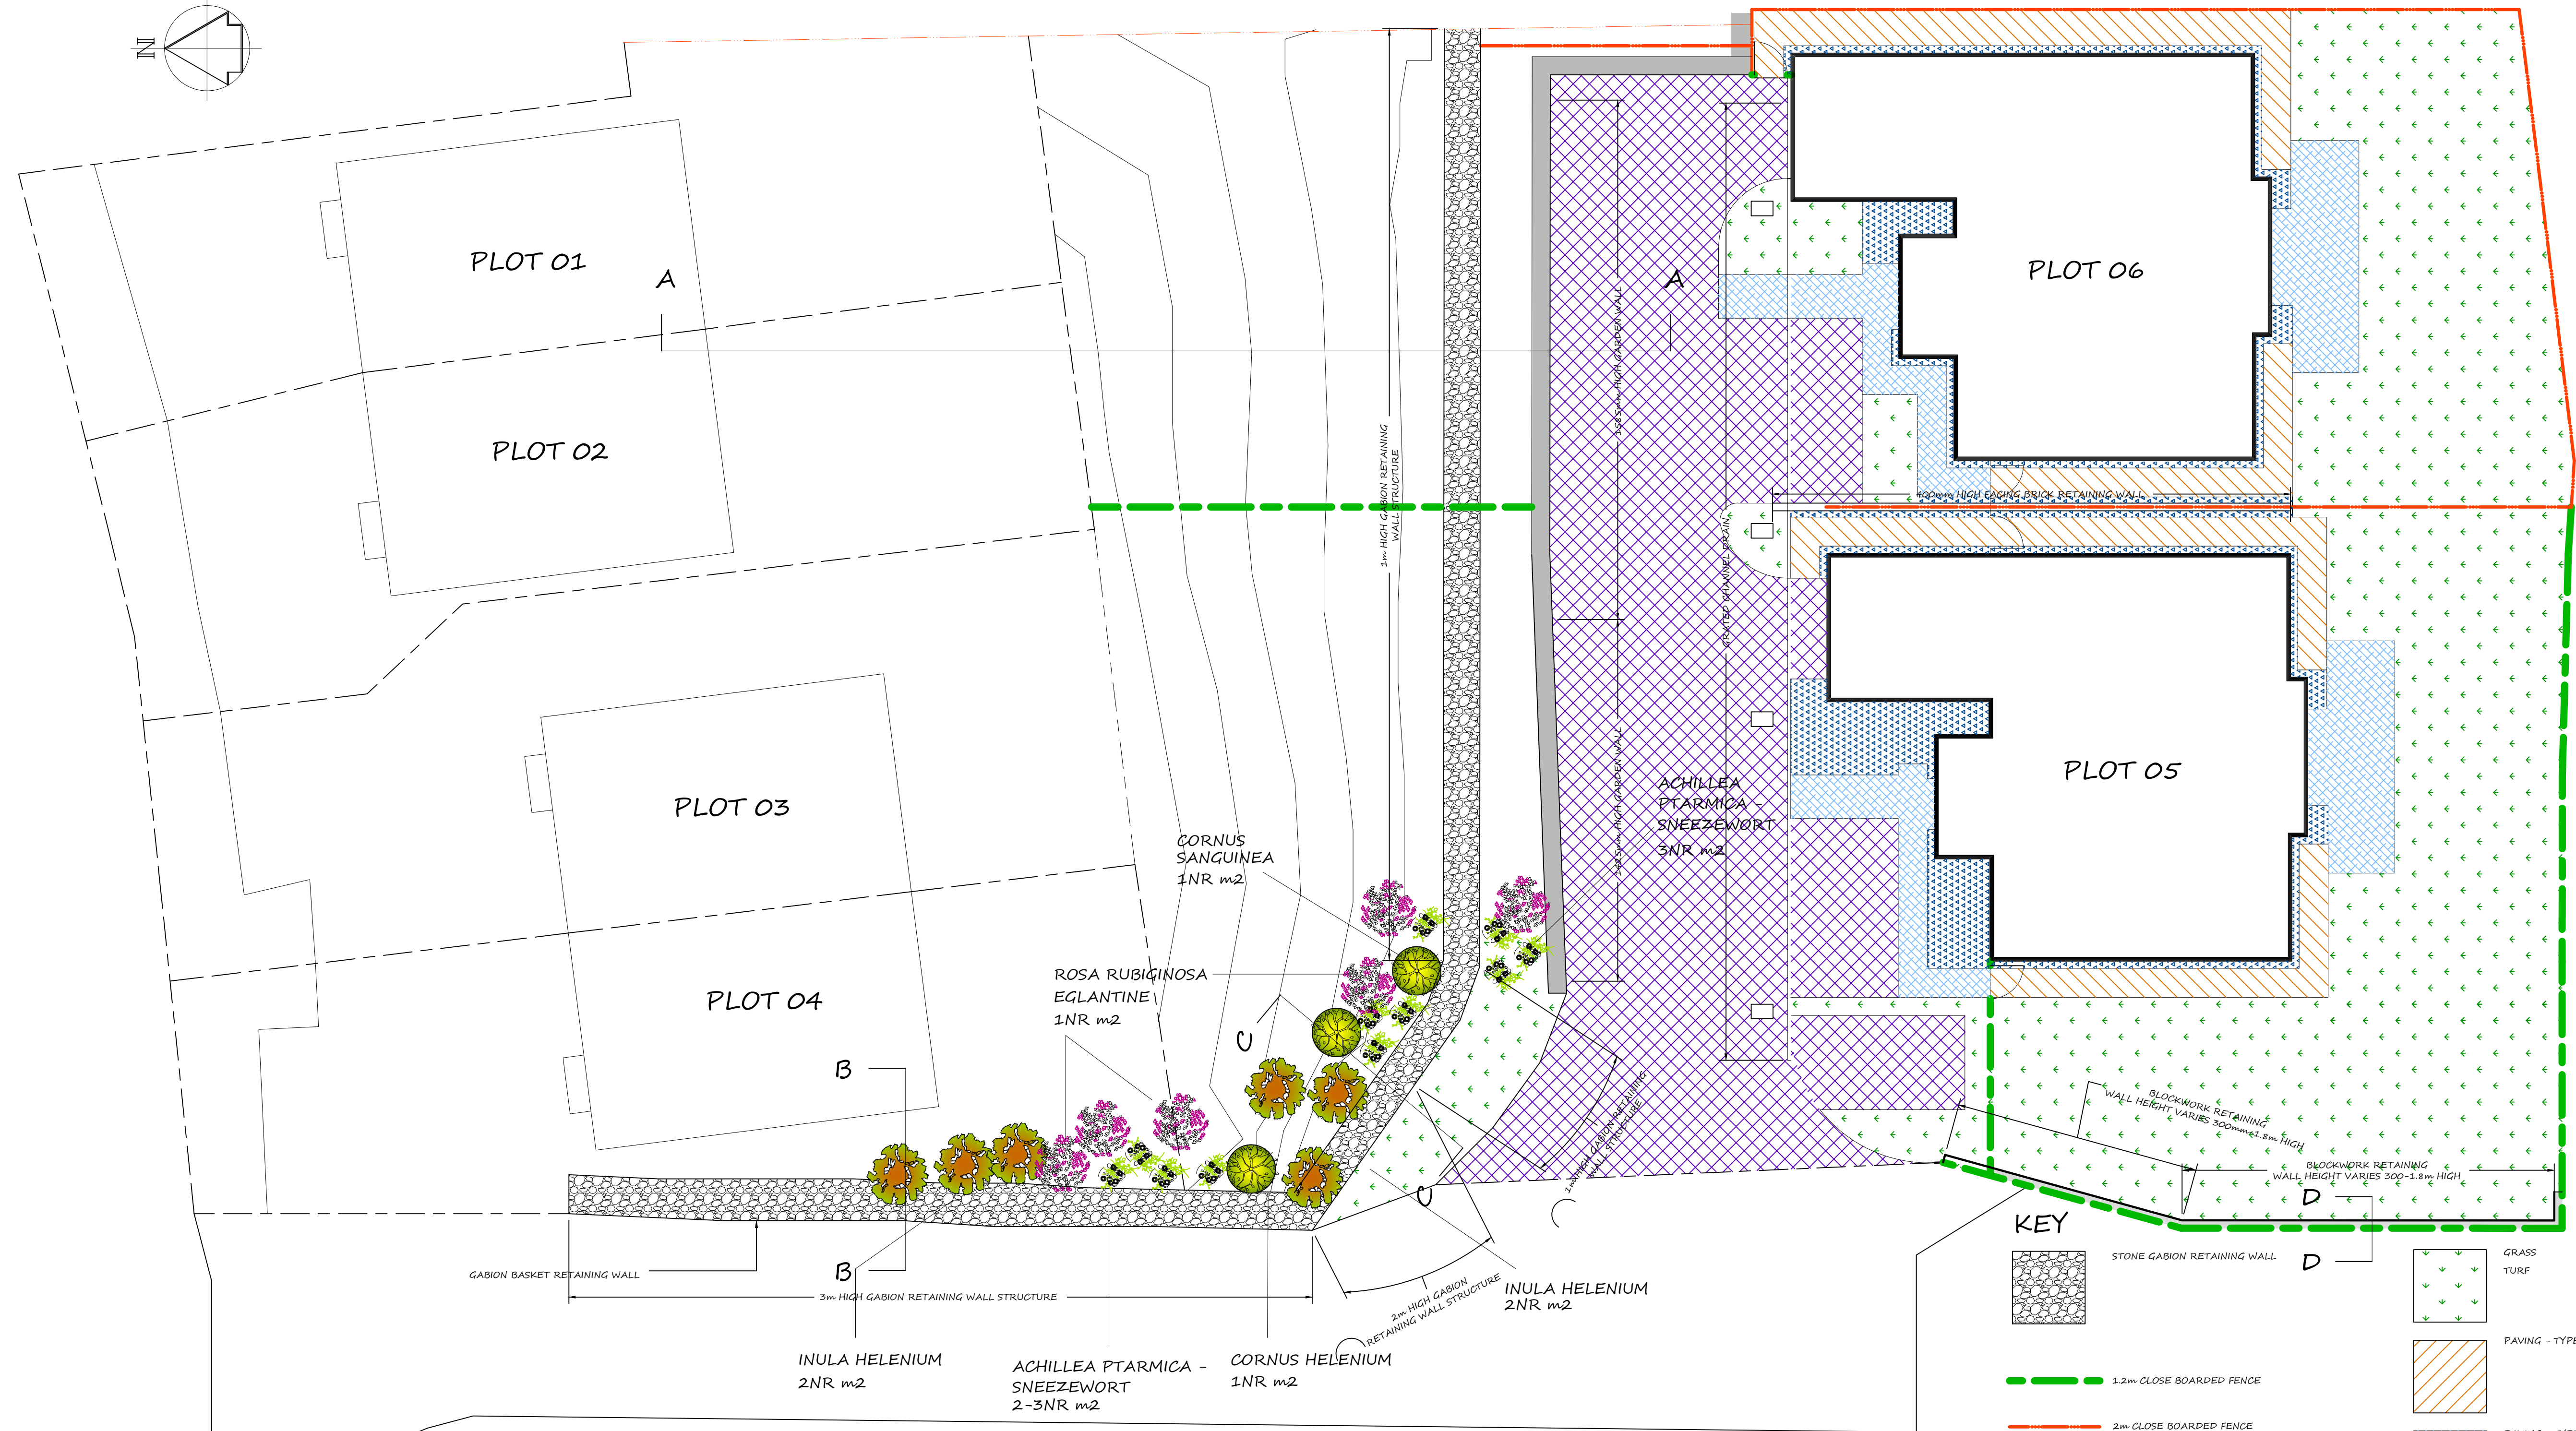


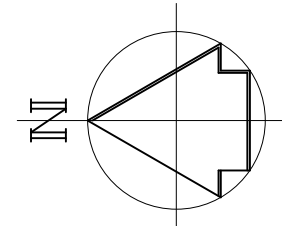


SITE PLAN
EXTERNAL WORKS PLAN
LANDSCAPING TO GABION WALL
SCALE 1:100 @ A1

PLOT 02


1m GABION WALL
SECTION A-A
SCALE 1:100 @ A1

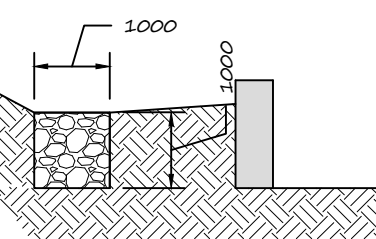

2m GABION WALL
SECTION B-B
SCALE 1:100 @ A1

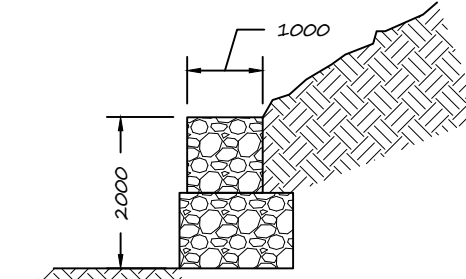


3m GABION WALL
SECTION C-C
SCALE 1:100 @ A1

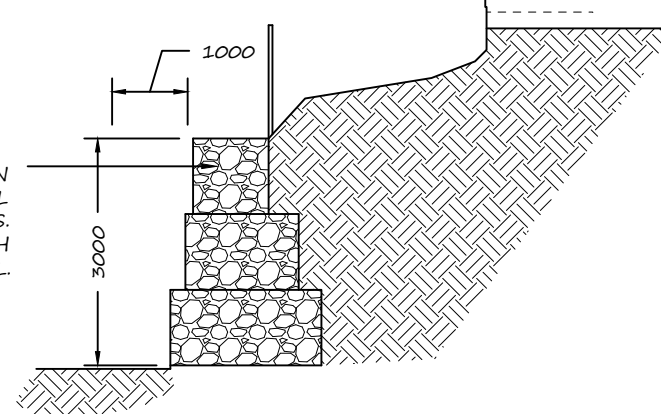

1.2m HIGH CLOSE BOARDED FENCE.


BLOCKWORK RETAINING WALL
HEIGHT VARIES - 300-1.8m HIGH.
REFER TO PLOT 5 DESIGN STAGE
APRIL 2019 STRUCTURAL
CALCULATIONS FOR DETAILS.

HEIGHT VARIES BLOCKWALL
SECTION D-D
SCALE 1:50 @ A1

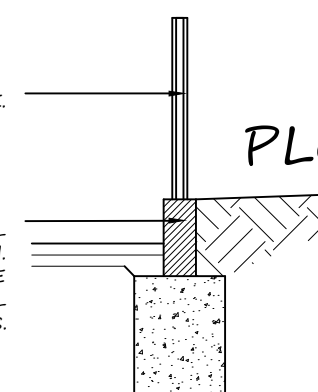

PLOT 05

KEY

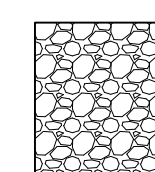

STONE GABION RETAINING WALL




1.2m HIGH CLOSE BOARDED FENCE




2m HIGH CLOSE BOARDED FENCE




LOCKABLE CLOSE BOARDED LEDGER AND
BRACED GATE
HEIGHT TO MATCH FENCE

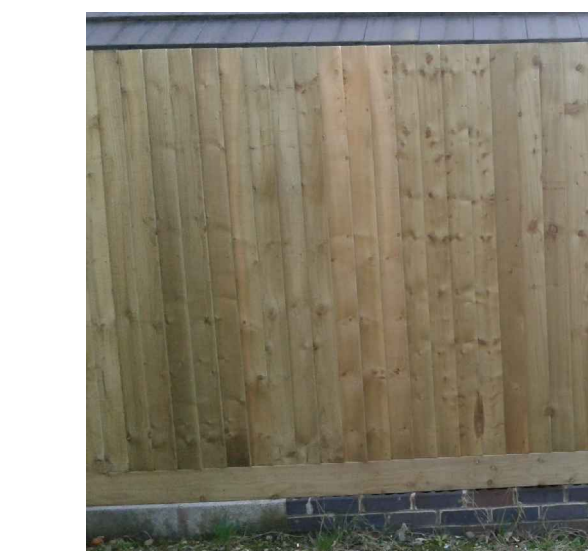


1.2m & 2m HIGH
CLOSE BOARDED
BOUNDARY FENCE

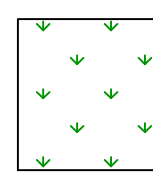


GRASS
TURF

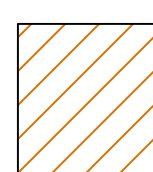


PAVING - TYPE 1

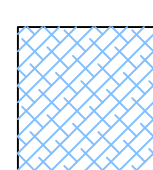

PAVING - TYPE 2
RANDOM PATTERN

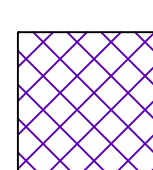

TARMAC WITH CONCRETE
KERBS EDGING

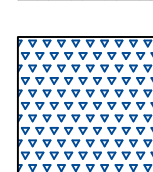

CHIPPINGS
BLUE SLATE

RESIDENTIAL DEVELOPMENT OF
PLOT 5 & 6

SITE PLAN SHOWING
LANDSCAPING GABION WALL