




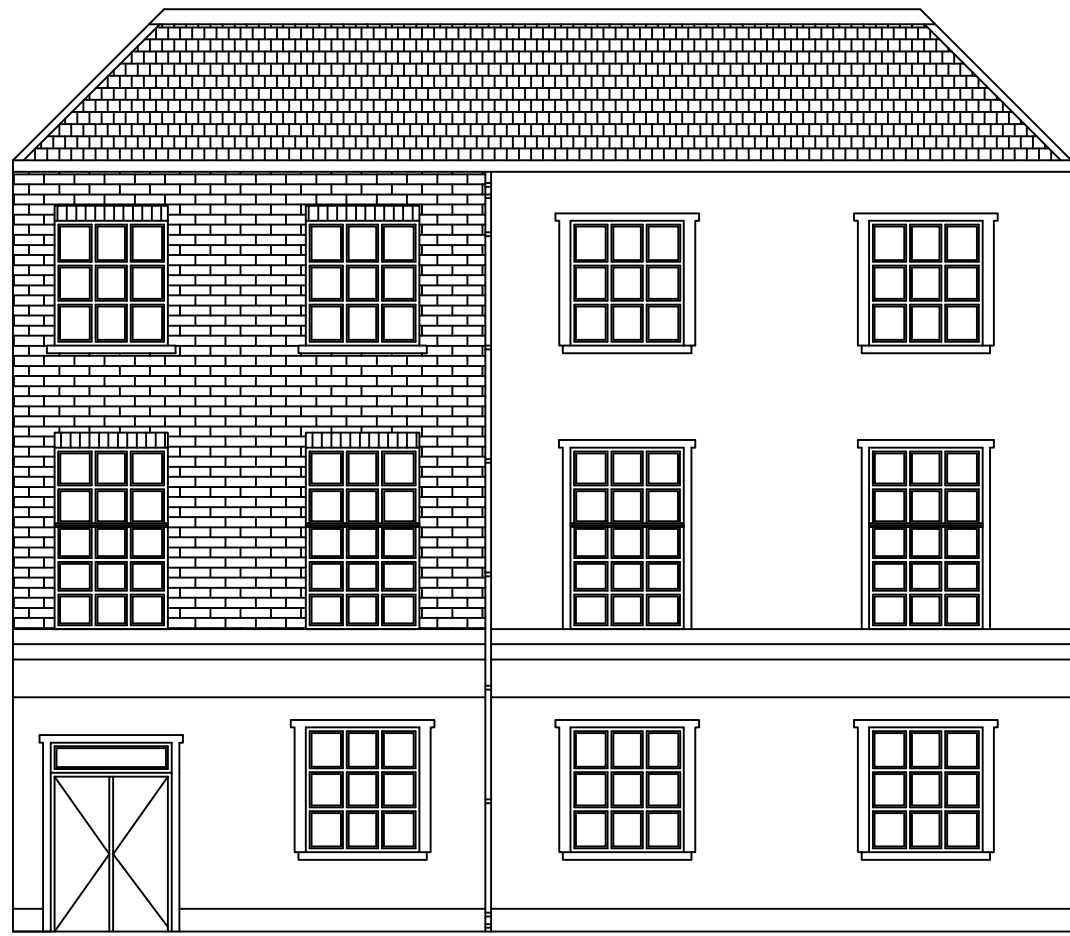


EXISTING WEST ELEVATION
SCALE 1:100

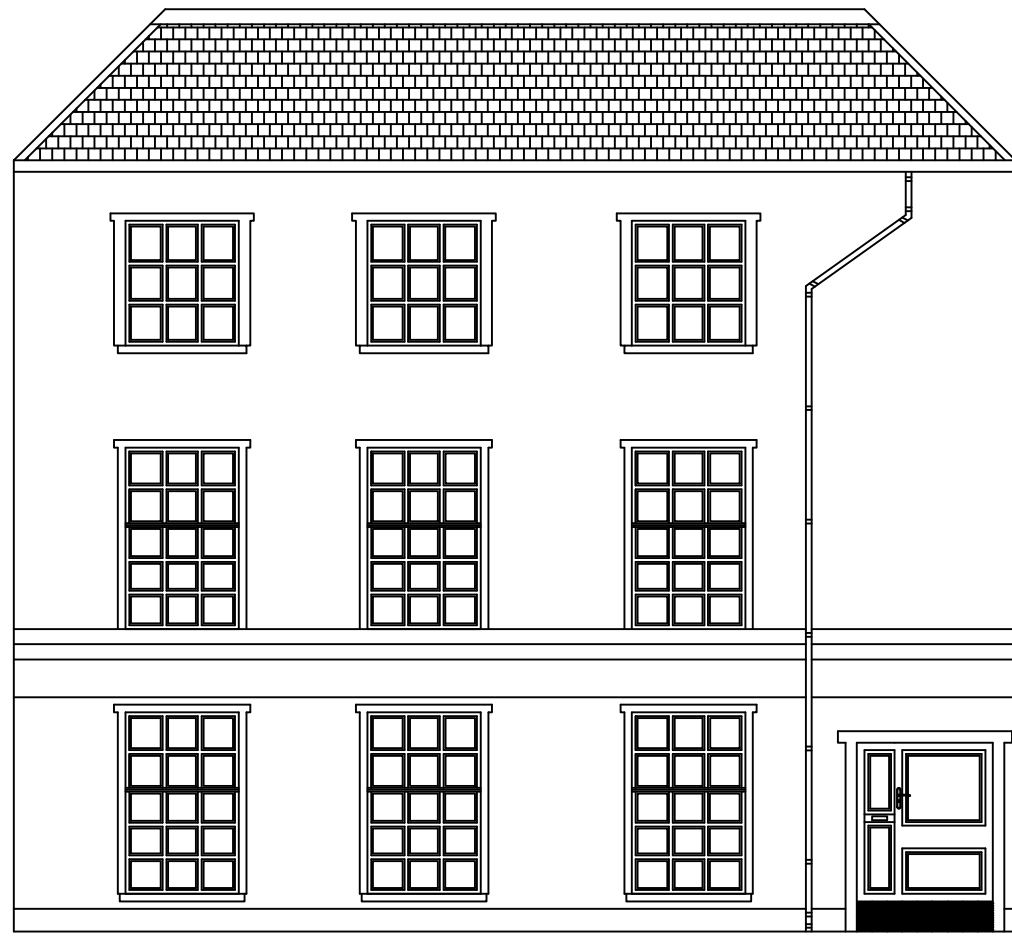


EXISTING SOUTH ELEVATION
SCALE 1:100

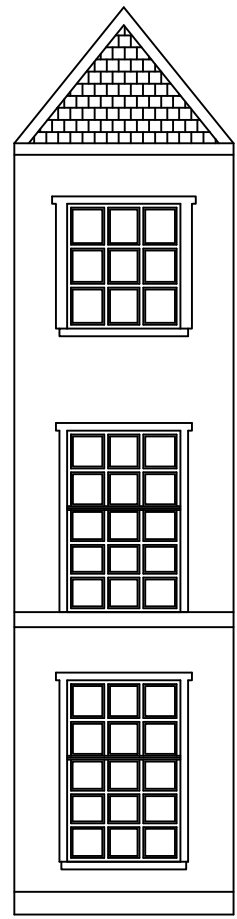


EXISTING SOUTH-WEST ELEVATION
SCALE 1:100

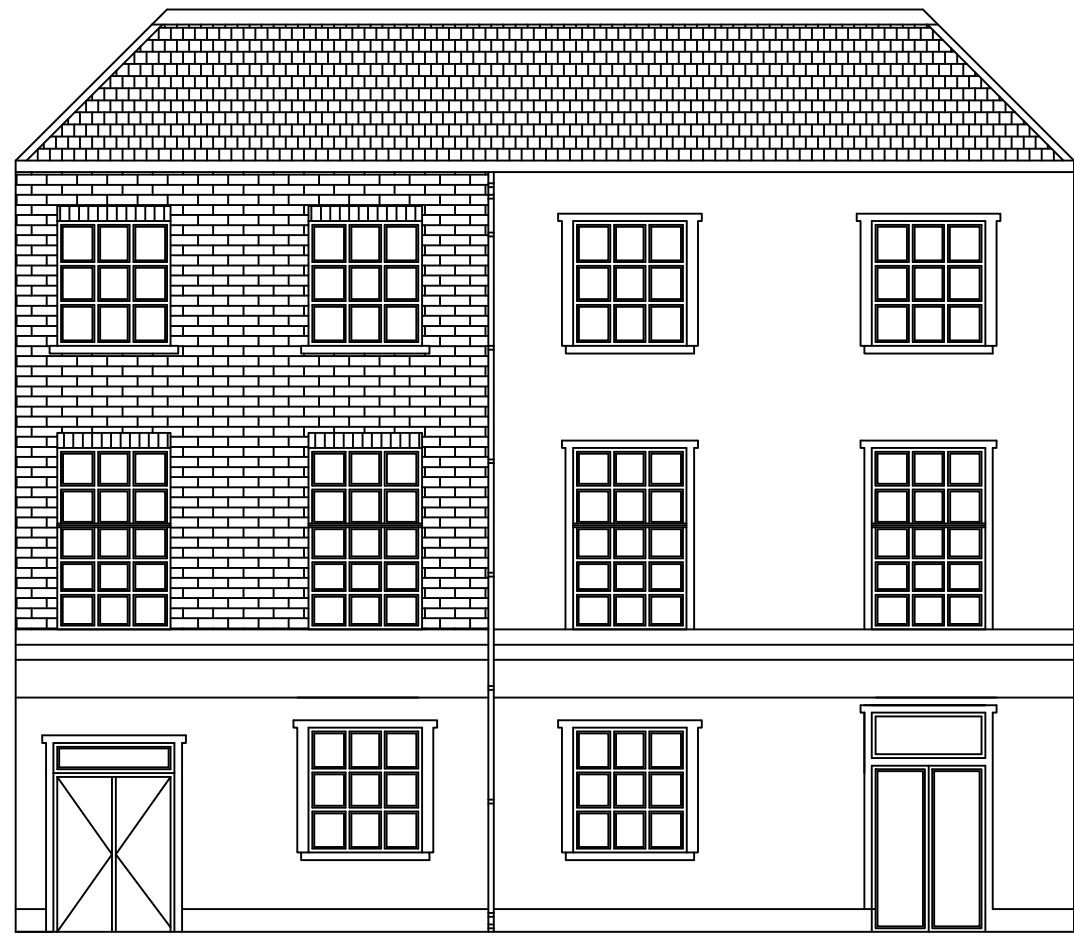

PROPOSED WEST ELEVATION
SCALE 1:100

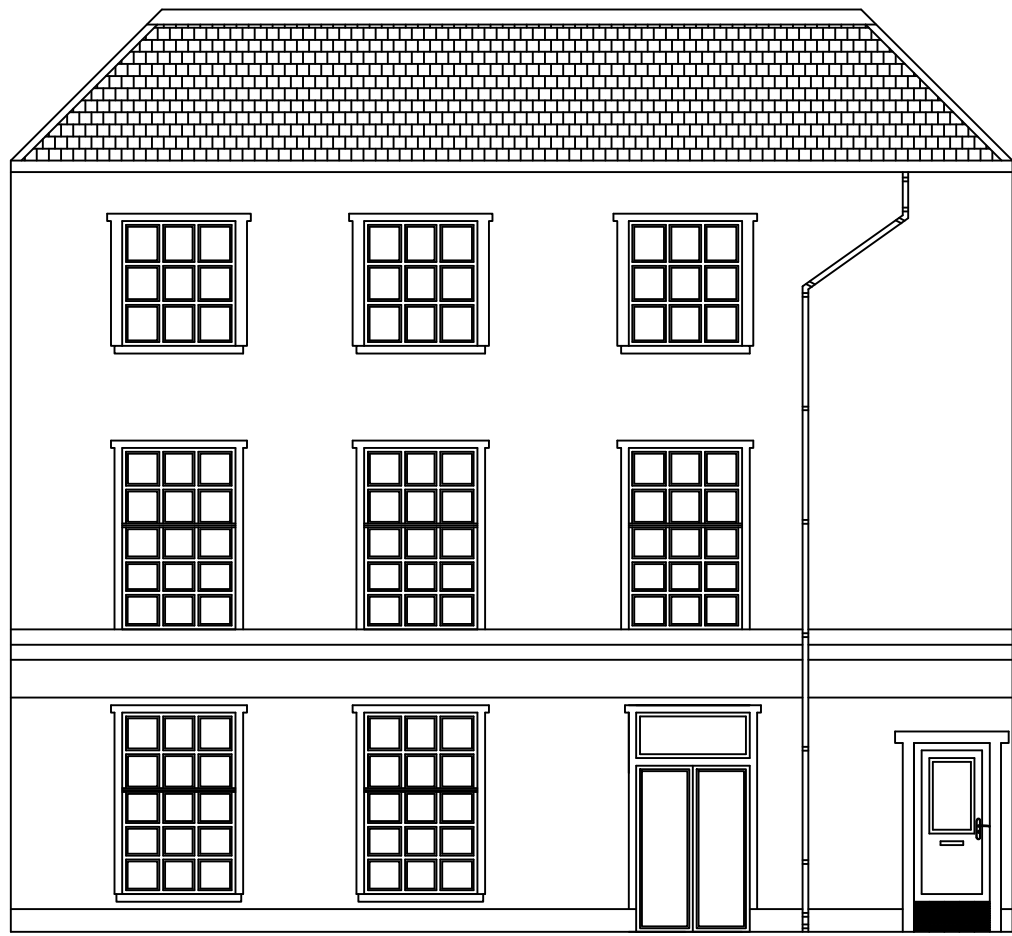

PROPOSED SOUTH ELEVATION
SCALE 1:100

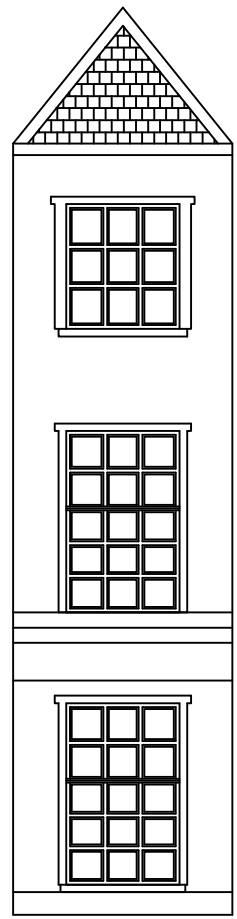

PROPOSED SOUTH-WEST ELEVATION
SCALE 1:100



M&M Design Consultancy
architectural, draughting & consultancy services

No.	REVISION	By	Date
A	DOORS AMENDED TO SUIT EXISTING WINDOWS	JM	5.11.19

No.	REVISION	By	Date

NOTES

1. Do not scale from this drawing take figured dimensions only.
2. Dimensions are in millimeters unless otherwise stated.
3. All dimensions to be checked on site.

STAGE

PRELIMINARY

Client:

MR.KEVIN ROPER

Job Title:

PROPOSED NEW RETAIL AND FLATS IN CANTERBURY ARMS PUB, NEATH

Drawing Title:

EXISTING AND PROPOSED ELEVATIONS

Job No:	Drawing No:	Rev:	Drawn By:	Date:
???	202	B	M.M	28.01.2020
			Checked By:	Date:
			M.M	28.01.2020
			Approved By:	Date:
			M.M	28.01.2020
Scale:	1:100 @1		Email:	Morgandesignconsult@gmail.com