




PROPOSED SOUTH EAST ELEVATION

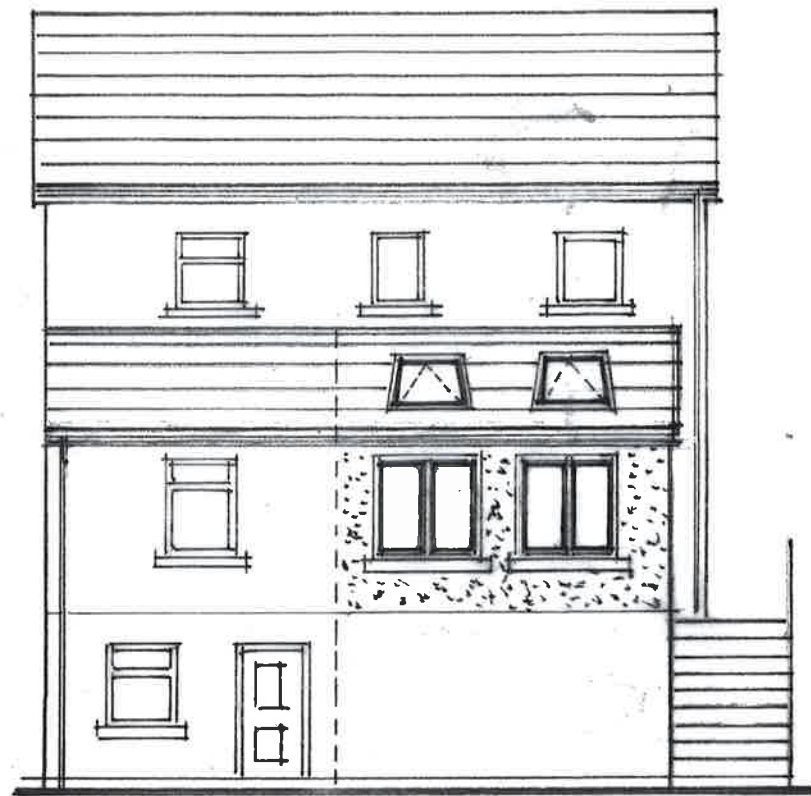


PROPOSED NORTH EAST ELEVATION

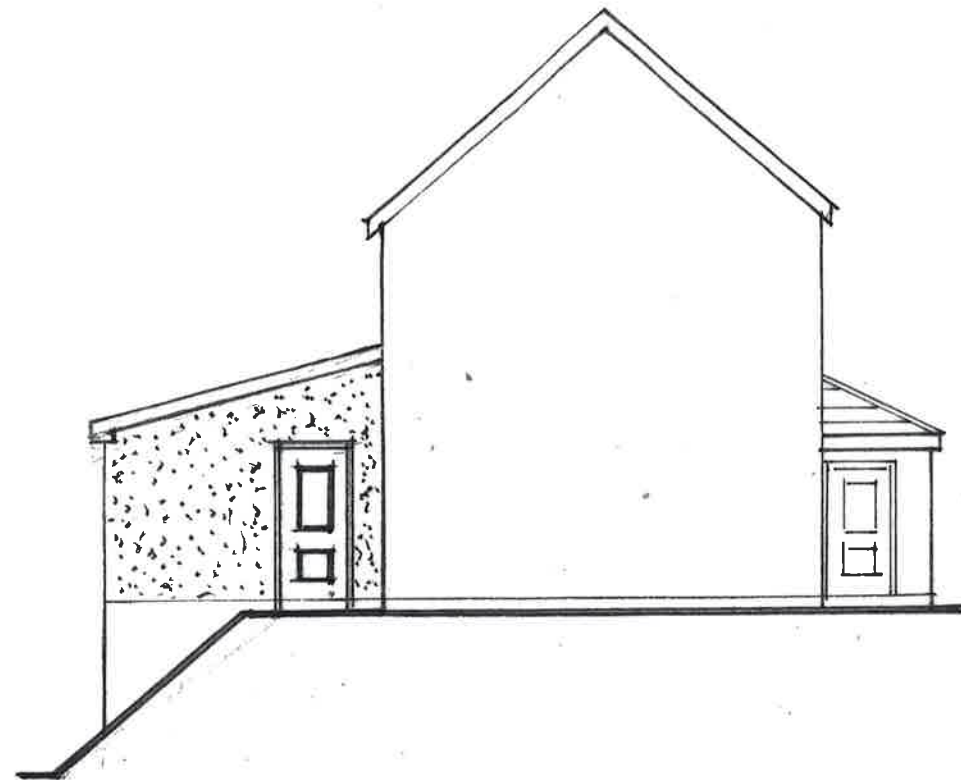

PROPOSED SOUTH WEST ELEVATION

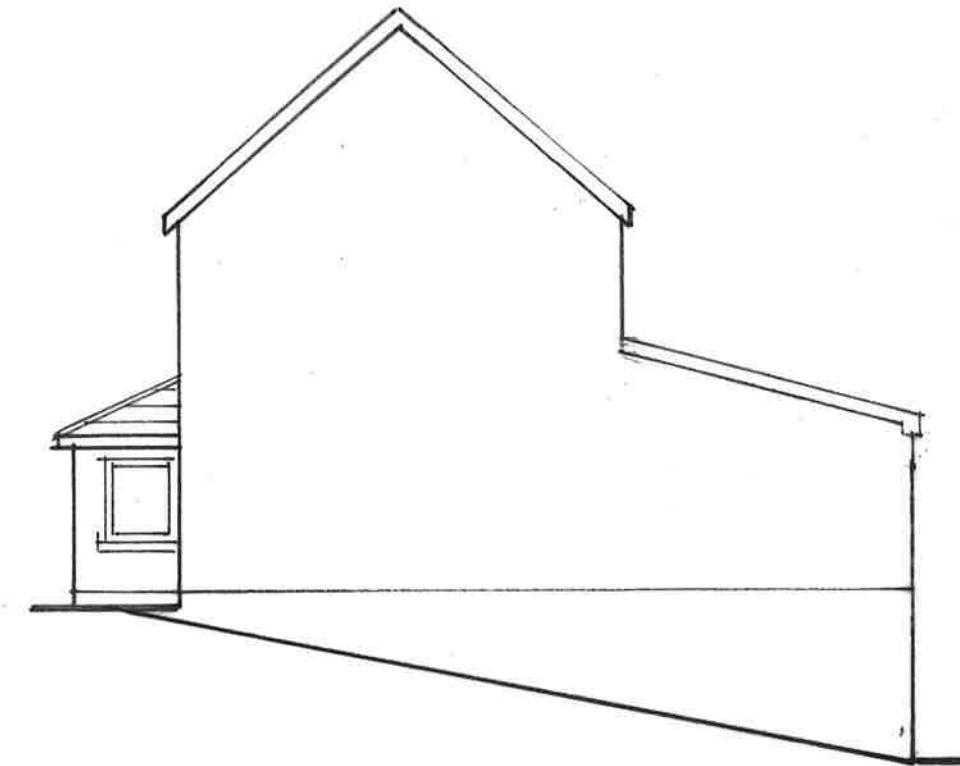

BLOCK PLAN
1:500

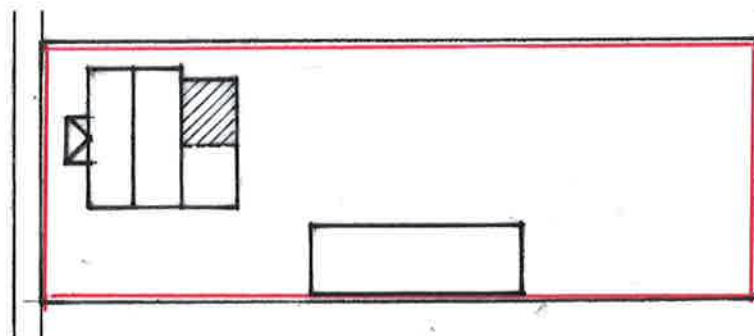

Name MR A. Elliott	
Address 186, Swansea Road Trebanos Swansea	
Project Proposed Rear Extension	
Scale 1:100	Drawing No. TE/ 20/ 03