




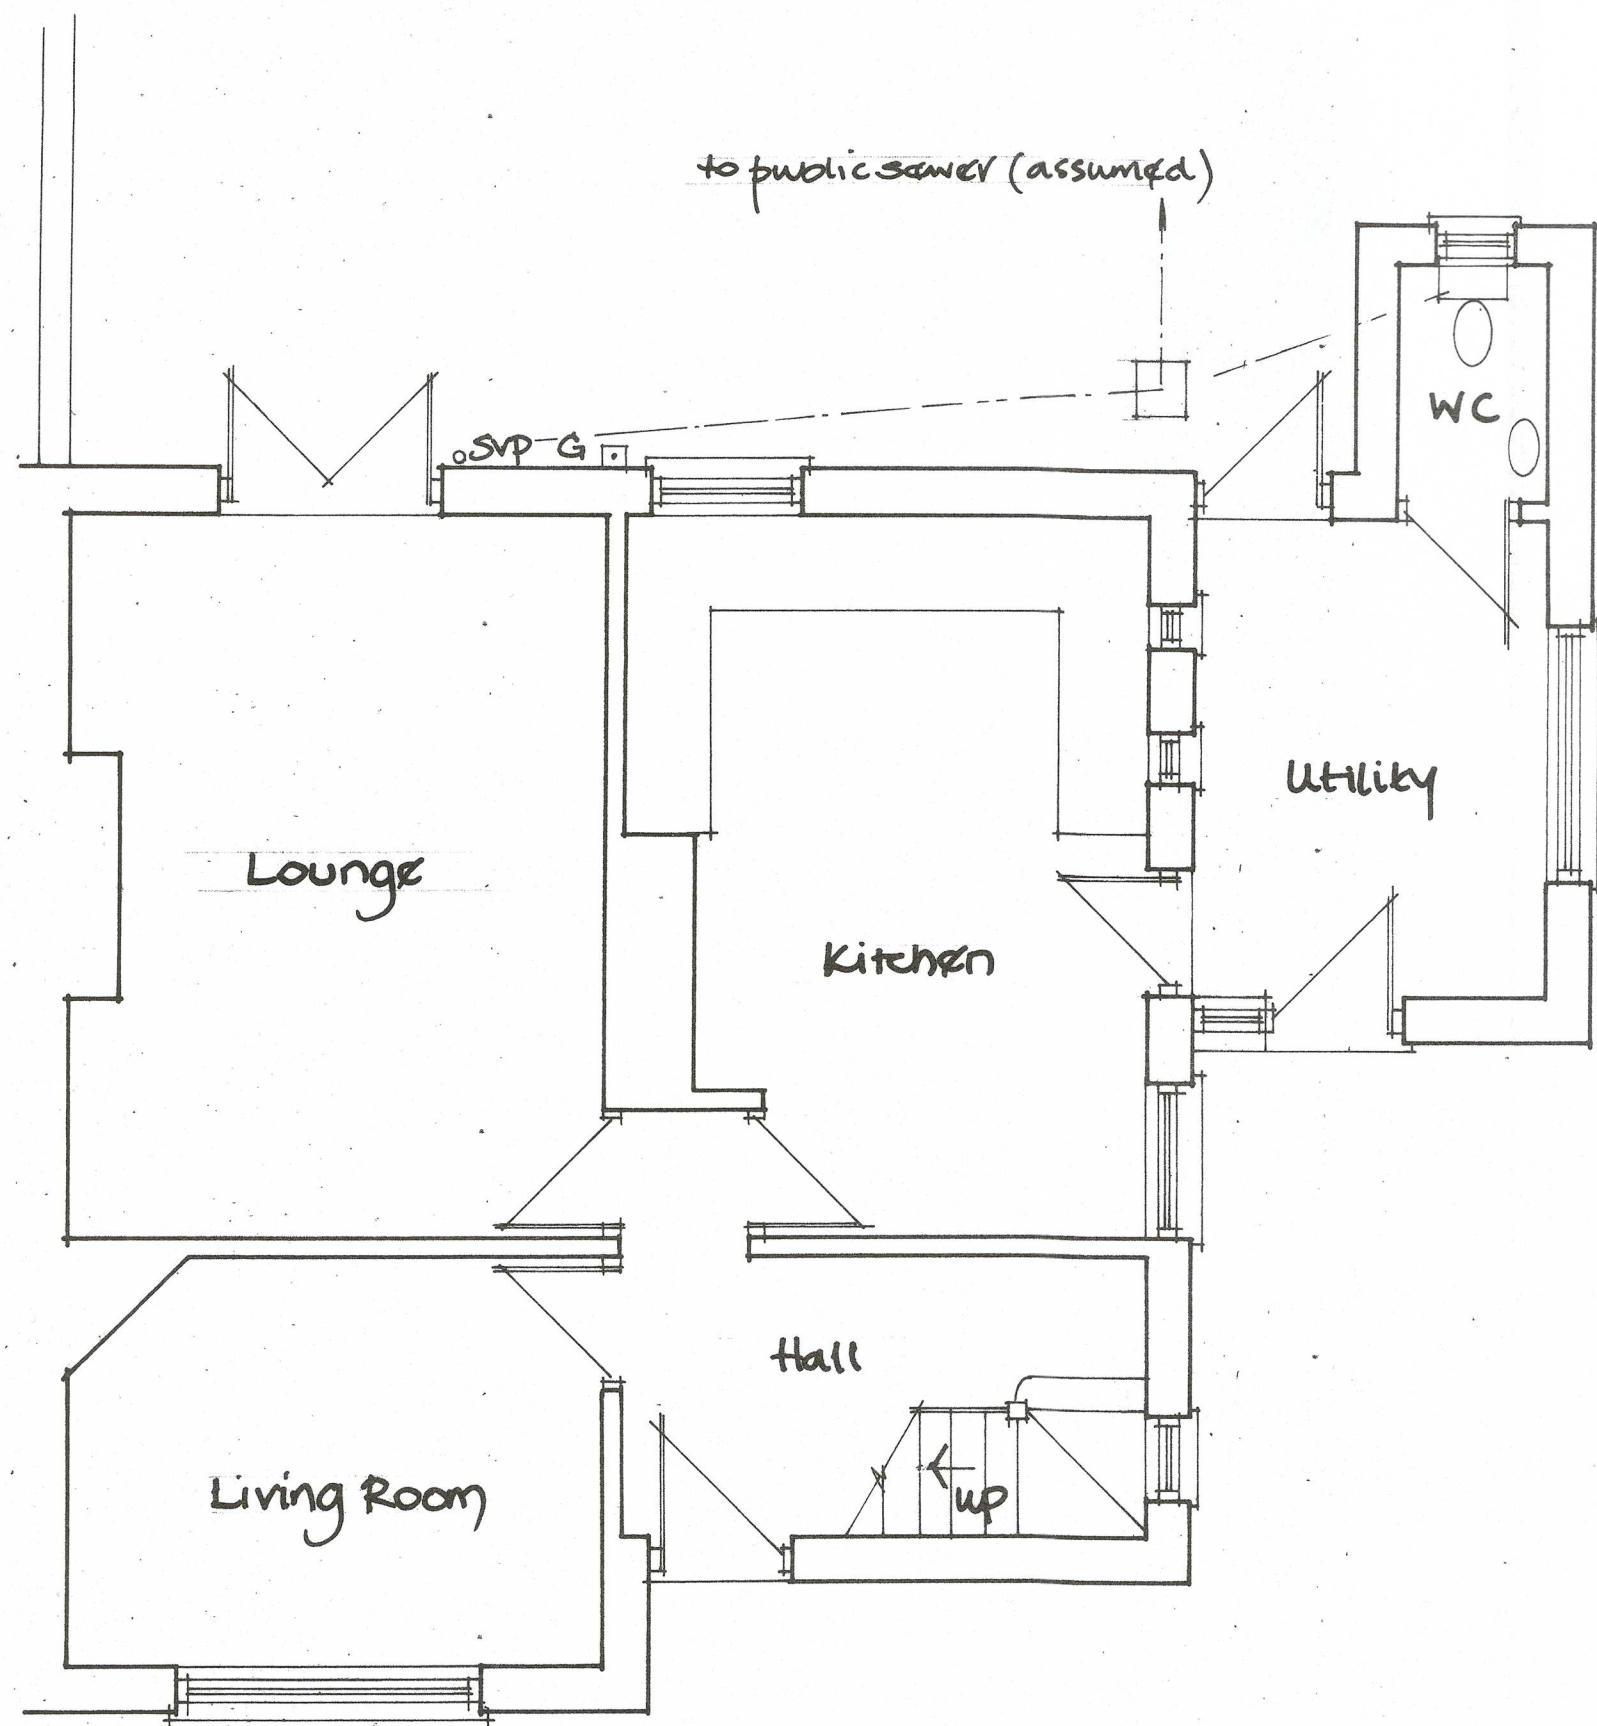


Existing Ground Floor

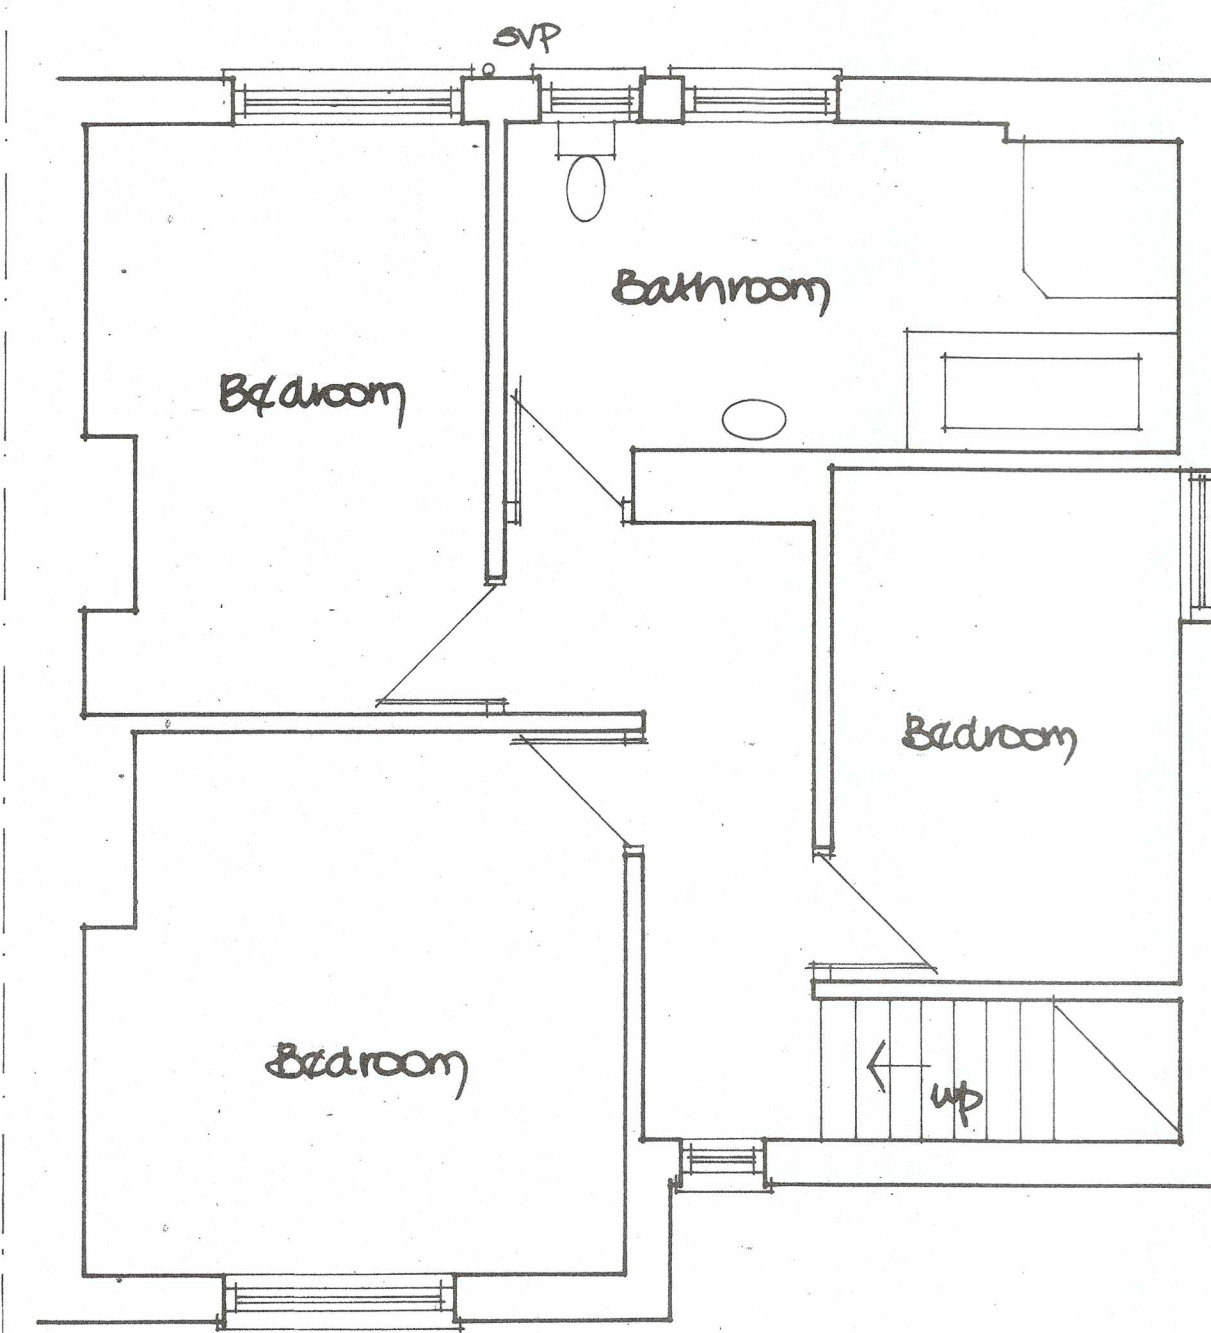

Existing First Floor

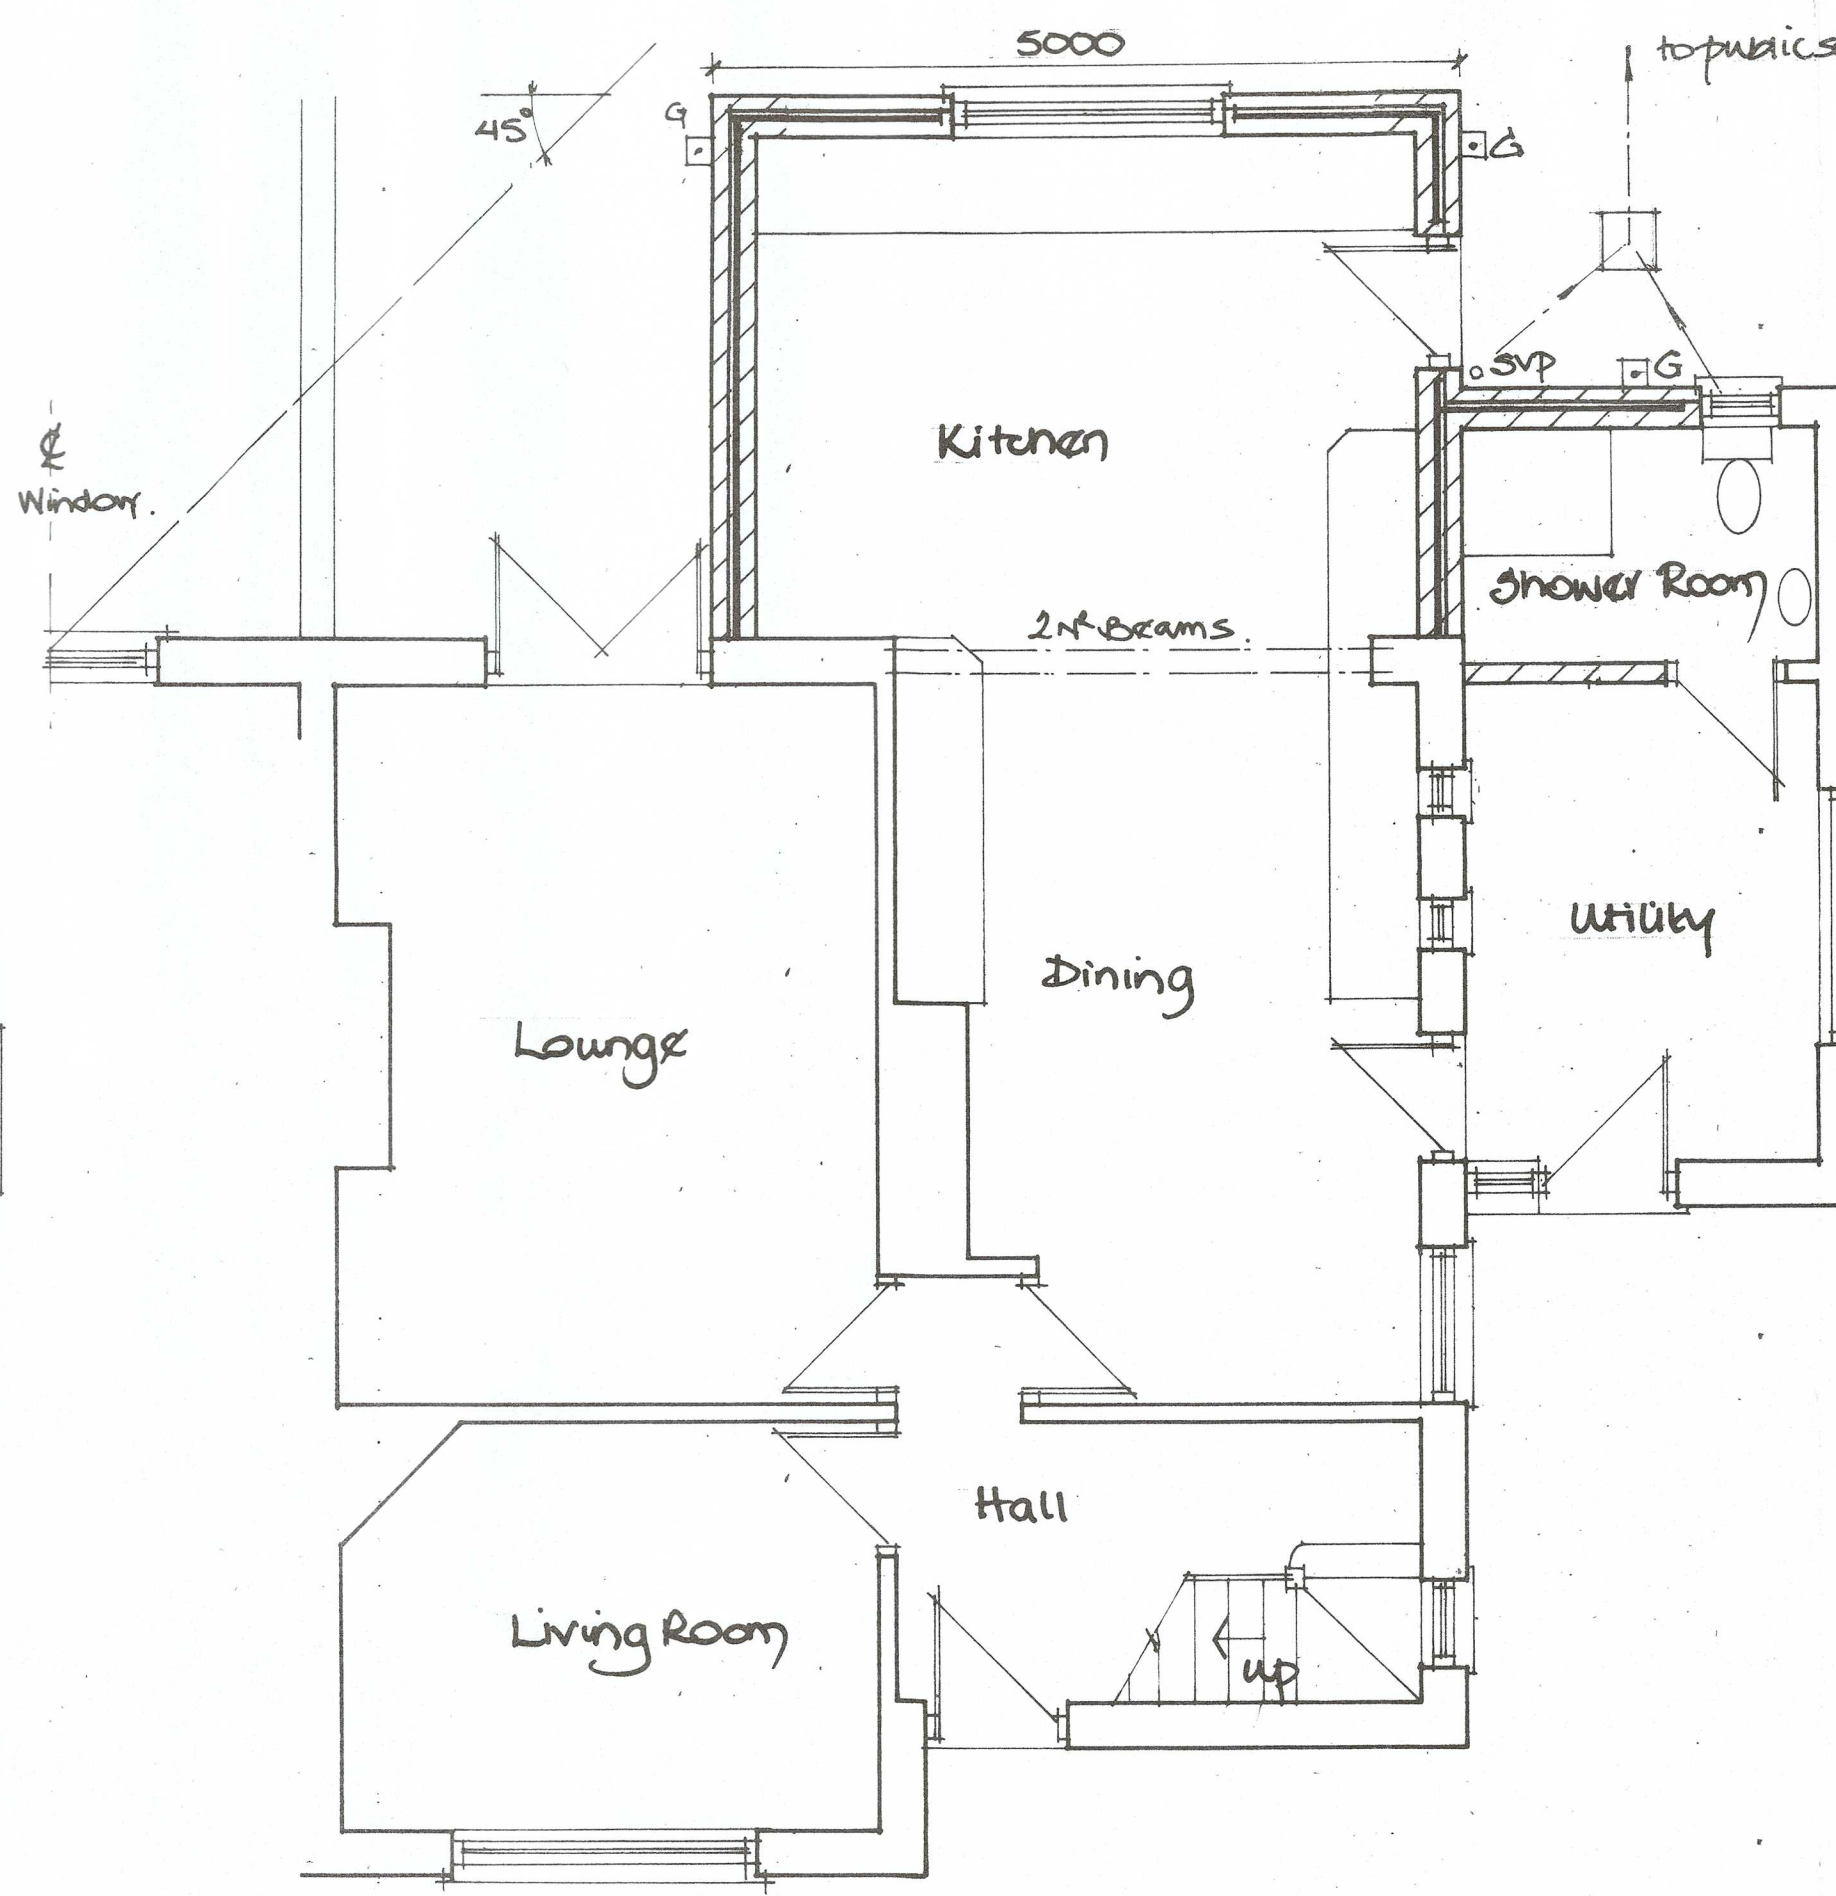

Proposed Ground Floor

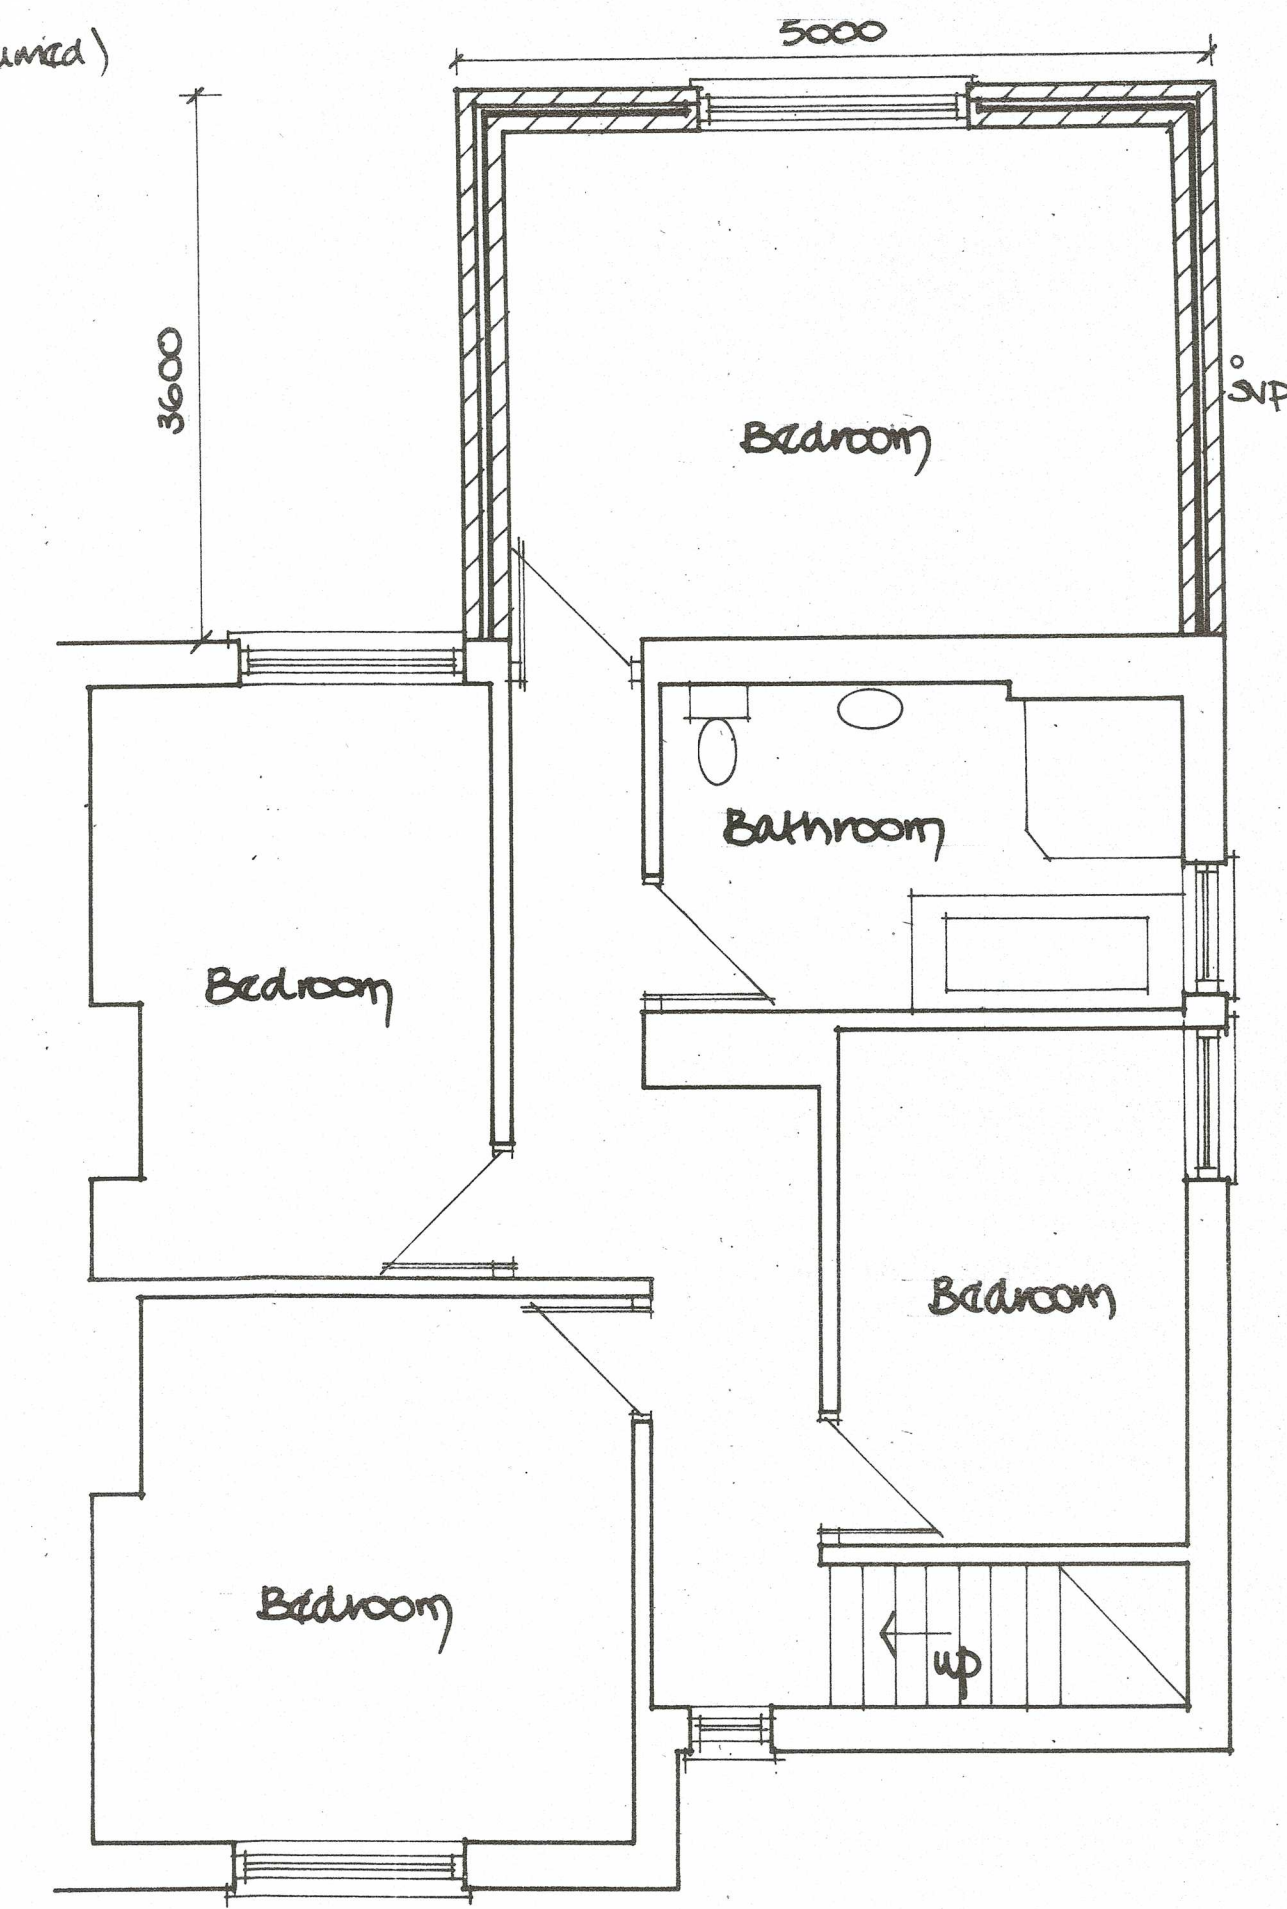


Proposed First Floor



Existing Rear Elevation



Existing Side Elevation

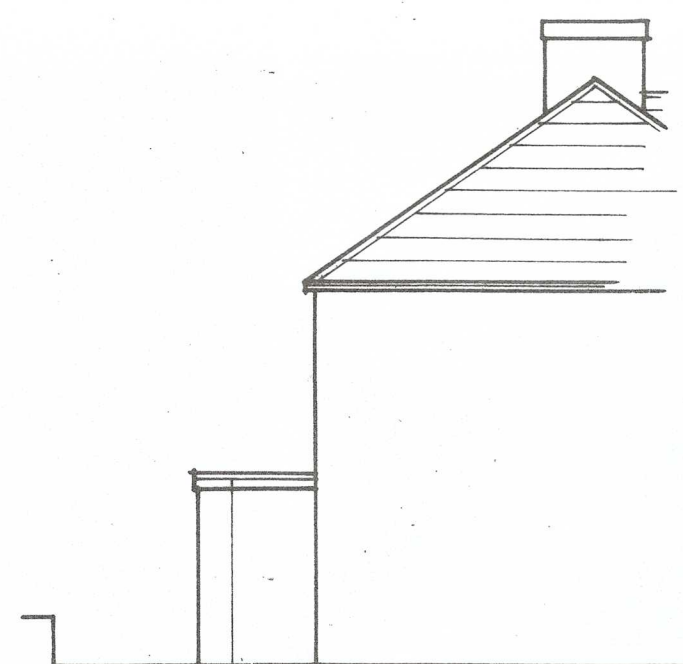


Existing Side Elevation




Proposed Rear Elevation




Proposed Side Elevation

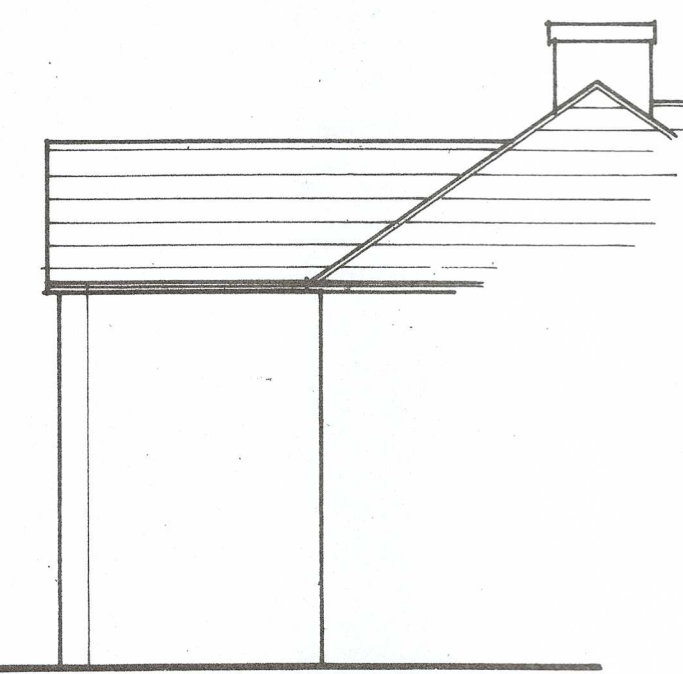


Proposed Side Elevation

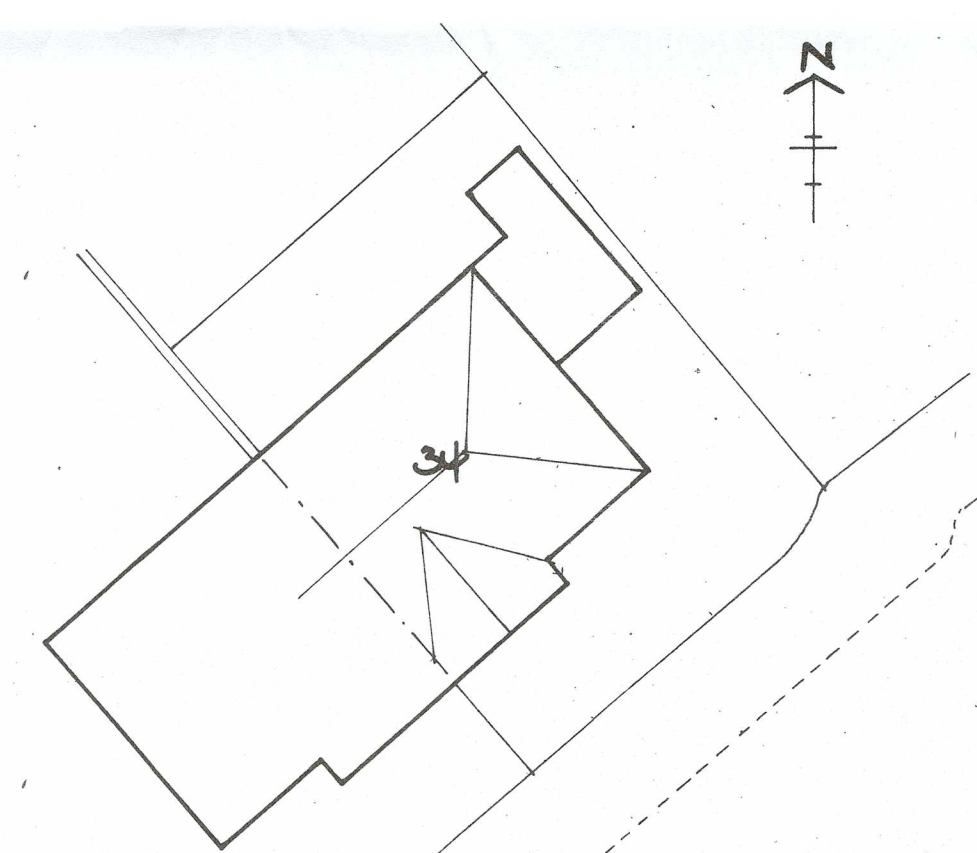

Existing Site Plan (1/200)

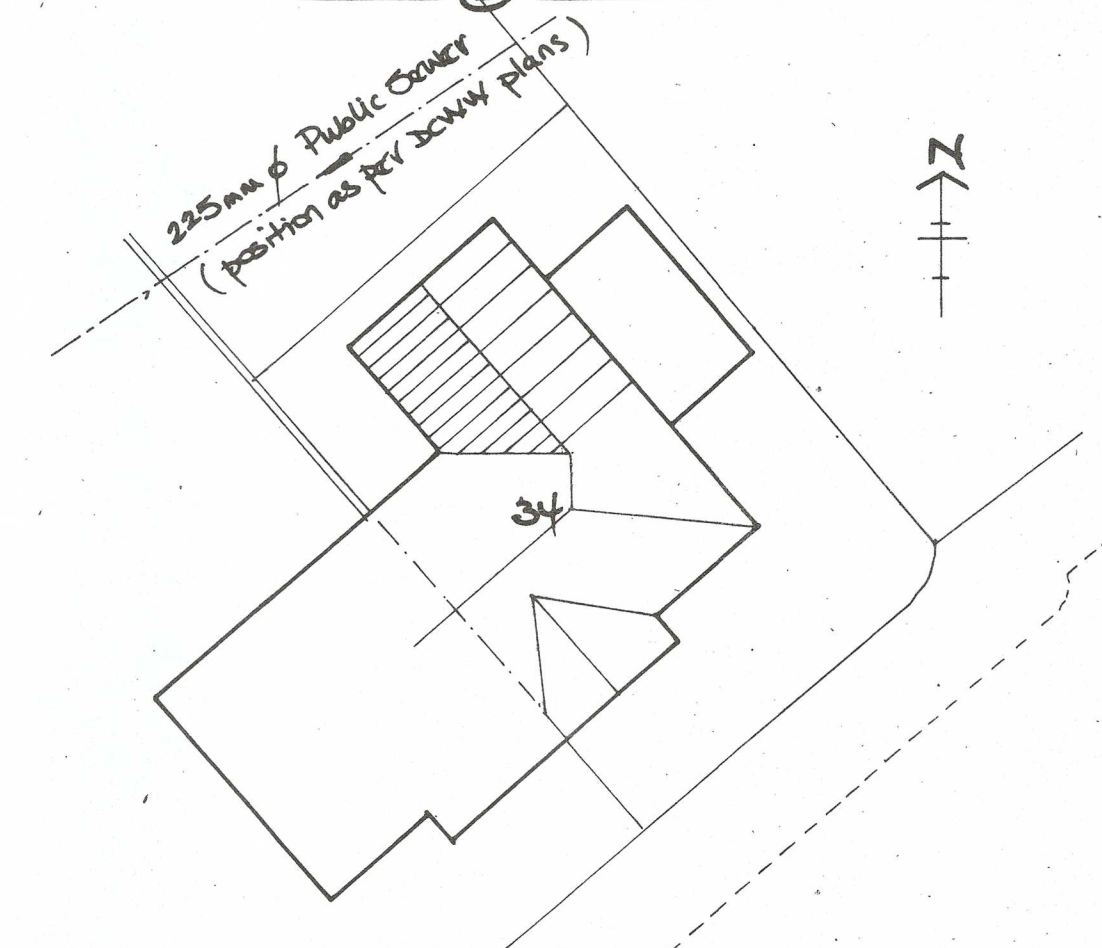

Proposed Site Plan (1/200)

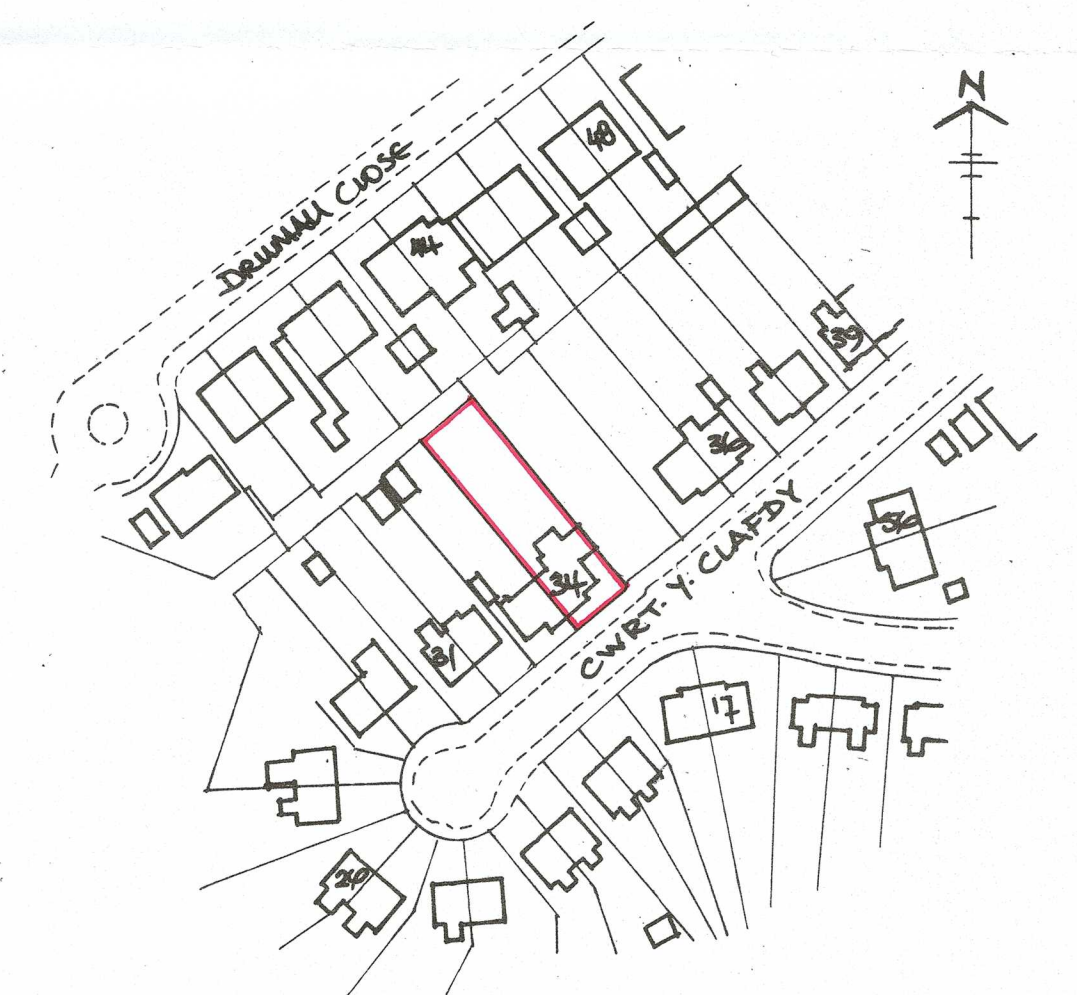

Location Plan (1/1250)

Title: Proposed Rear Elevation 34, Cwrt. y. clafdy, SKENWAN	
Scale: 1/50 ; 1/100	Date: Feb '20
Drawn: 34/CYC/S	Client: Joanne Farrell