




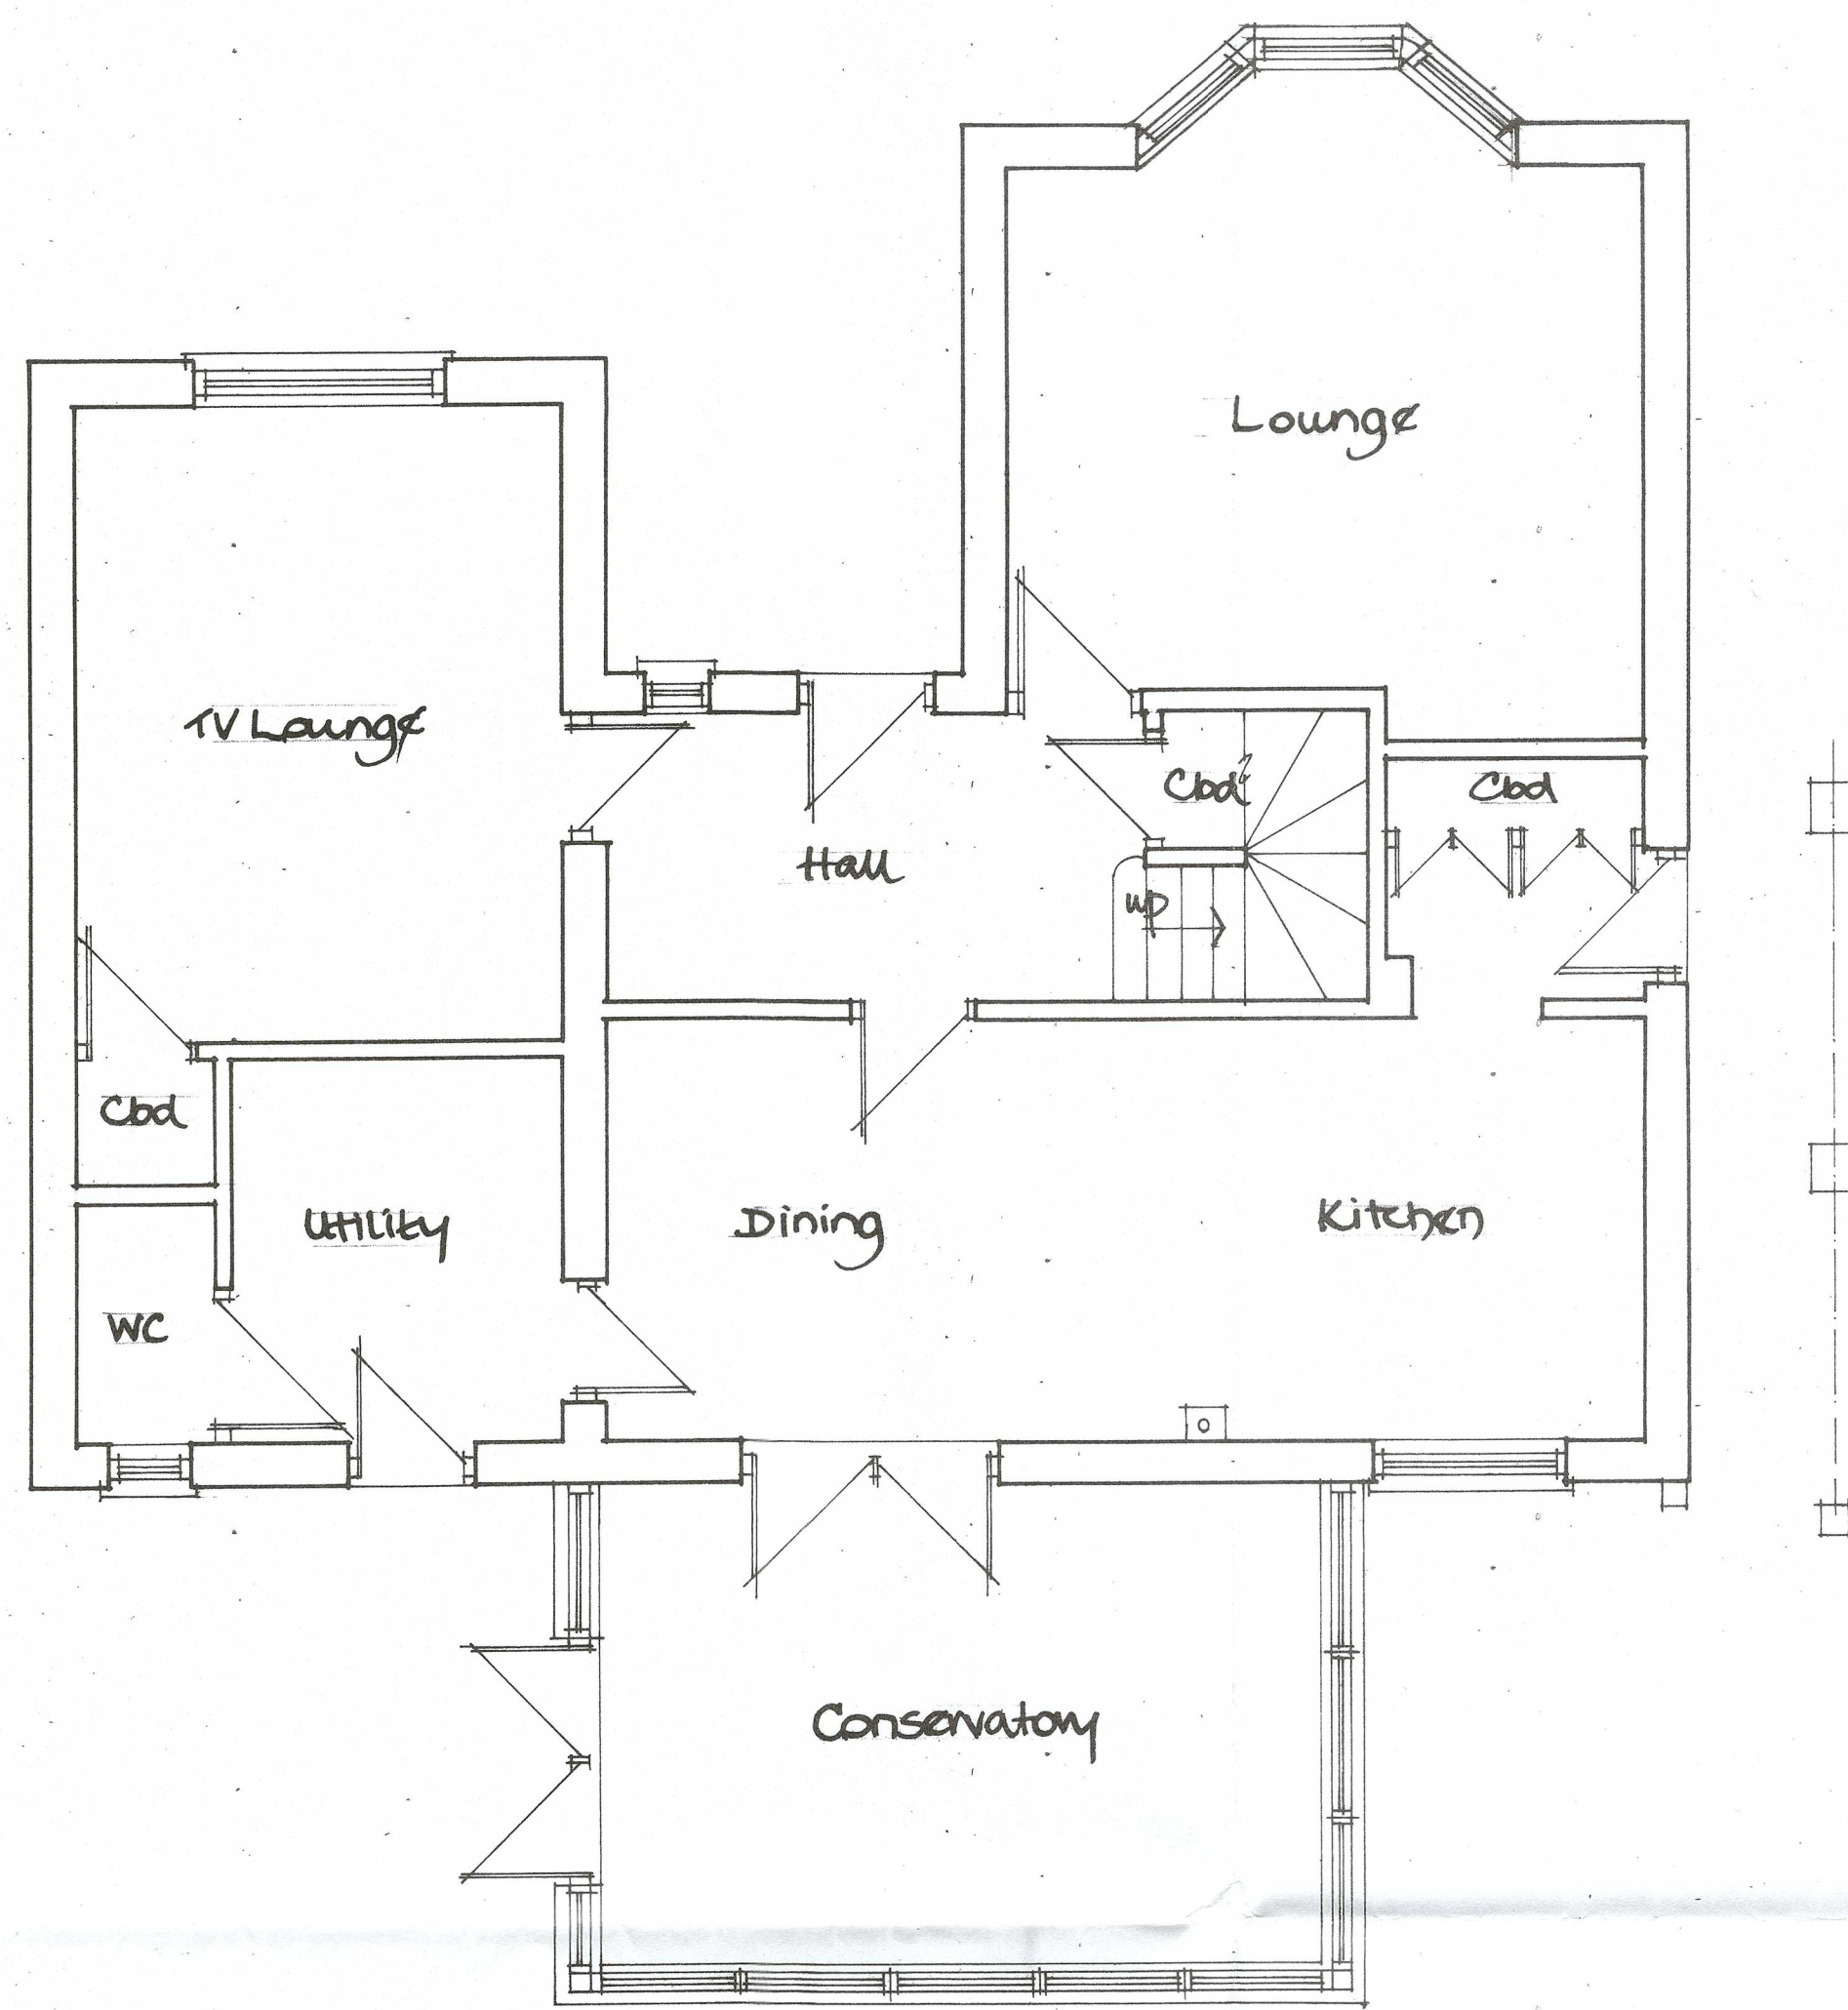


Existing Ground Floor

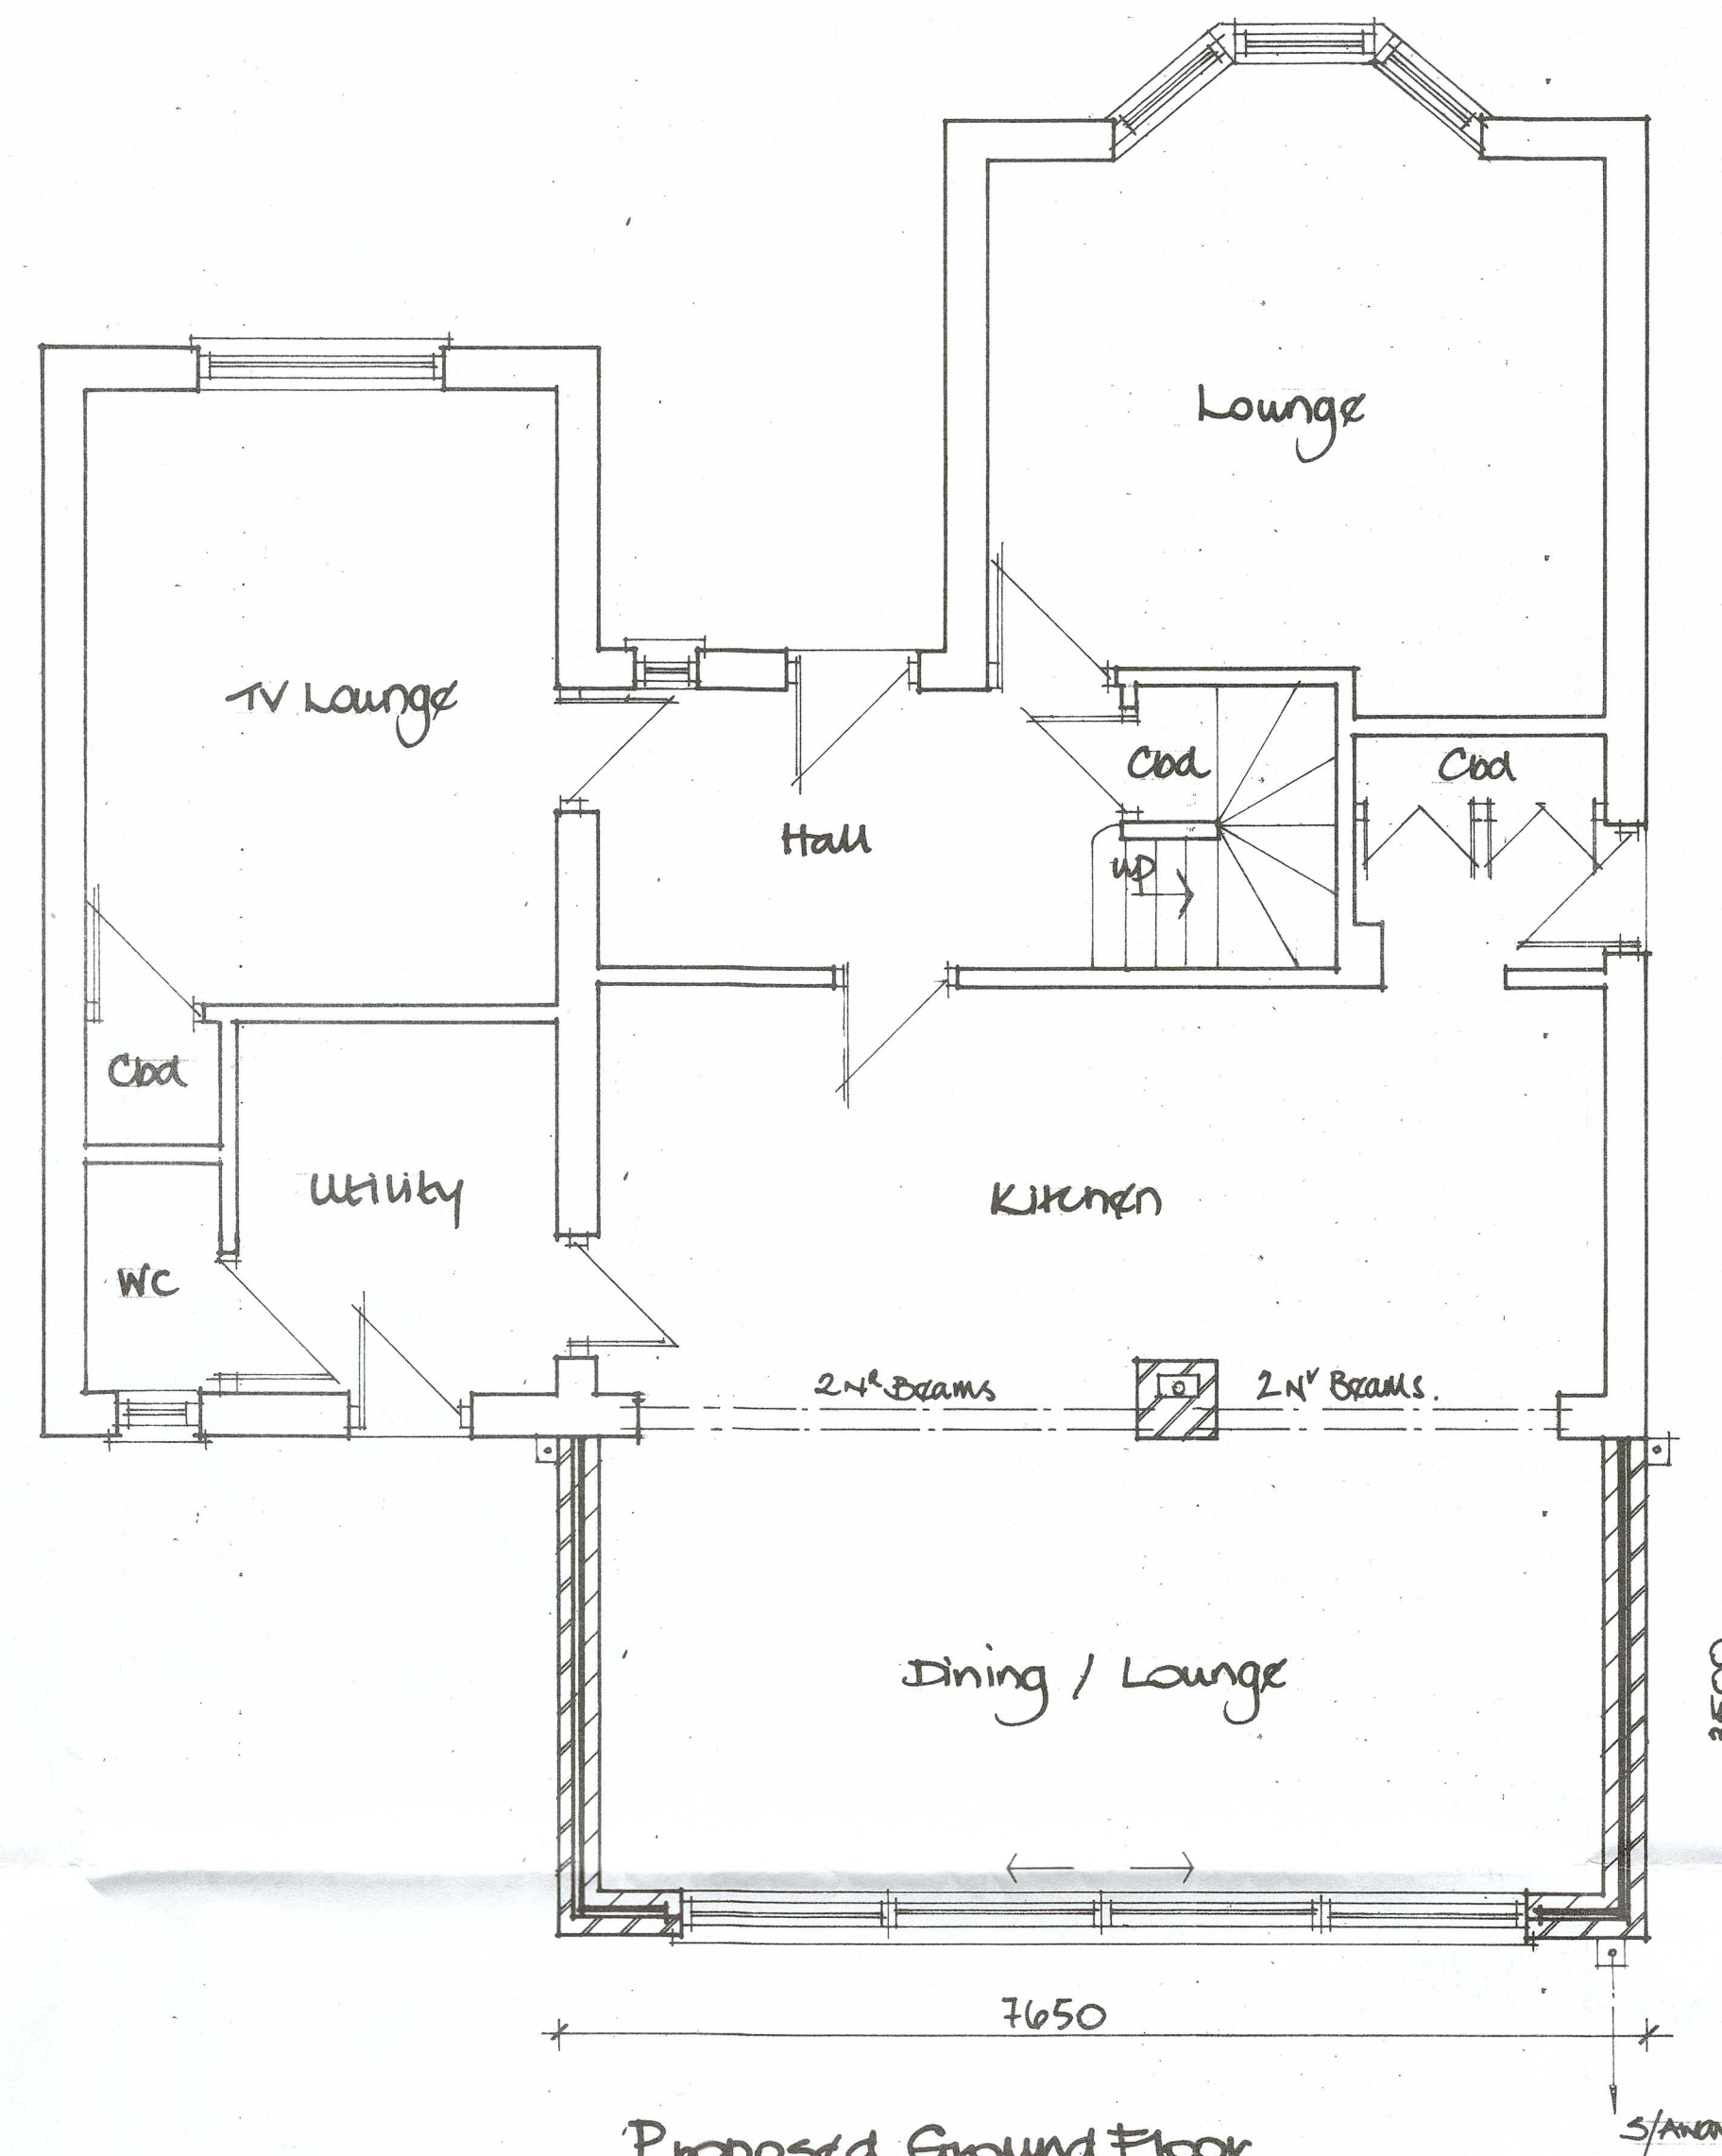

Proposed Ground Floor

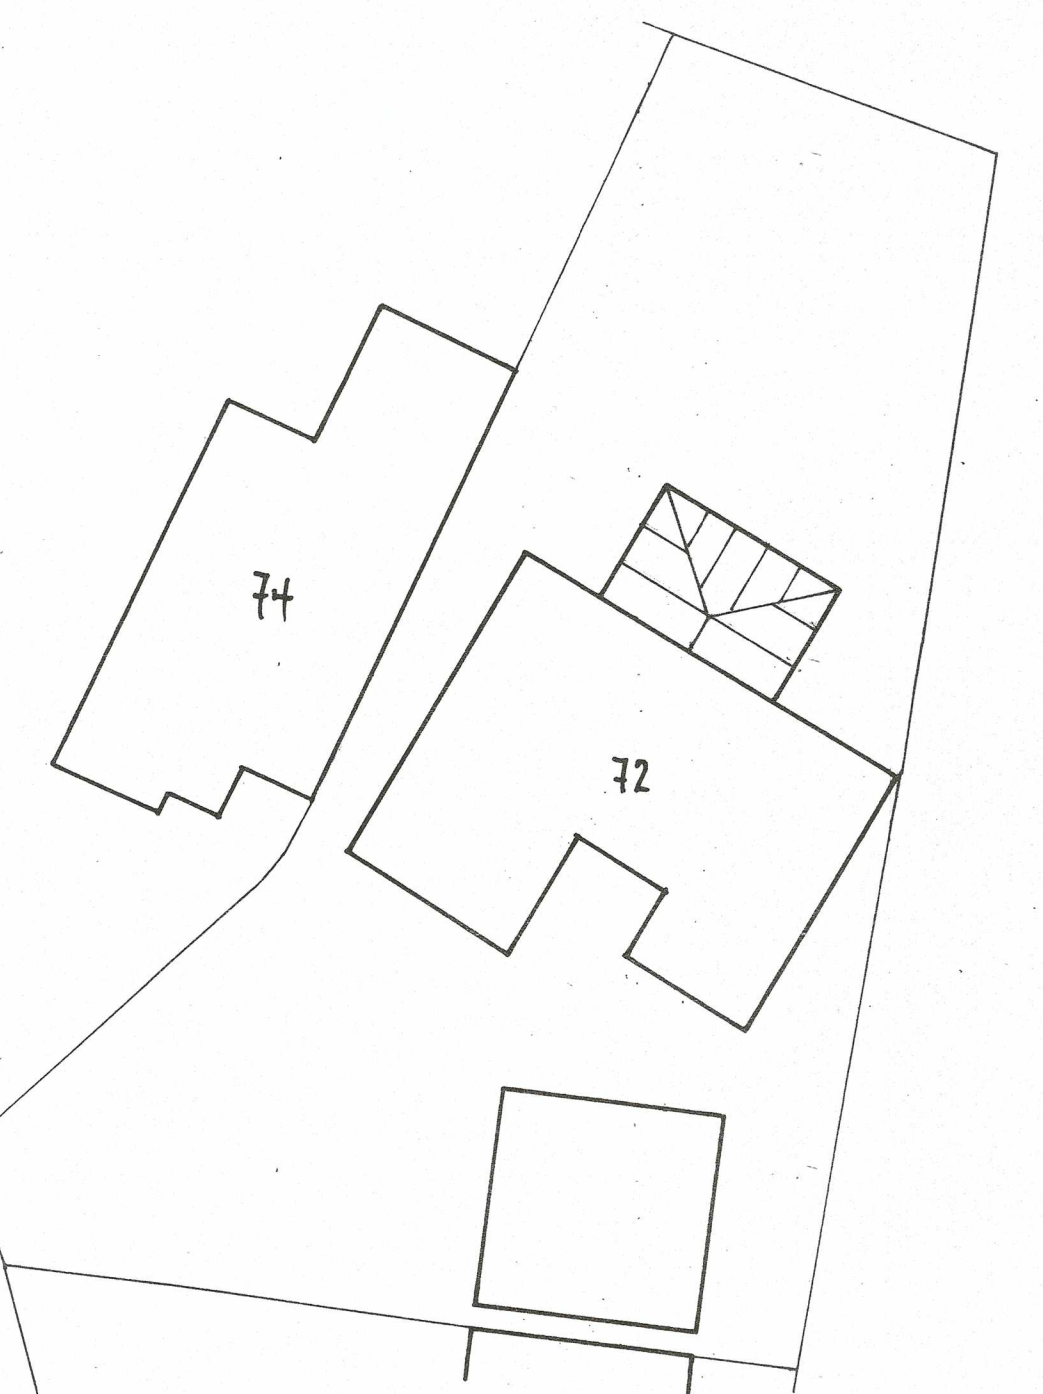


Existing Site Plan (1:200)

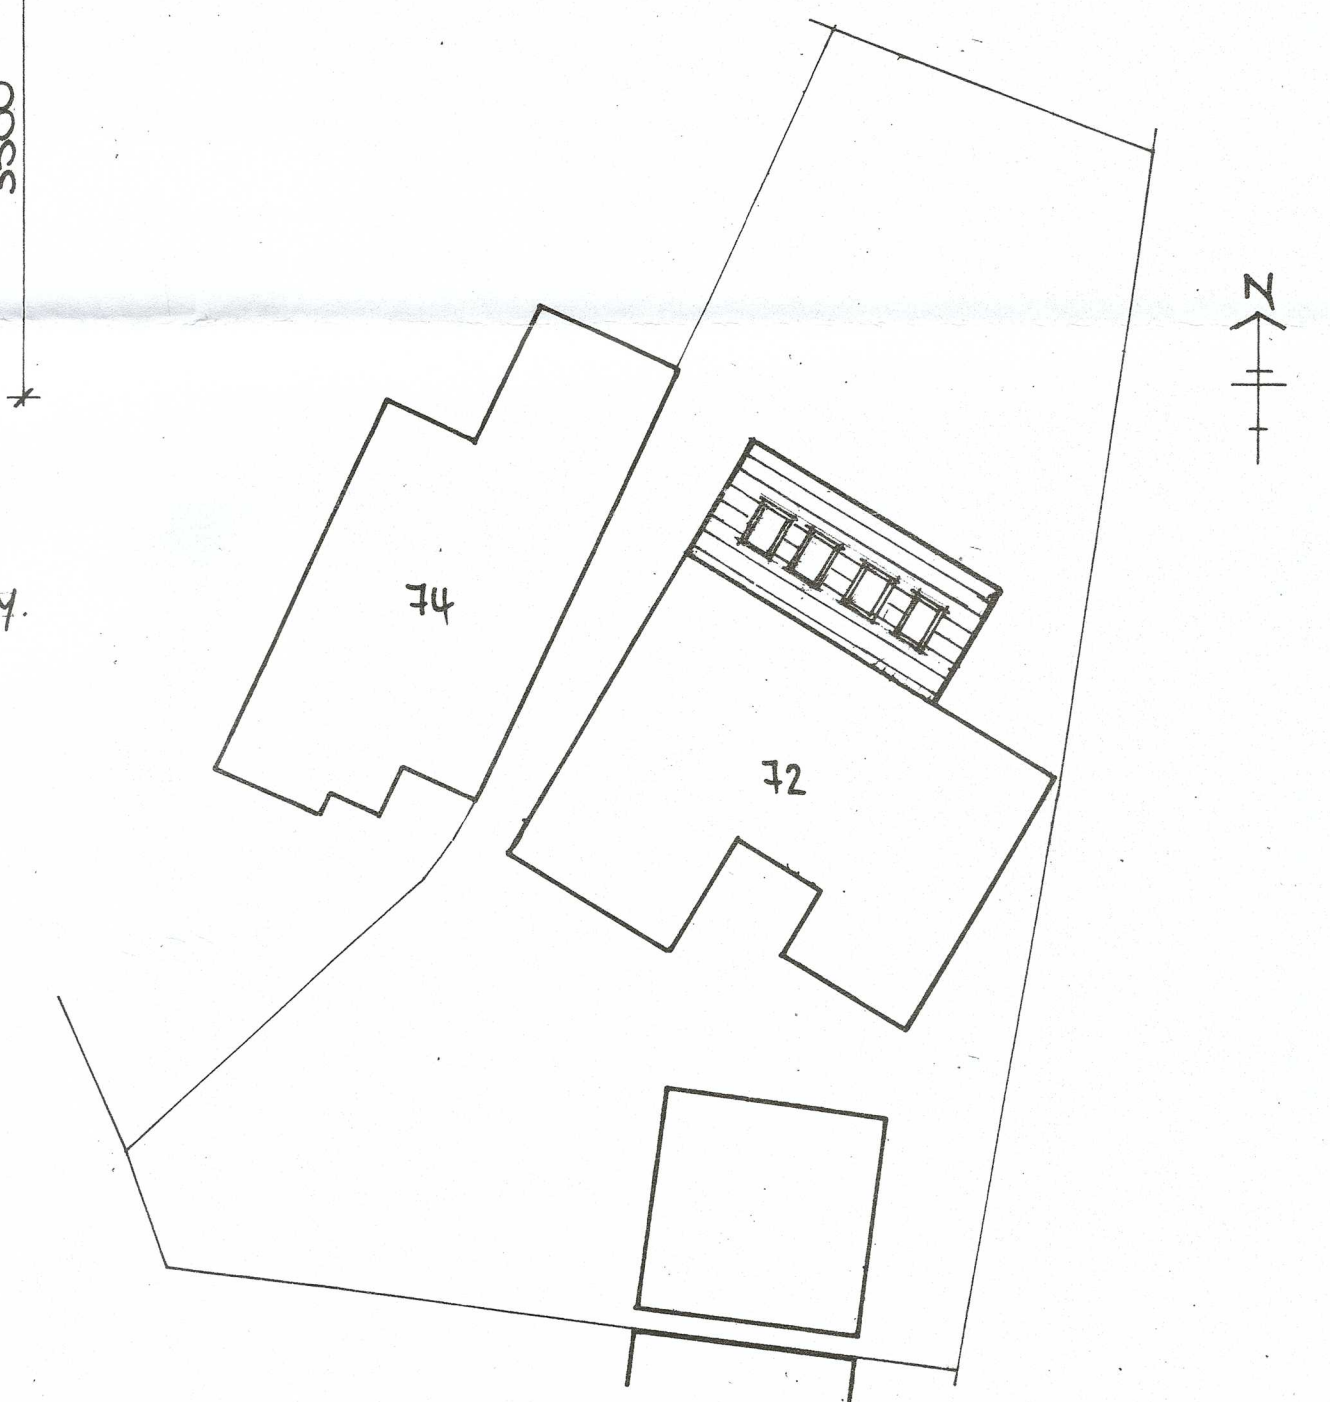


Proposed Site Plan (1:200)




Existing Rear Elevation

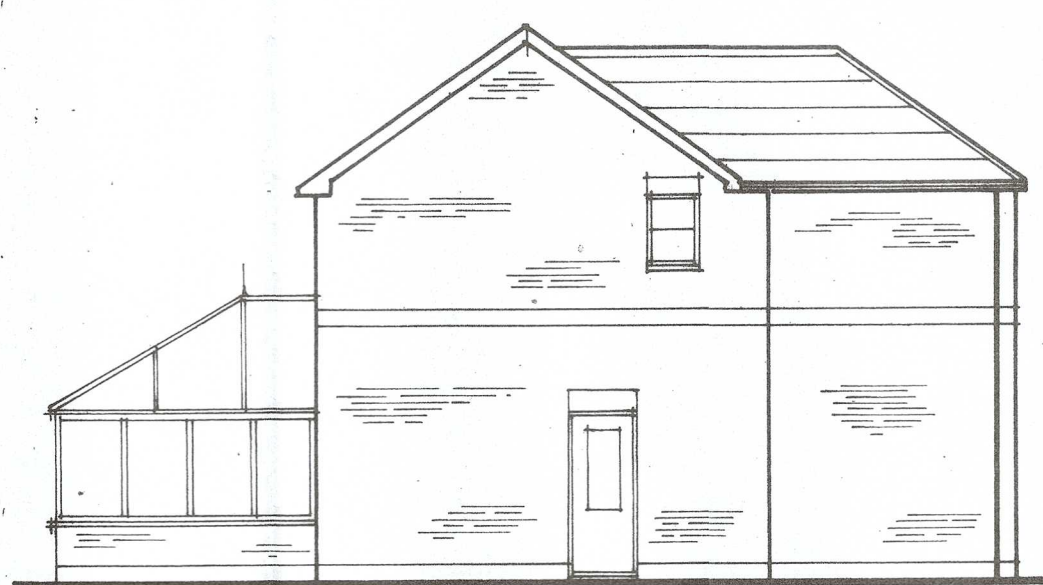


Existing Side Elevation

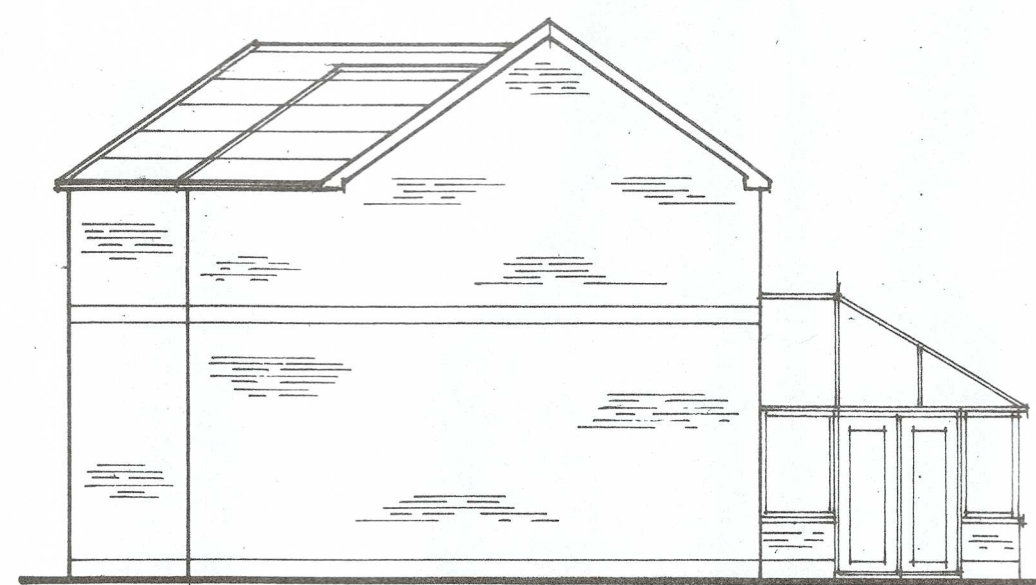


Existing Side Elevation

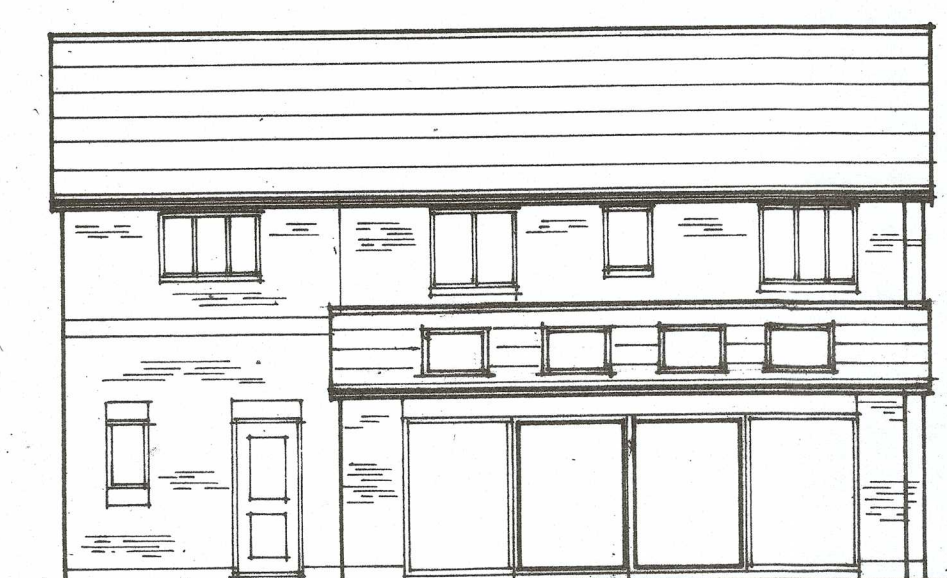


Proposed Rear Elevation

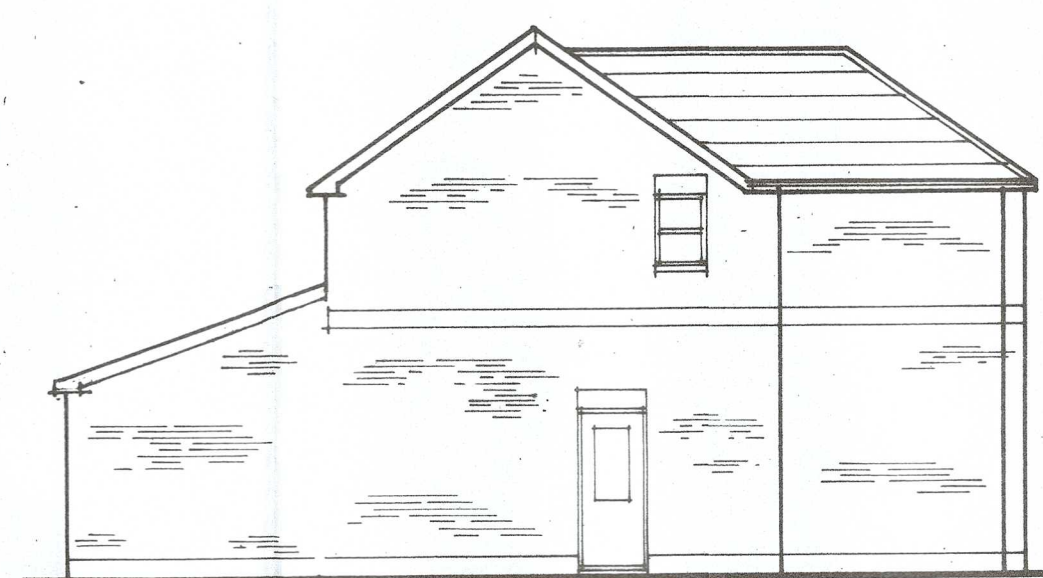

Proposed Side Elevation

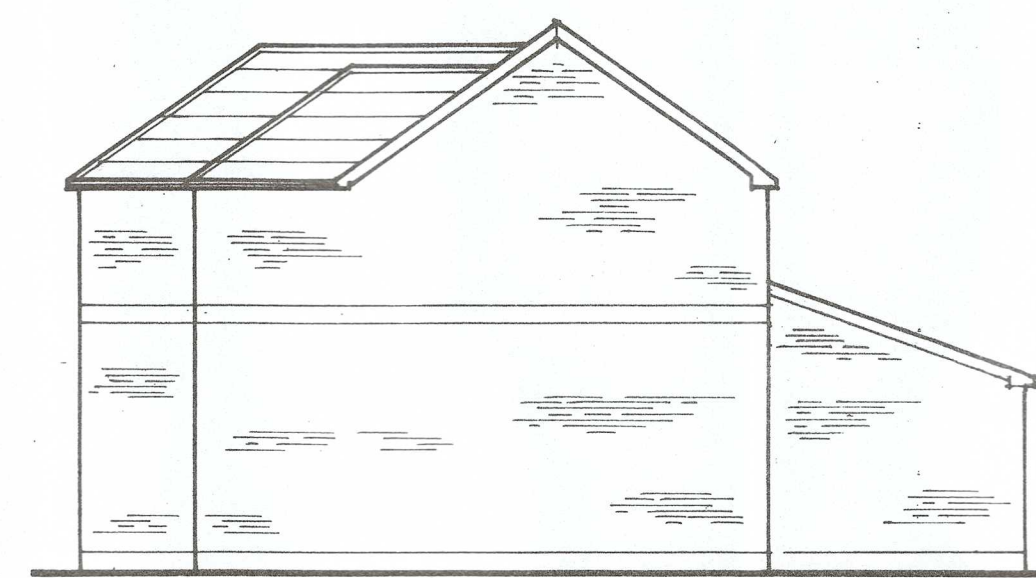

Proposed Side Elevation

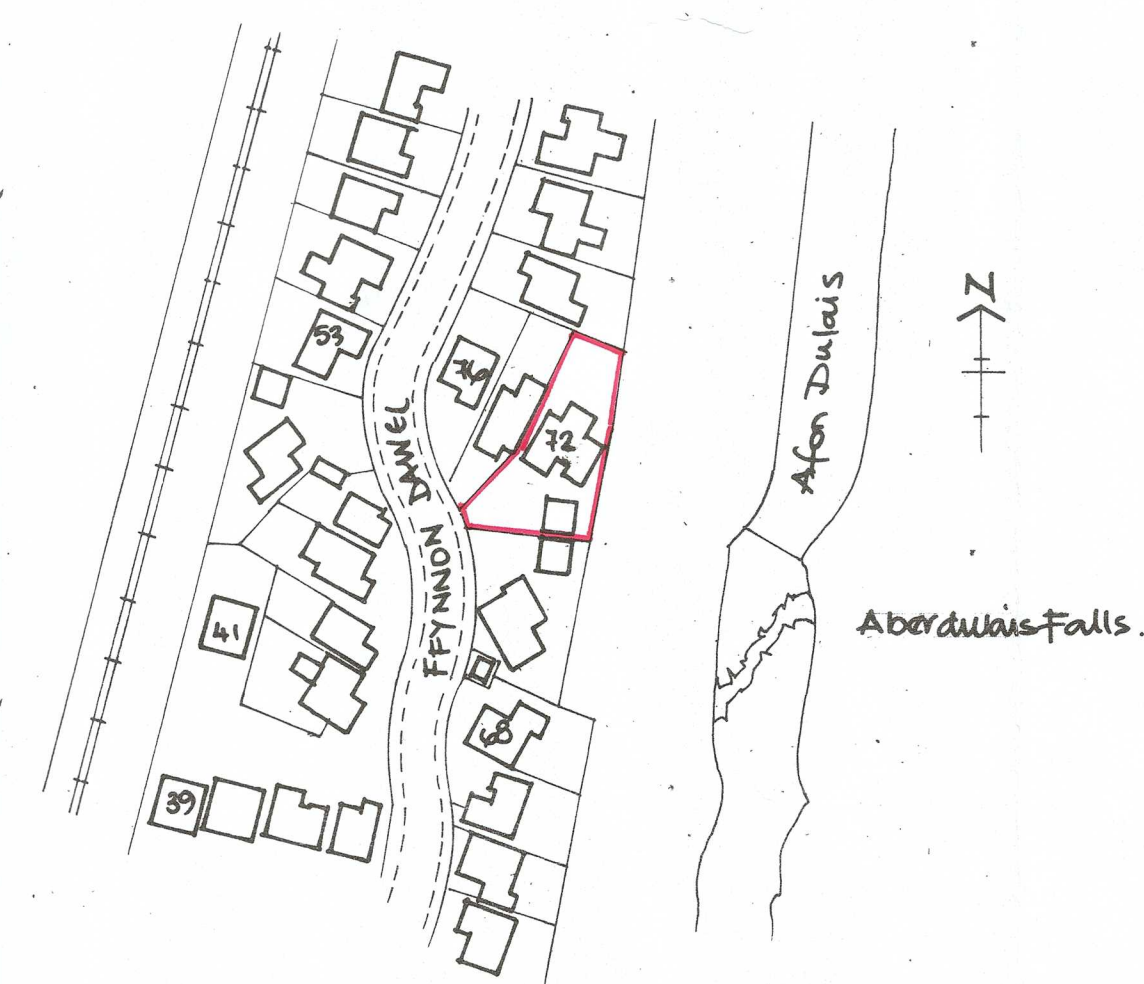

Location Plan (1:1250)

Title: Proposed Rear Extension 72, Ffynnon Ddwel, Aberdulais.	
Scale: 1/50; 1/100	Date: Feb '20.
Dwg No: 72/FEB/A	Client: Mr/ Mrs Thomas.