


Superseded

coffee stop

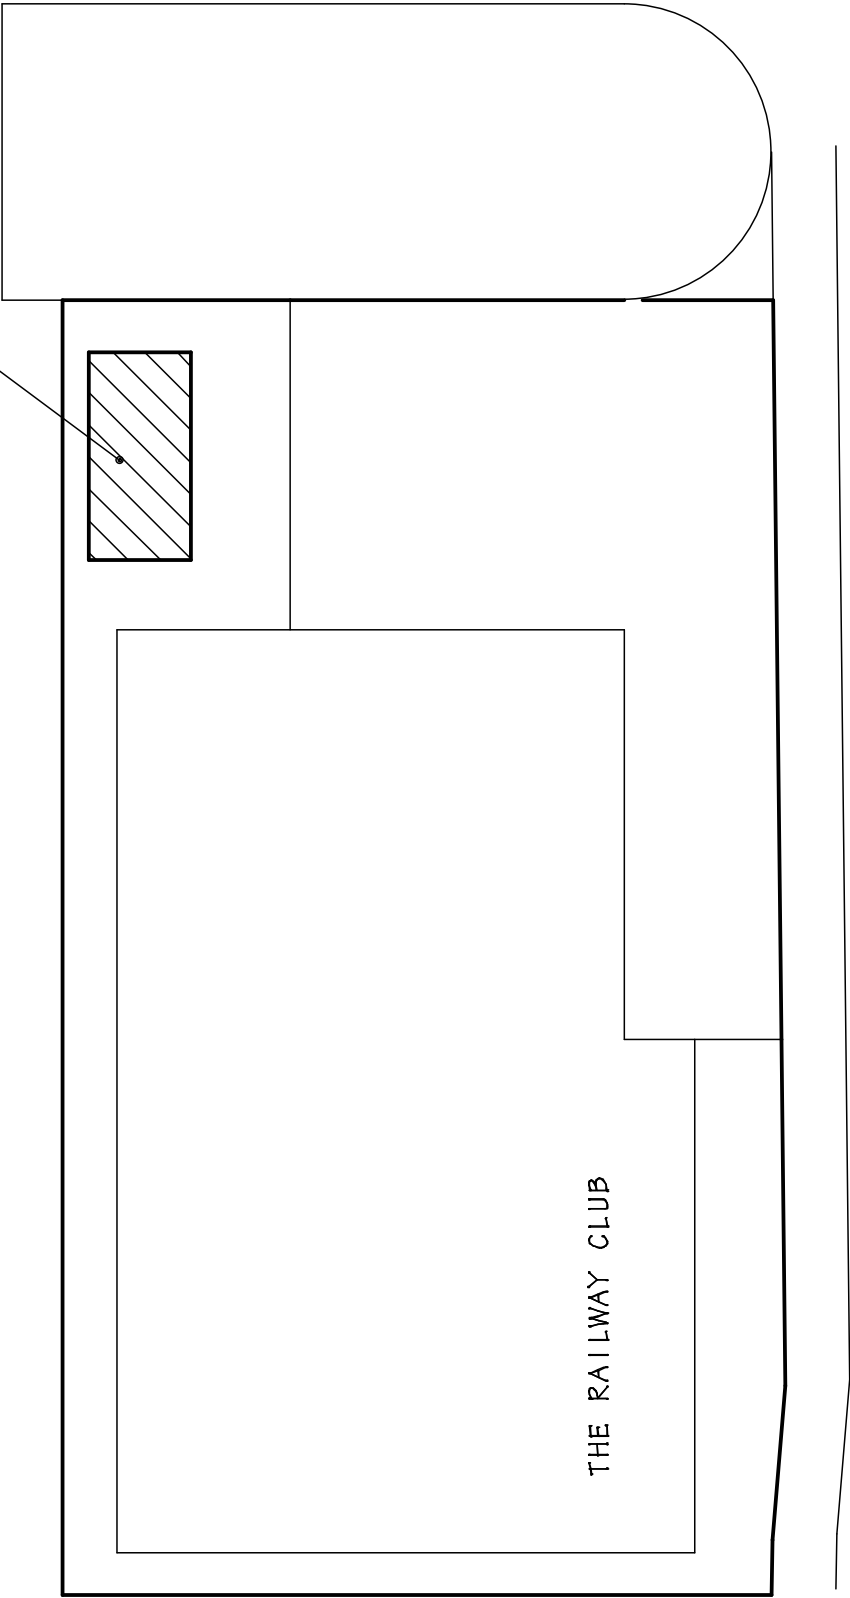

PROPOSED RAILWAY COFFEE STOP AT
THE RAILWAY CLUB, CRAMIC WAY, PORT
TALBOT SA12 1RU.
Mr.R.Taylor 07772 567219

DRAWING TITLE		
SITE PLAN		
SCALE 1 to 200 @ A3	DATE January 2017.	DRAWING No. 2020/04
DO NOT SCALE DRAWING. FIGURED DIMENSIONS ONLY TO BE USED. DISCREPENCIES TO BE REPORTED IMMEDIATELY.		