


73 GLYN ROAD, BRYNAMMAN, AMMANFORD, CARMARTHENSHIRE, SA1 8 1SS

COPYRIGHT
MASTERS ARCHITECTURAL LTD RETAINS
COPYRIGHT OF THIS DRAWING.
This drawing must not be copied, reproduced or
altered in any way, without the written permission
of MASTERS ARCHITECTURAL LTD.

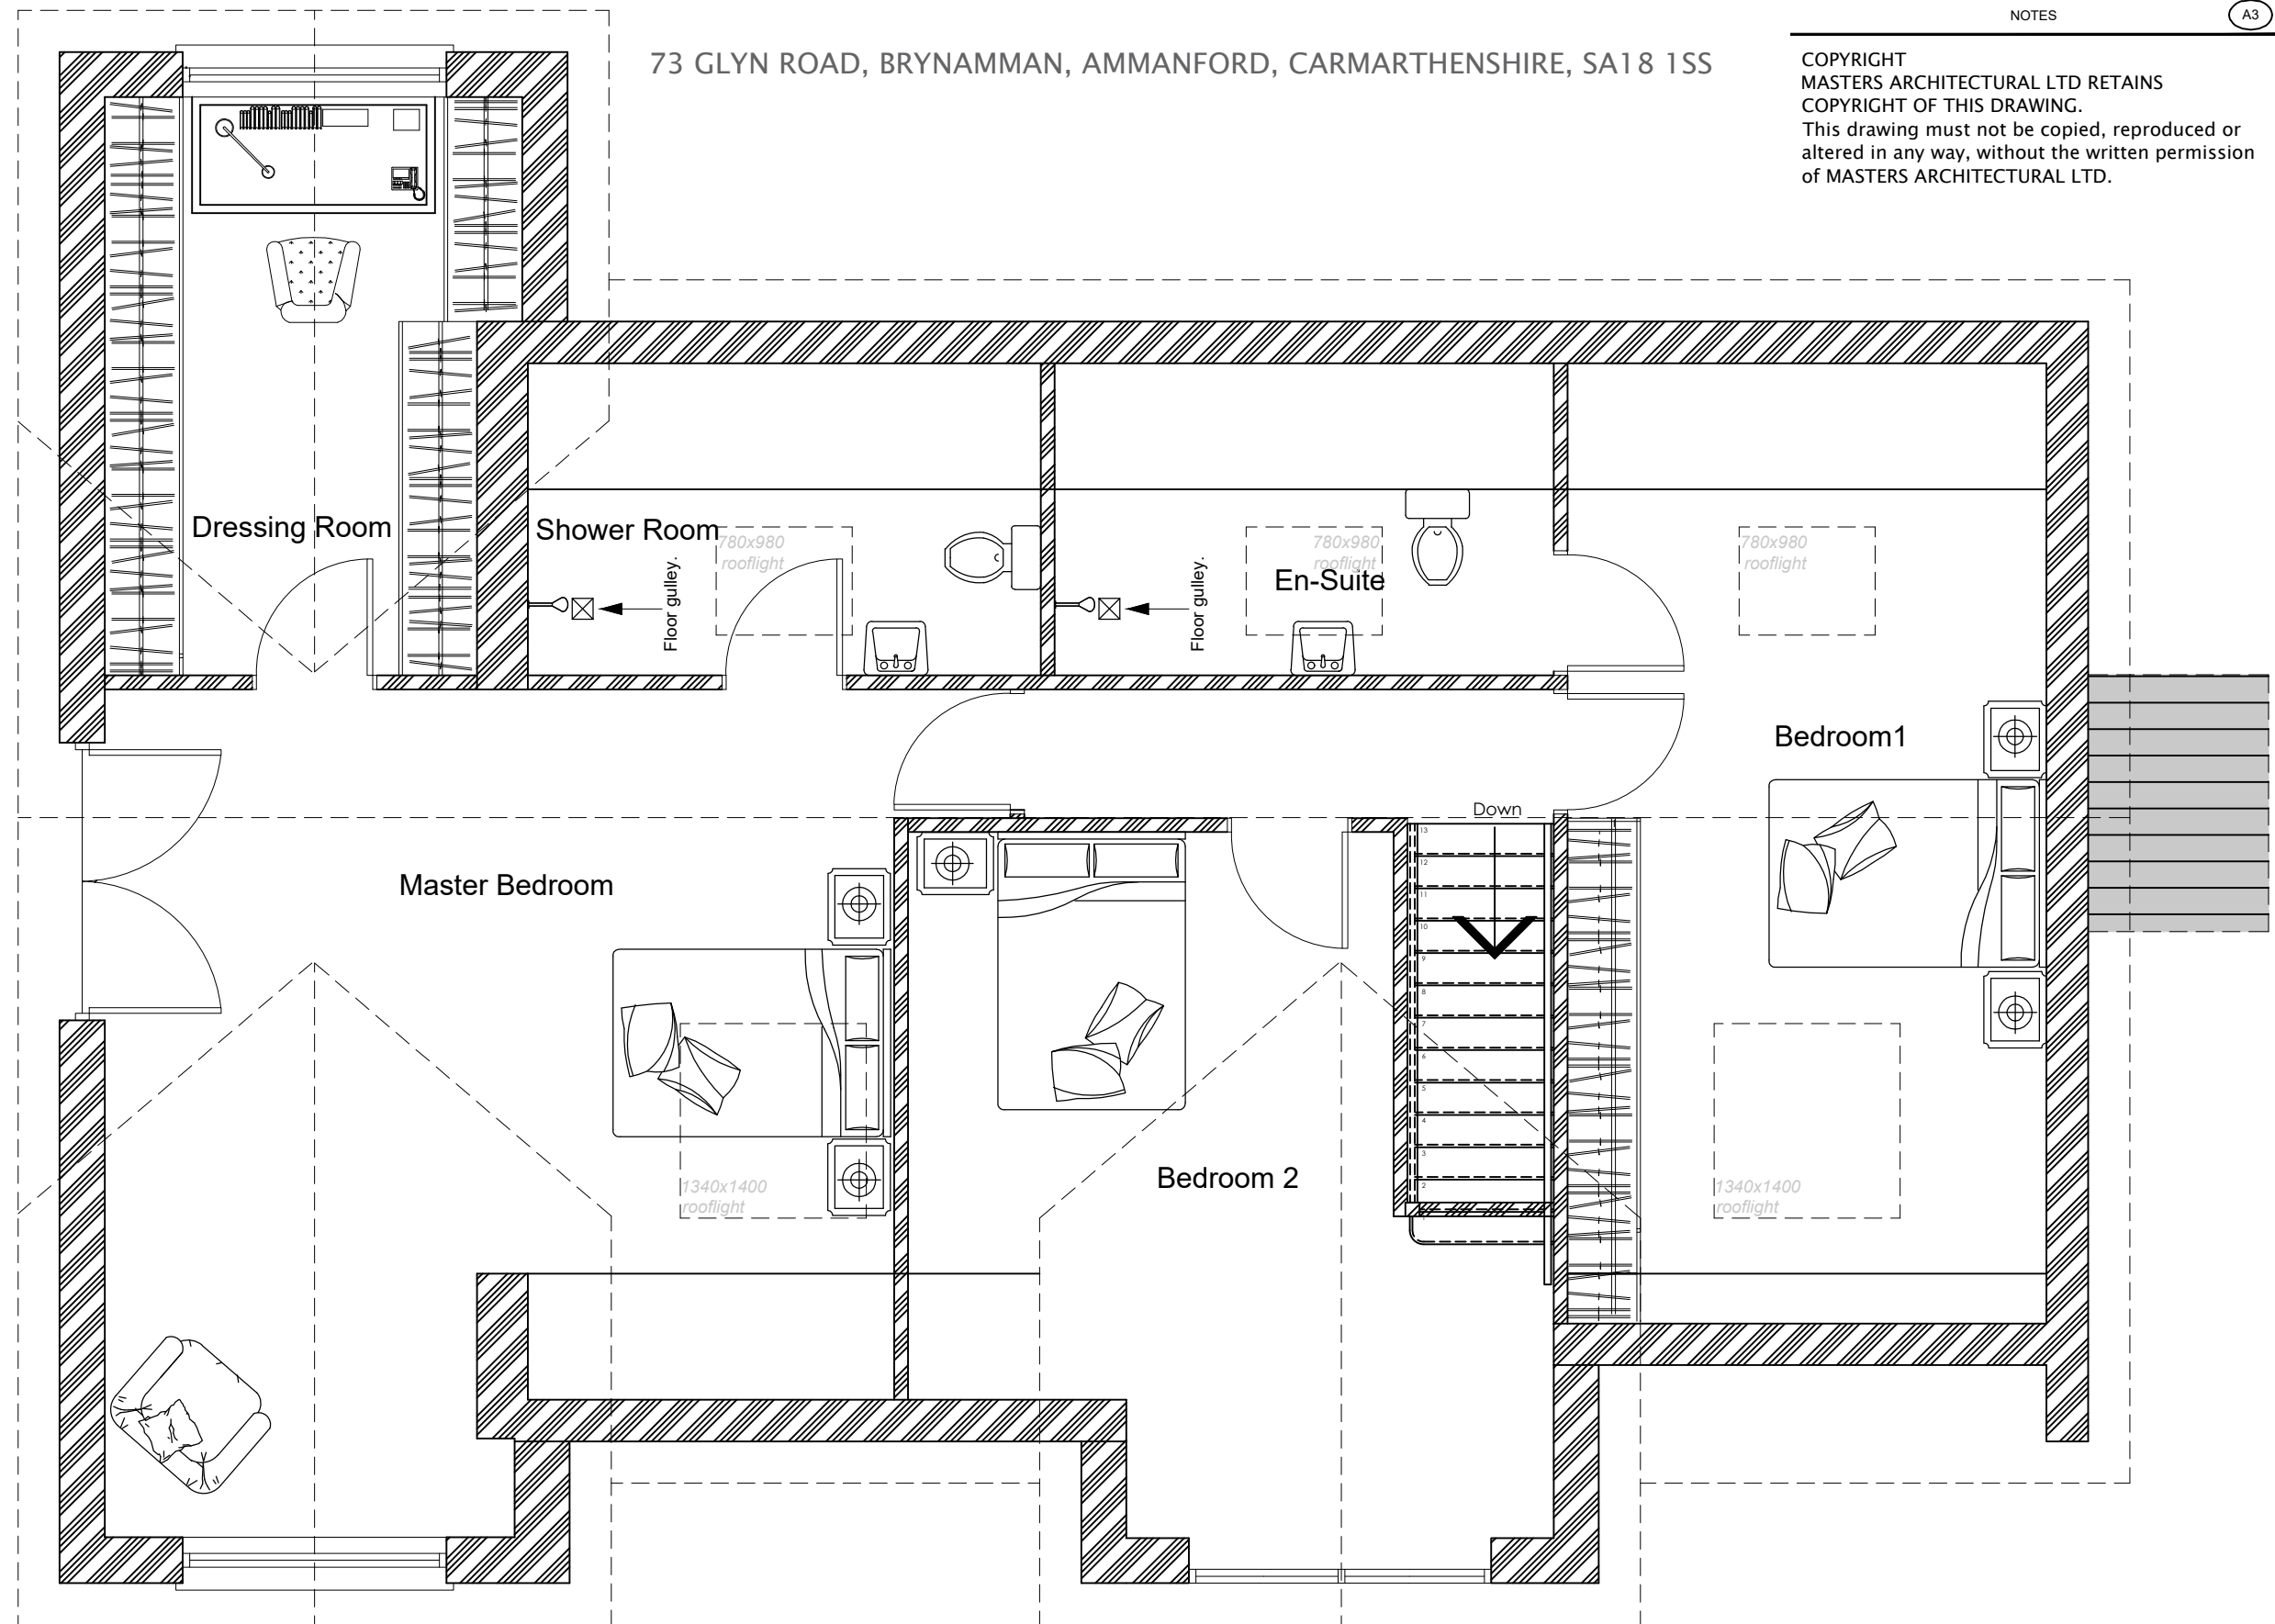

A3 Original
Paper Size

masters
architectural

Planning - Building Control - Management
craig@mastersarchitectural.co.uk
07971017423

Address:-
73 Glyn Road
Brynamman
Ammanford
Carmarthenshire
SA1 8 1SS

Drawing No:
06/1418

Date:
Dec 2018

Client:
Mr & Mrs Davies

Drawing Title:
Proposed Floor Plans

Scales: (at A3)
☐ 1:1 ☐ 1:2
☐ 1:5 ☐ 1:10
☐ 1:20 ☒ 1:50
☐ 1:100 ☐ 1:200
☐ 1:500 ☐ 1:1000
☐ 1:1250 ☐ 1:2500
Other:

Drawing Type:
Planning

D