



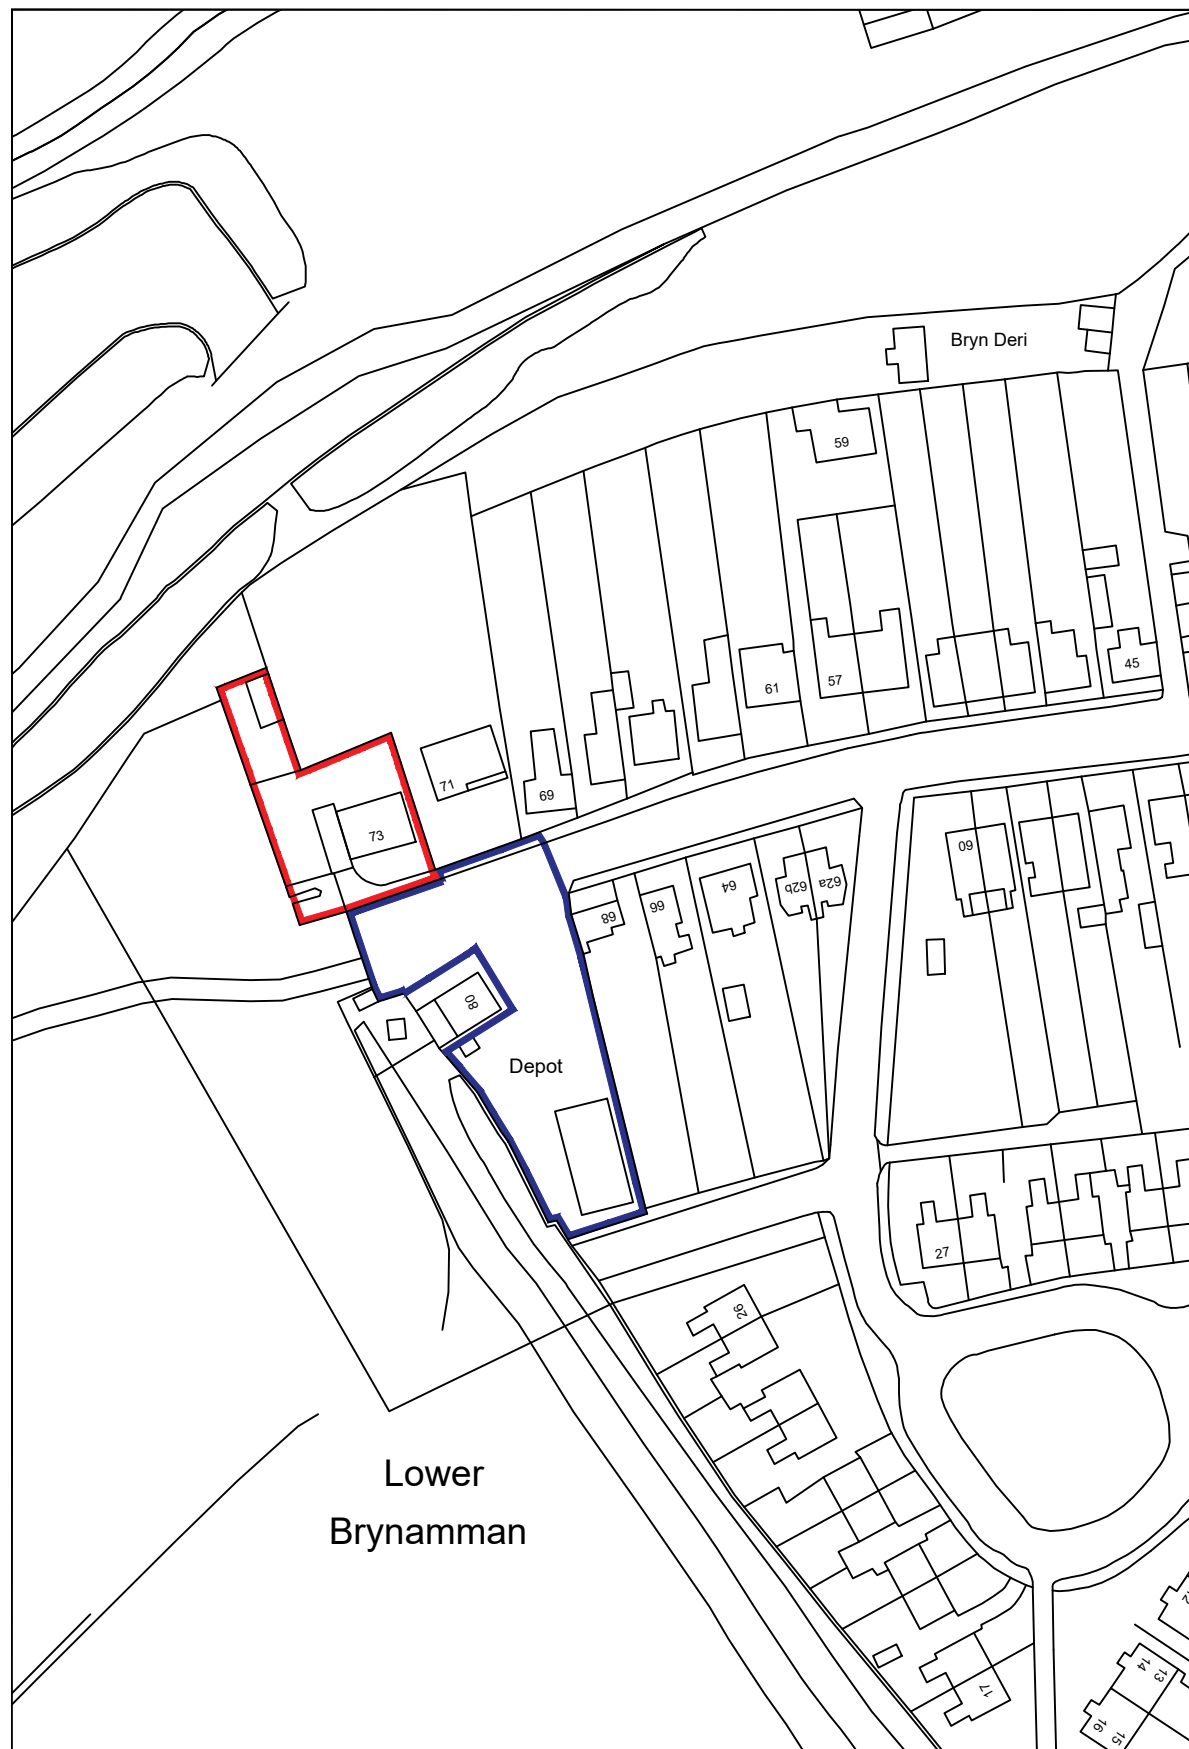

Existing Location plan
Scale 1:1250

Existing Site plan
Scale - 1:500

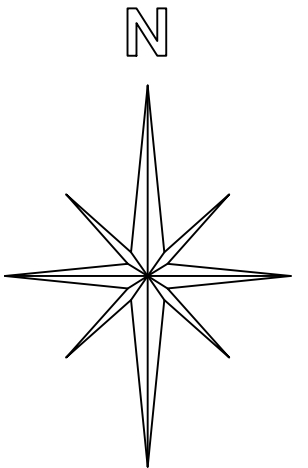

Proposed Site plan
Scale - 1:500



A3 Original
Paper Size

masters
architectural

Planning - Building Control - Management
craig@mastersarchitectural.co.uk
07971017423

Address:-
73 Glyn Road
Brynamman
Ammanford
Carmarthenshire
SA18 1SS

Drawing No:
01/1418

Date:
Dec 2018

Client:
Mr & Mrs Morgan

Drawing No.
Location & Site Plan

Scales: (at A3)
☐ 1:1 ☐ 1:2
☐ 1:5 ☐ 1:10
☐ 1:20 ☐ 1:50
☐ 1:100 ☐ 1:200
☒ 1:500 ☐ 1:1000
☒ 1:1250 ☐ 1:2500
 Other:

Drawing Type:
Planning

A