



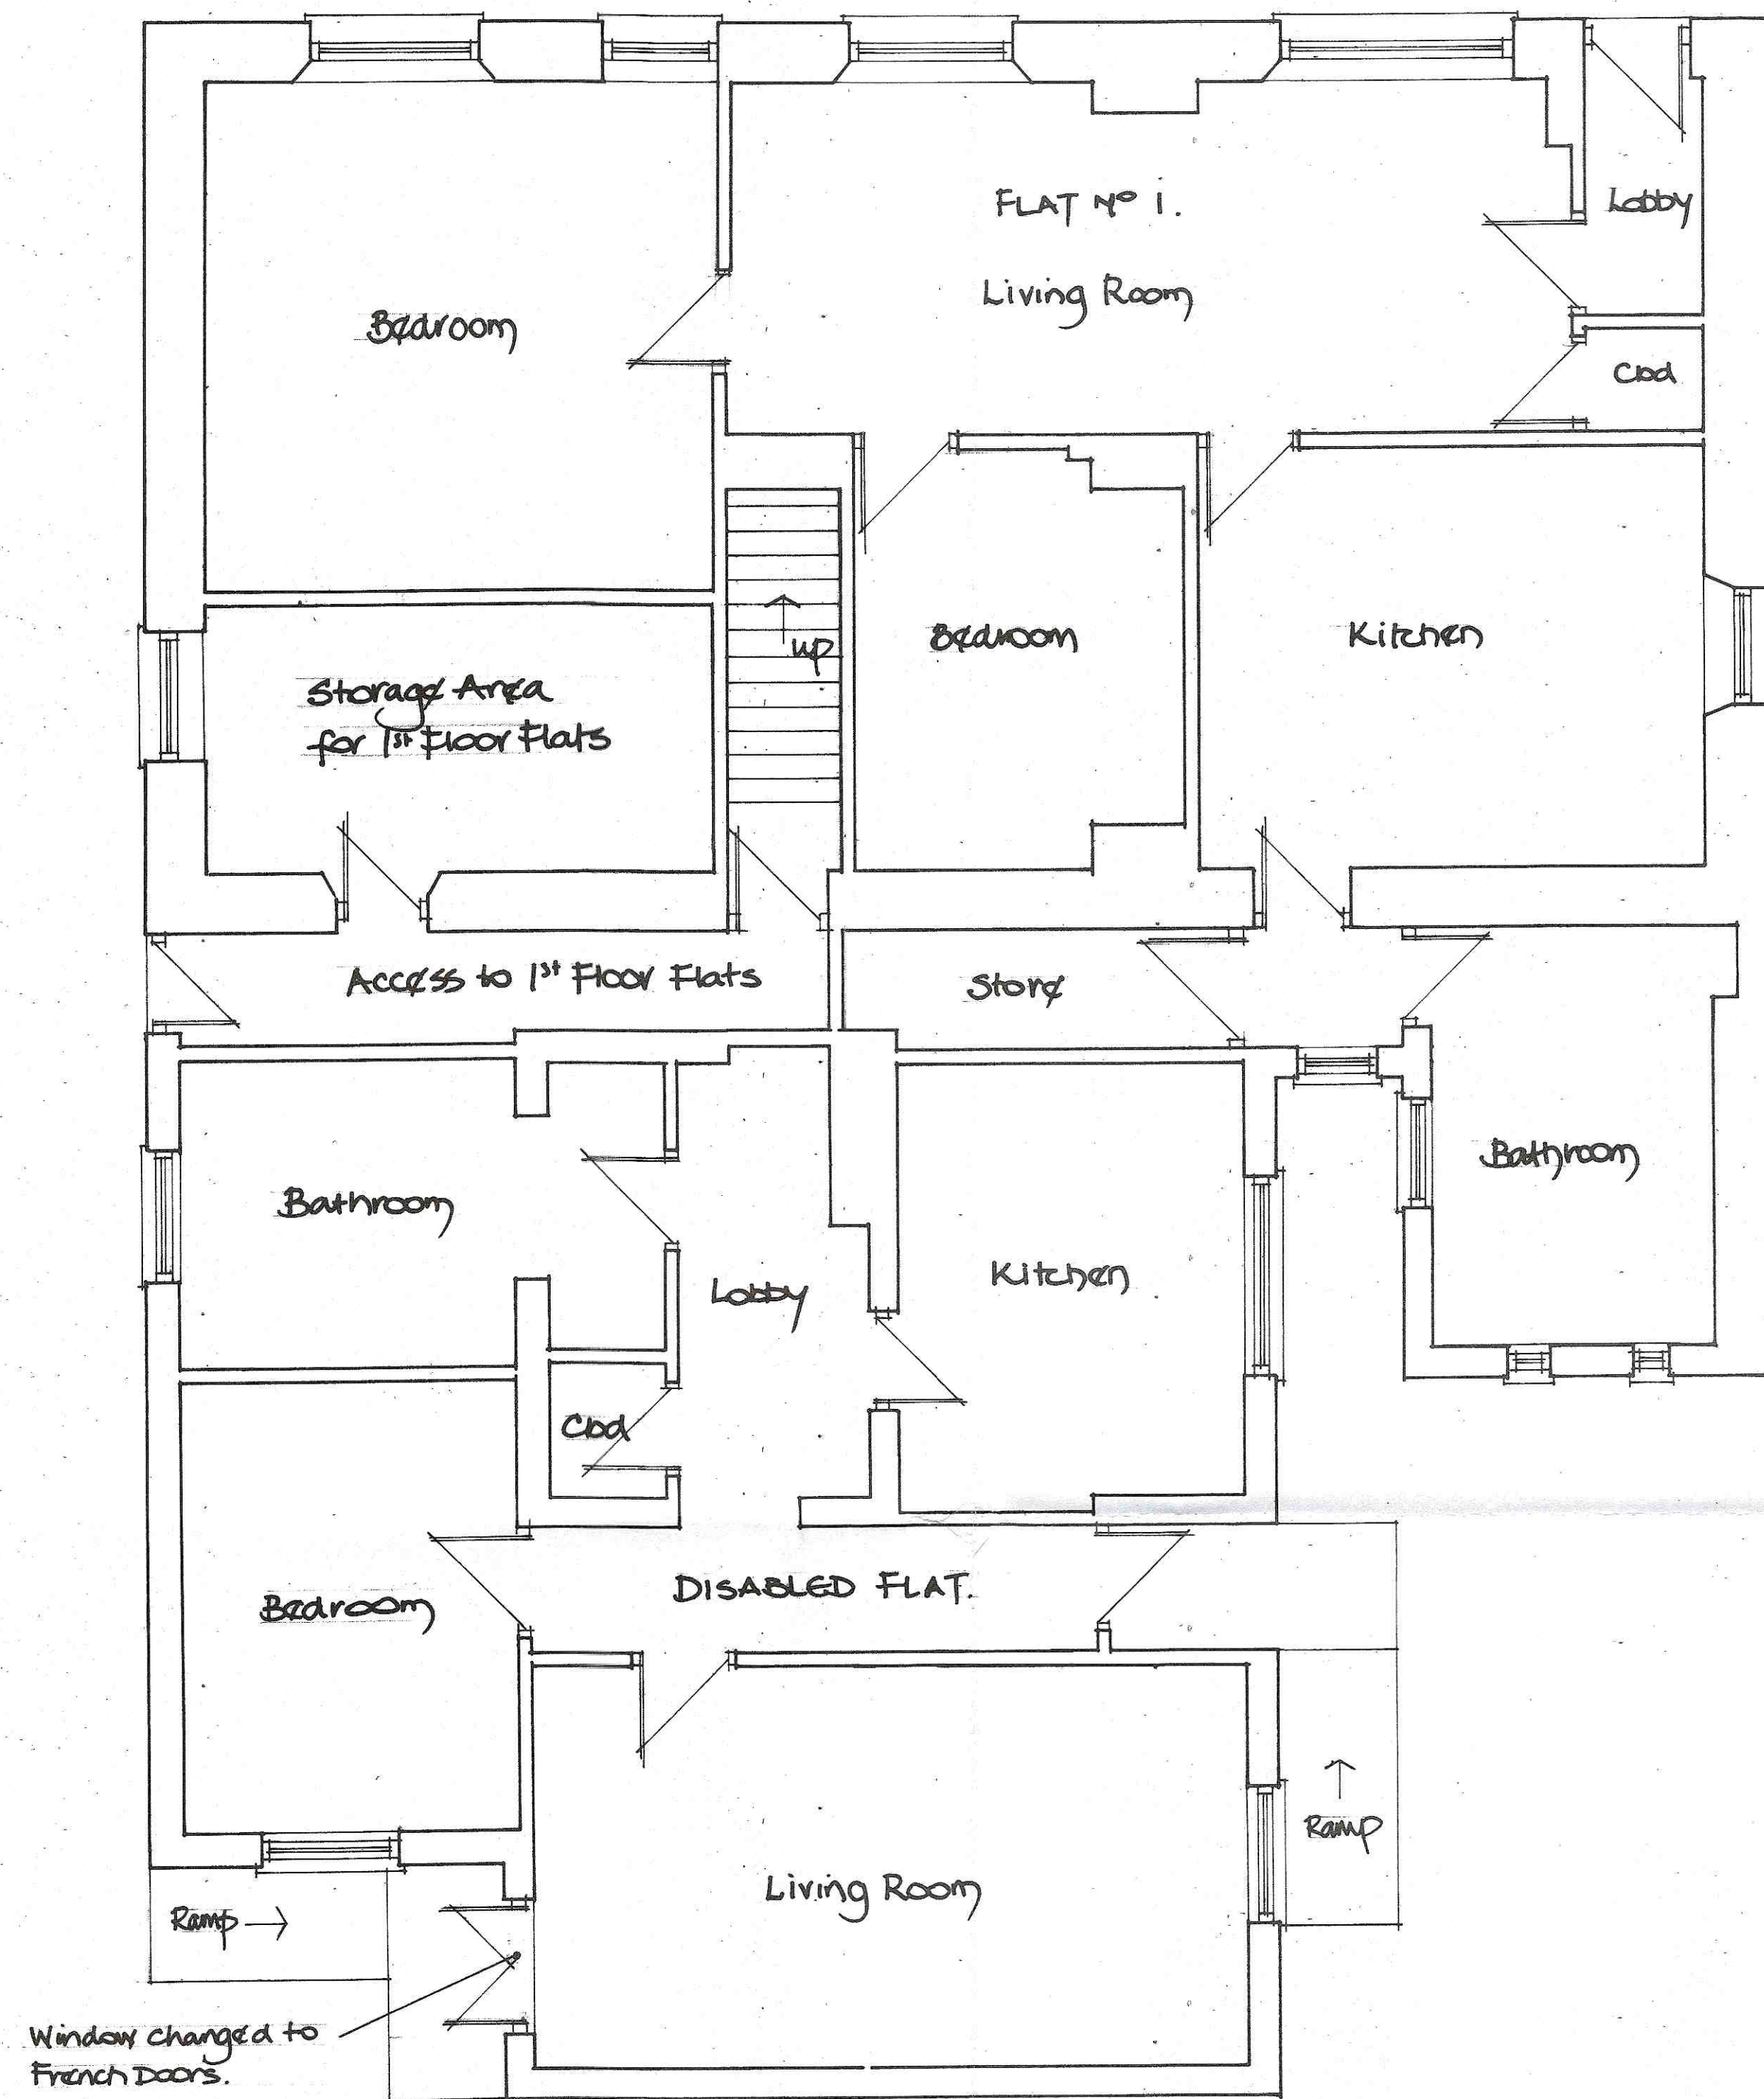


Proposed Ground Floor Plan.

- With the exception of the Window changing to French Doors in Disabled Flat Living Room, there will be no other external alterations on Ground Floor.
- With regard to the First Floor, a new window will be provided to the Bathroom of Flat No 2. No other external alterations on First Floor.

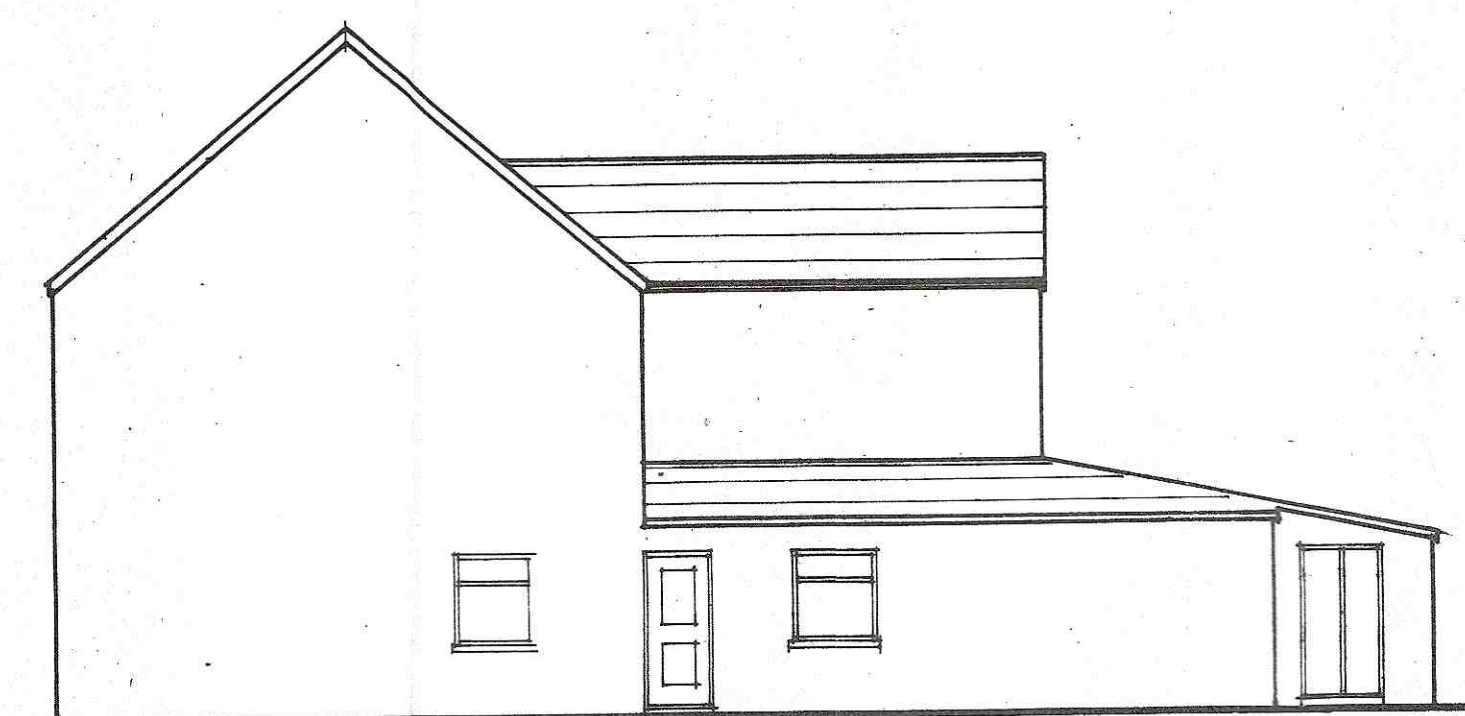

Proposed Side Elevation

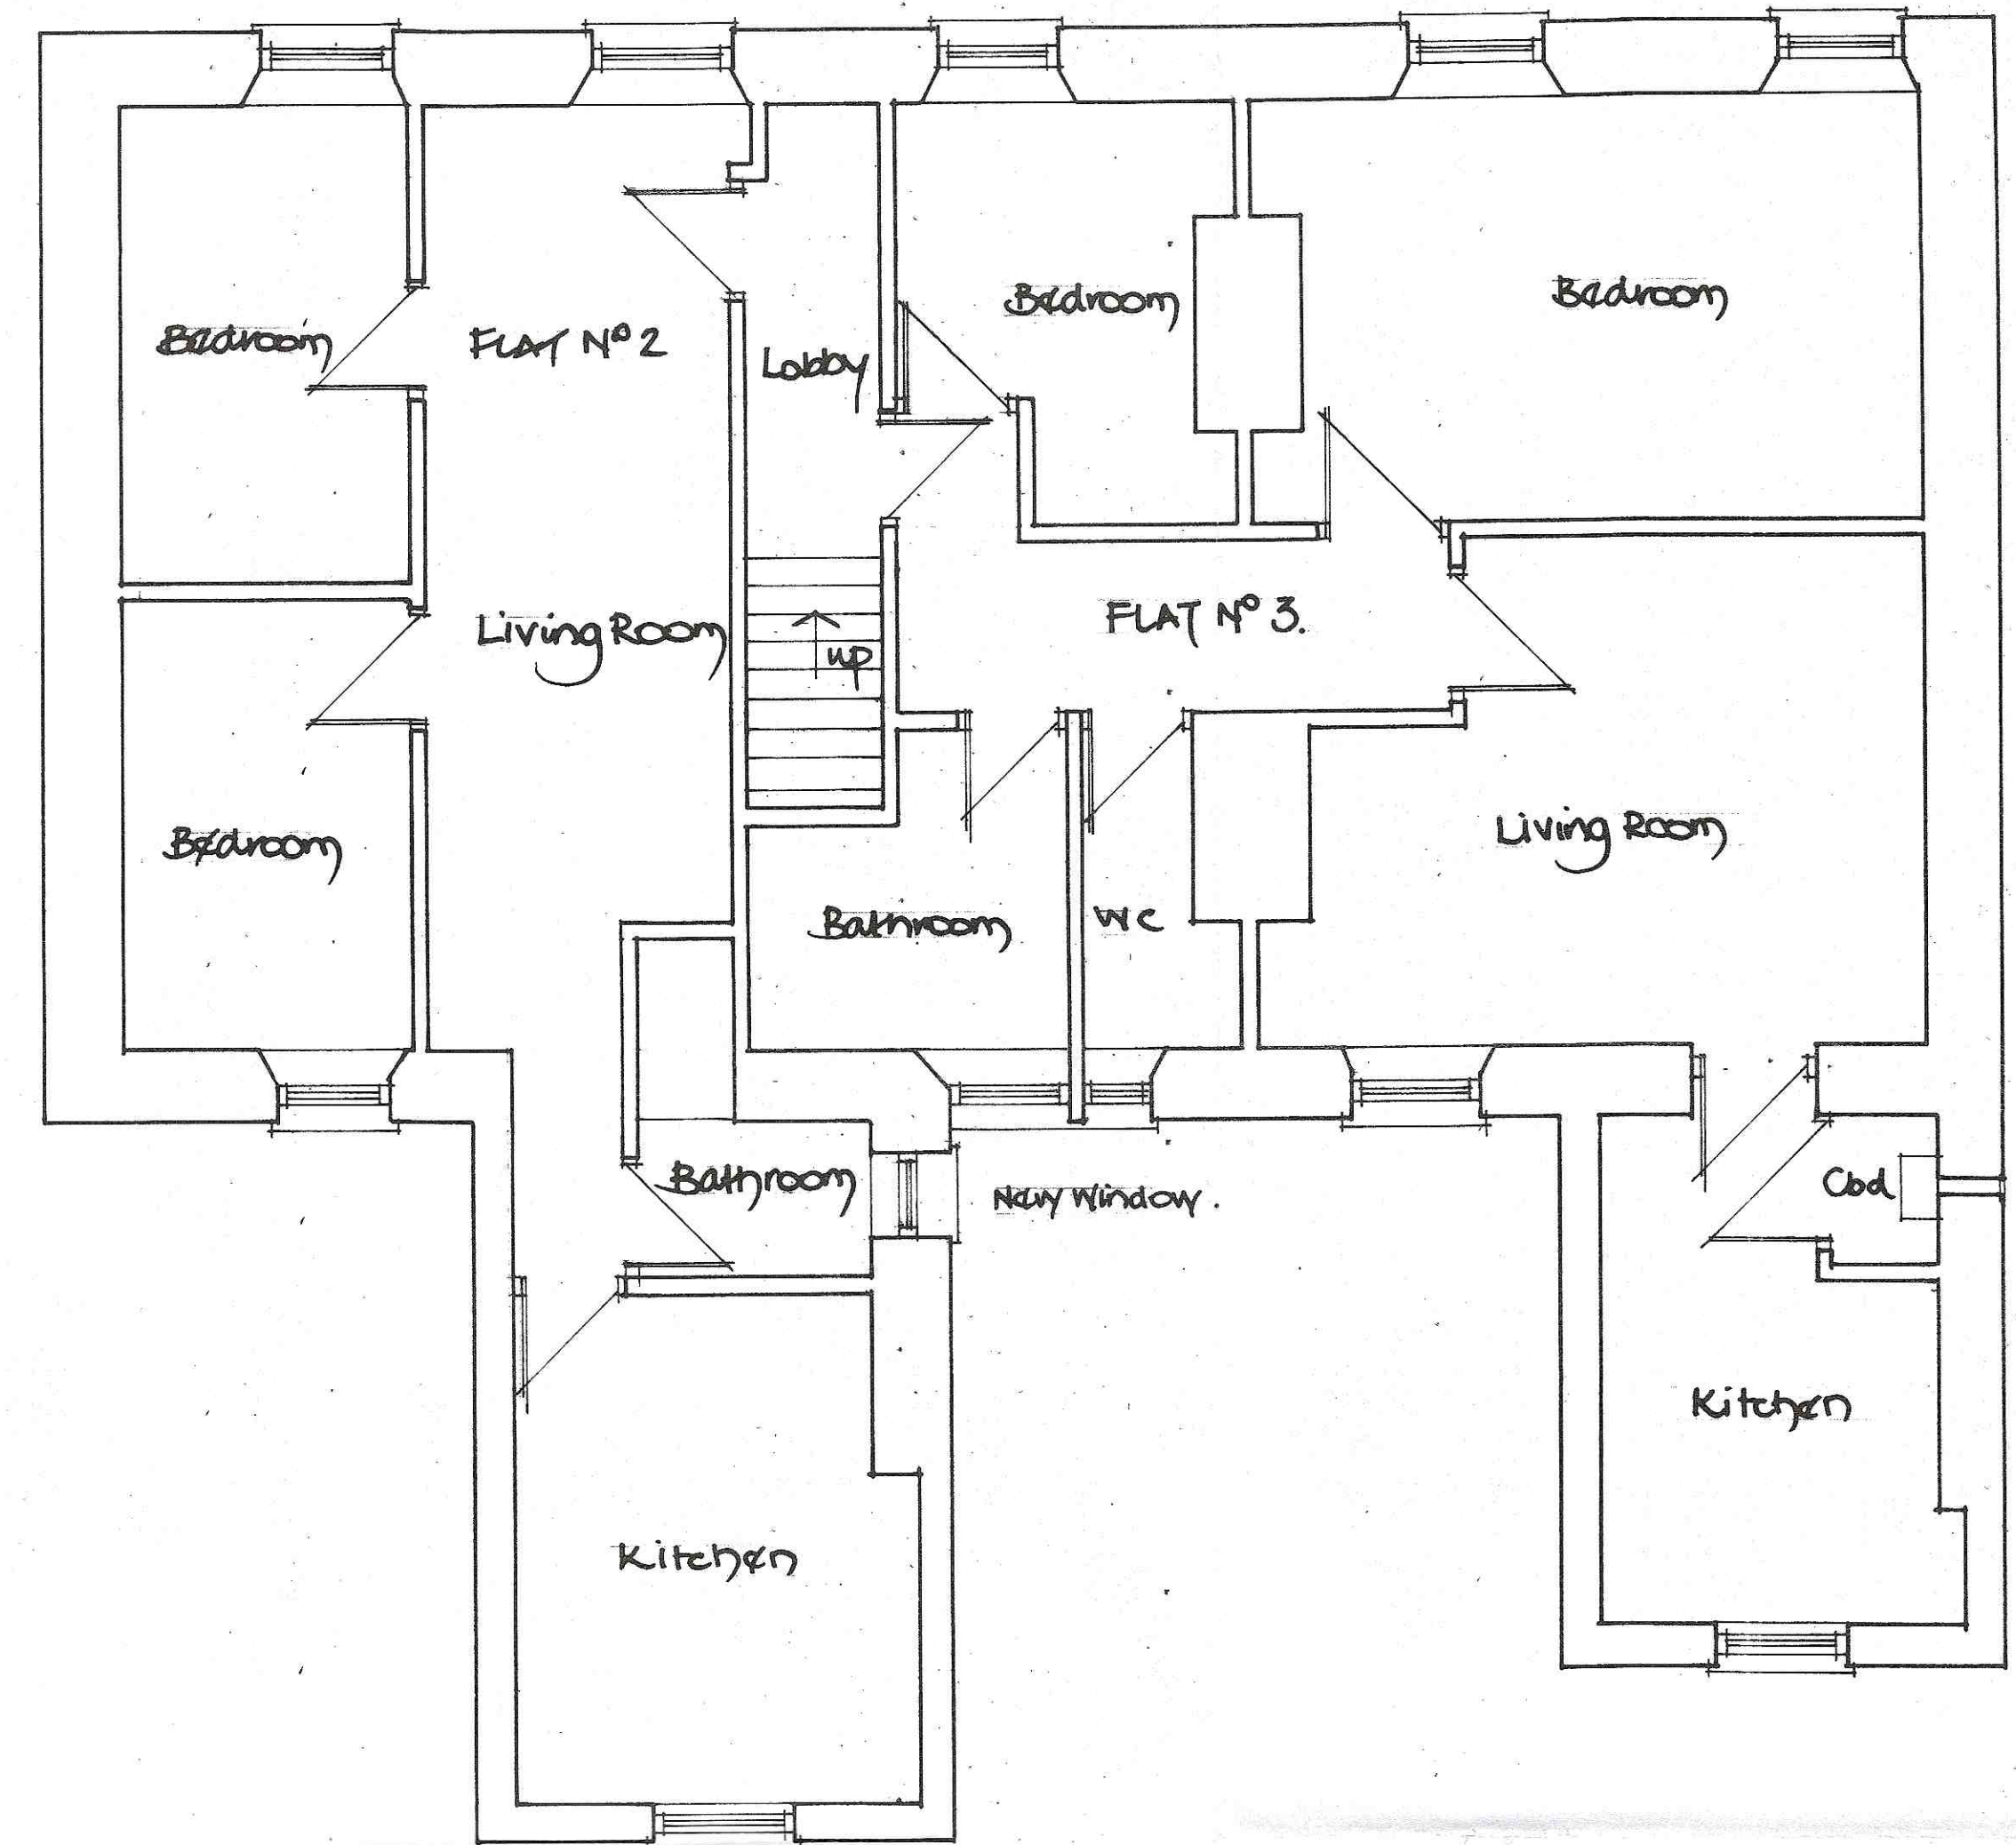

Proposed First Floor Plan

Nearest Real Annex omitted to illustrate window (new).



Proposed Side Elevation.

Title: Proposed change of use Surgery to Residential Flats 102, High Street, Gwynneath	
Date: Jan '20	Scale: 1/50.
Drawn: 102/HS/06	Client: MR D. EVANS.

Amended Jan '20
Elevations added to show new windows.