



THIS IS A C.A.D. PRODUCED DRAWING AND SHOULD NOT BE AMENDED BY HAND.

NOTES

- 1 All dimensions in millimetres unless otherwise stated.
2 Do not scale off drawing. All dimensions to be checked on site.

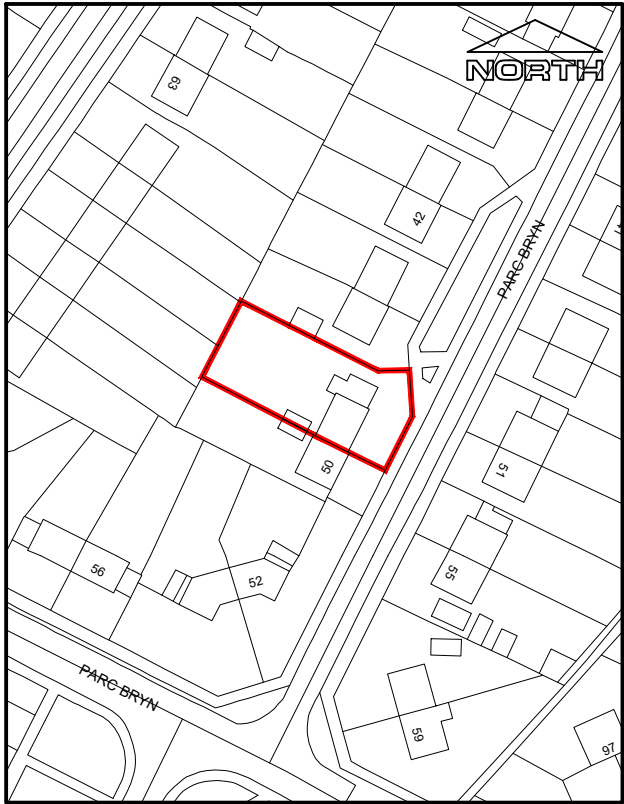


Site Location Plan - 1:1250

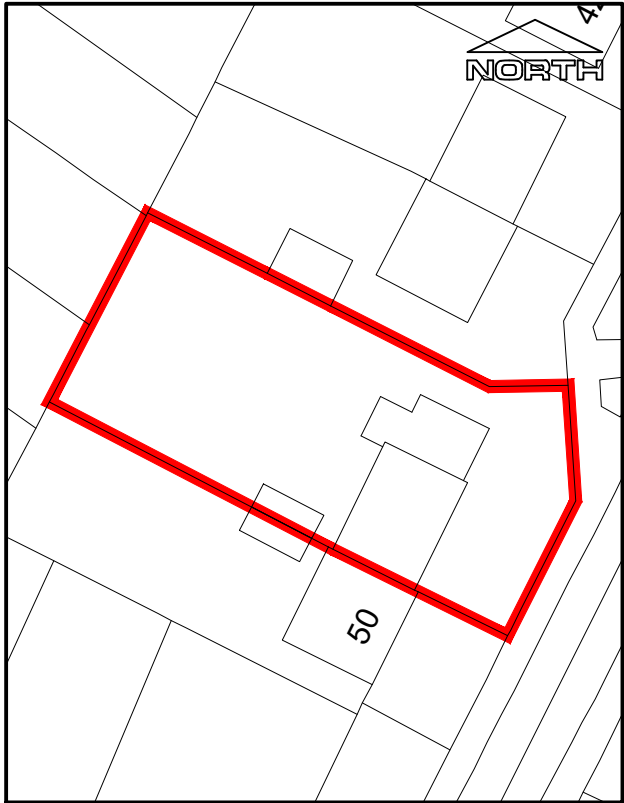

Site Plan - 1:500

demolish chimney breast &
make good EWI render to
match existing

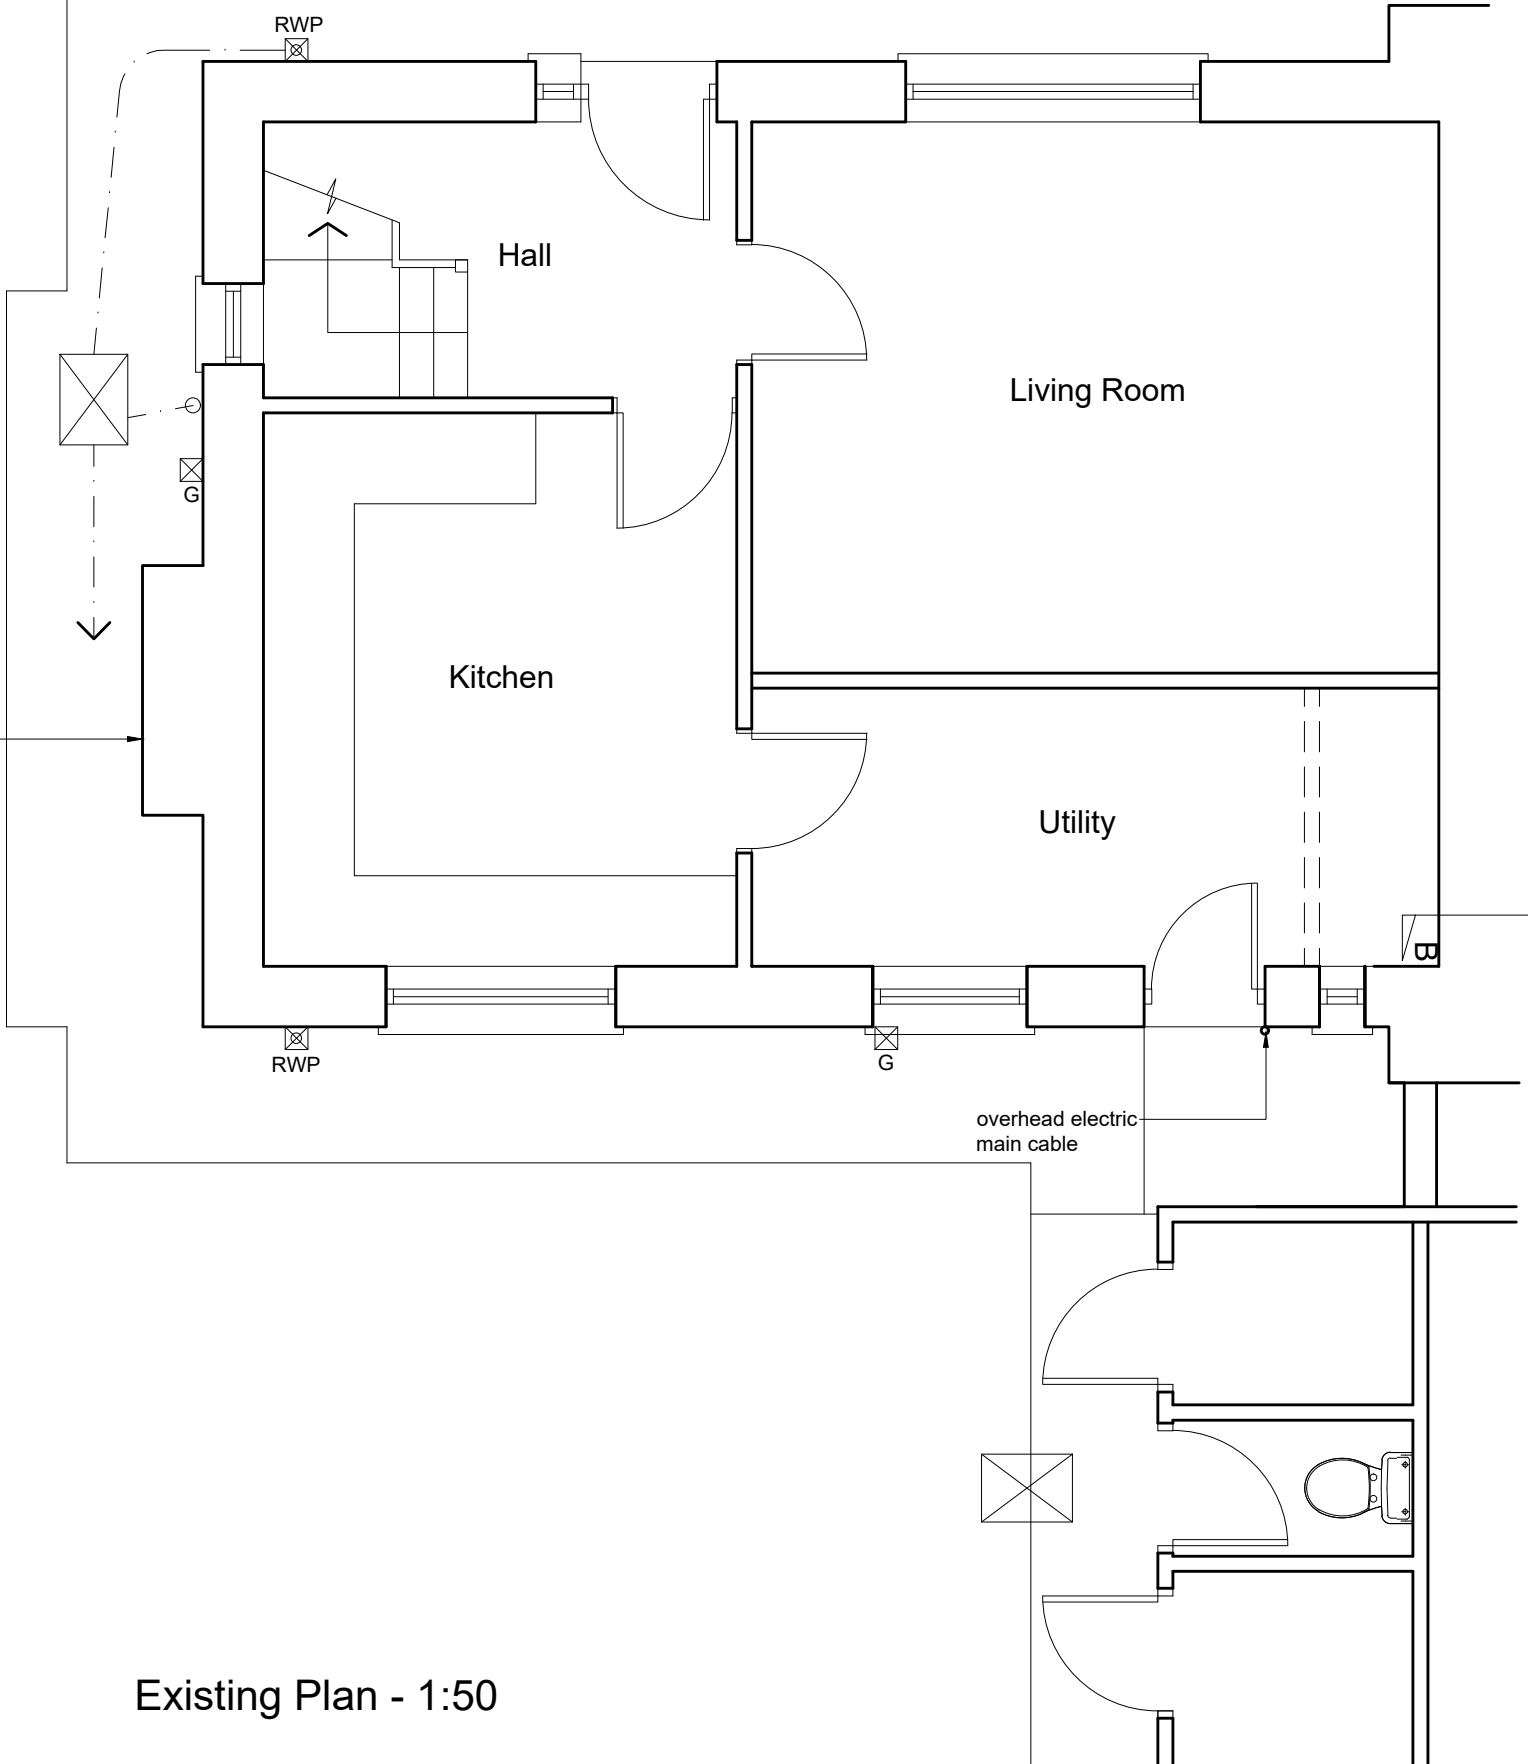

Existing Plan - 1:50

Rev	Details	Dr	Date
Cyngor Castell-nedd Port Talbot Neath Port Talbot Council Social Services, Health and Housing Housing Renewal and Adaptations Service Civic Centre Neath SA11 3QZ			
Project 48 Parc Bryn Skewen Neath Shower Room & Bedroom Extension Existing & Location Plans			
Drawn	IG	Checked	Approved
Date	Jan 20	Date	Date
Scales	1:50 or as shown		
Drawing No.	DFG4728/01		