



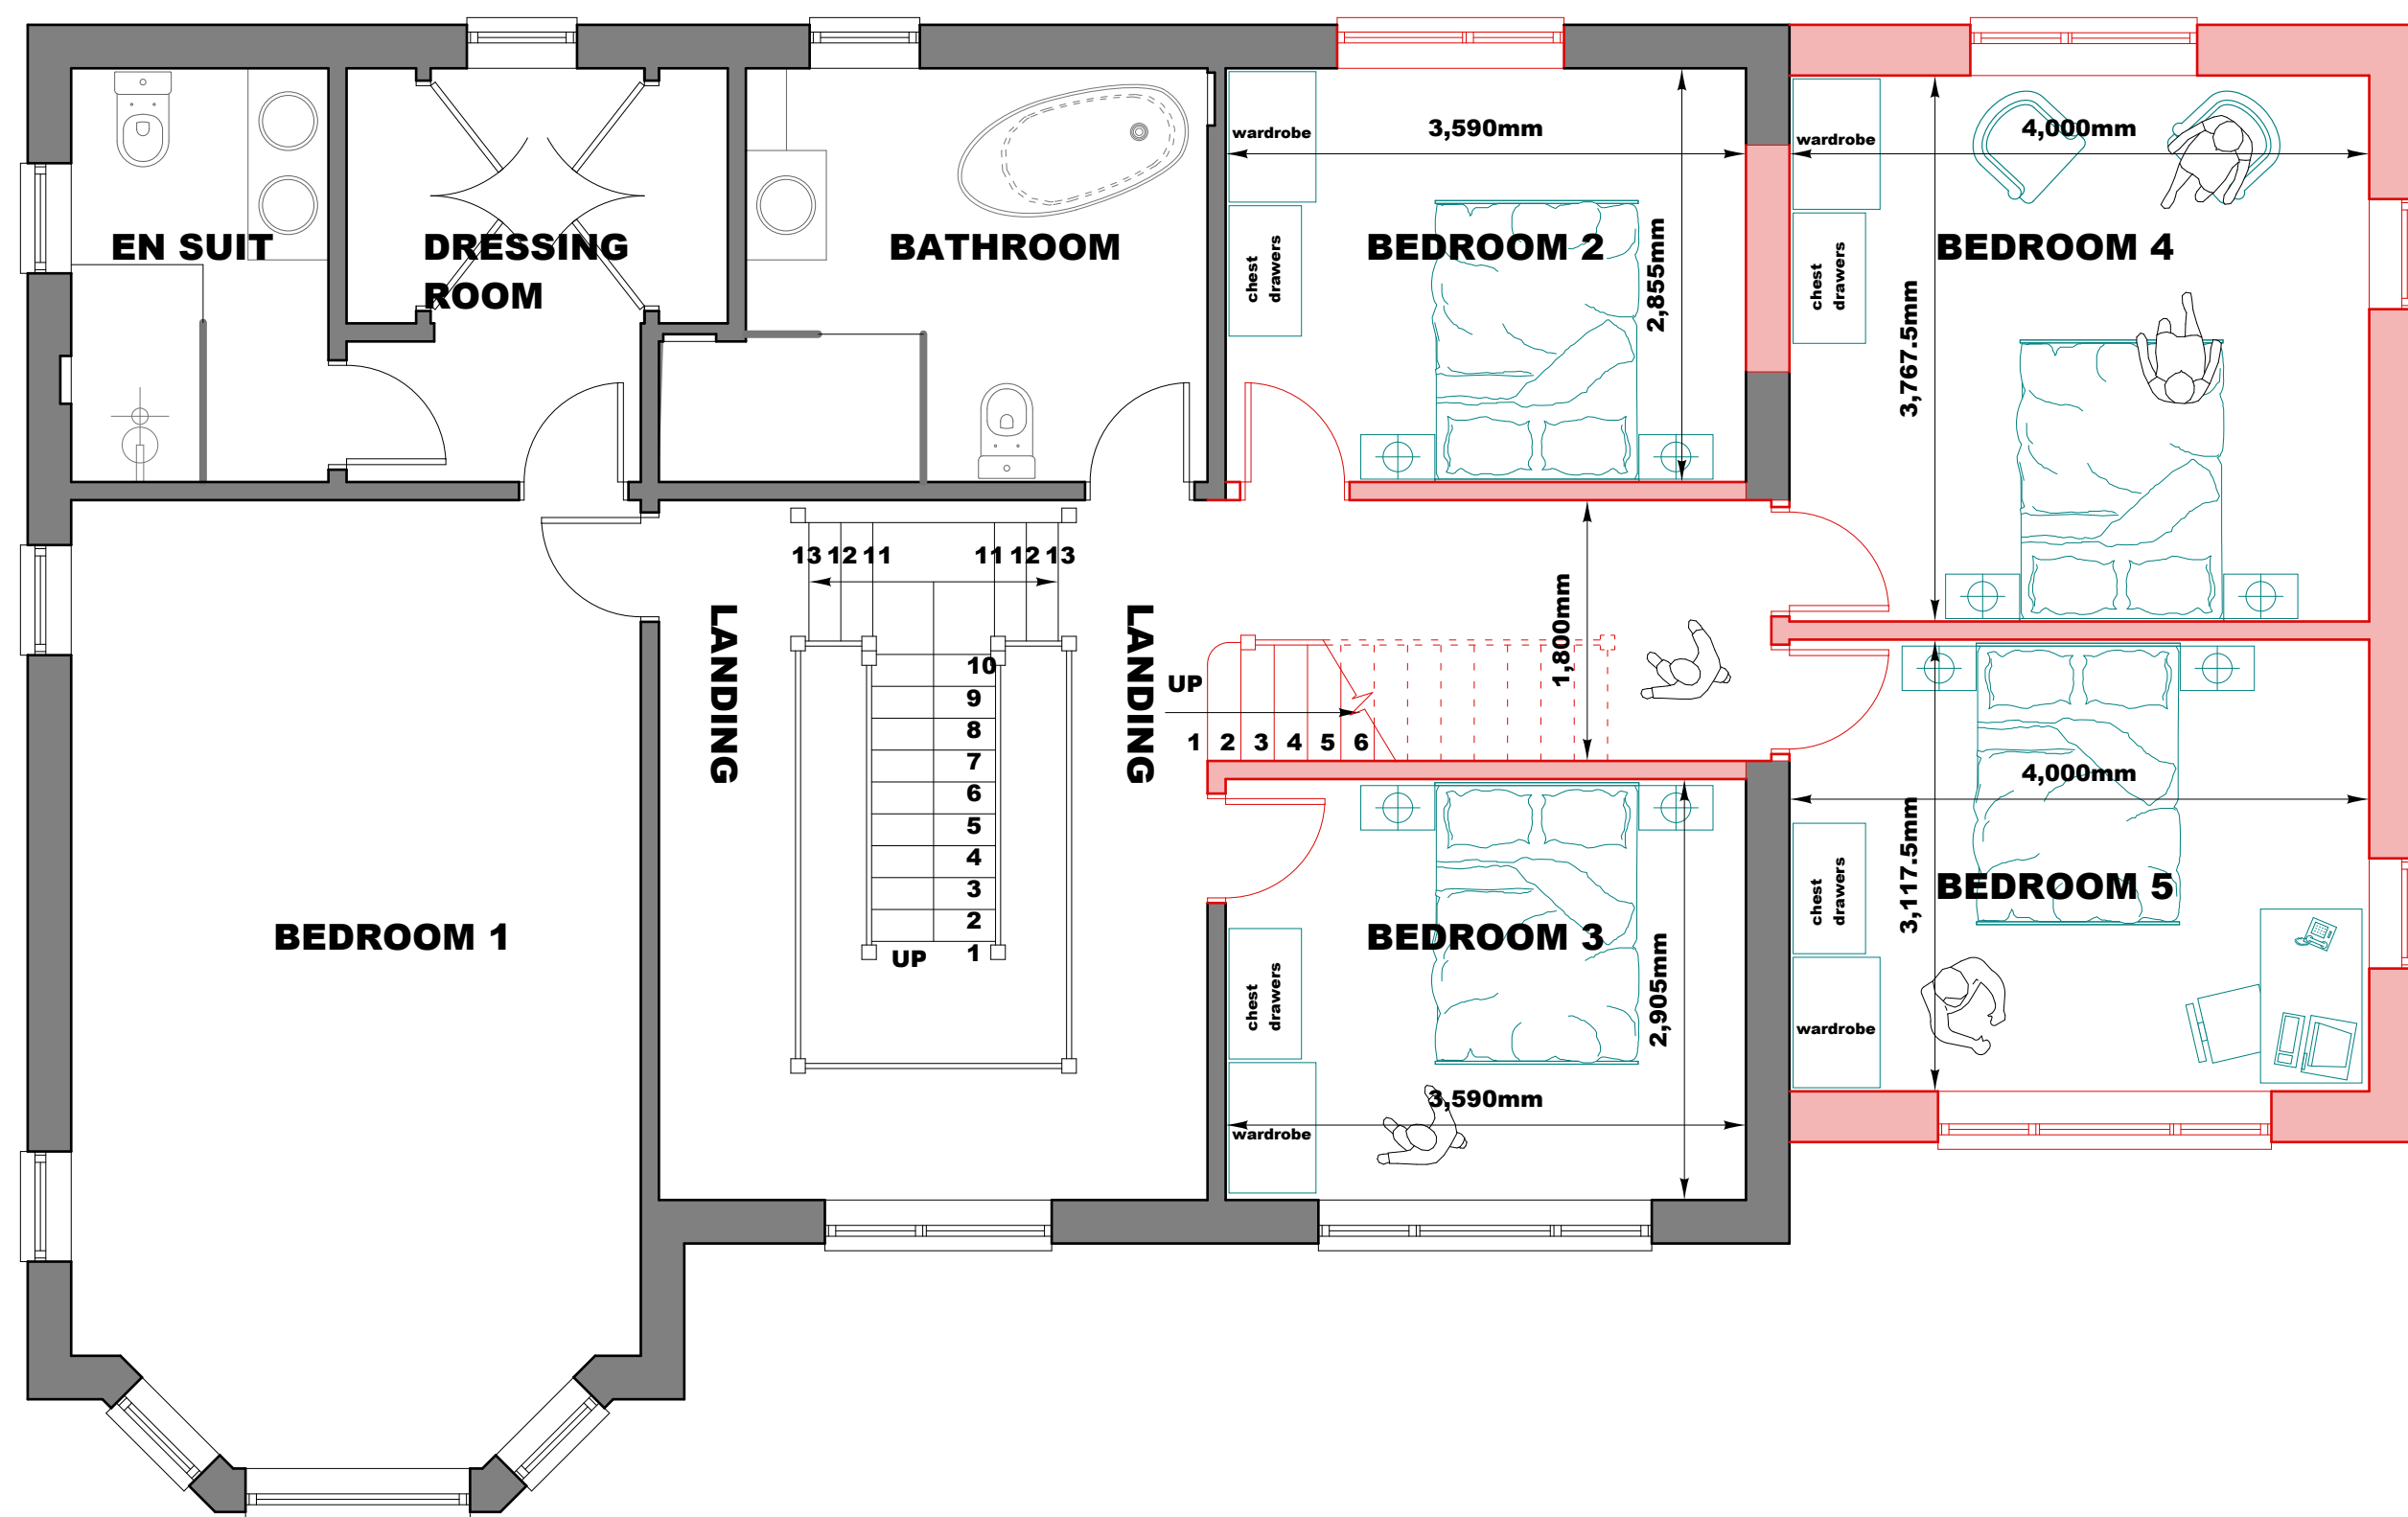

PROPOSED FIRST FLOOR PLAN

(scale 1 to 50 at A1)


29.85m2 New
28.20m2 Remodelling

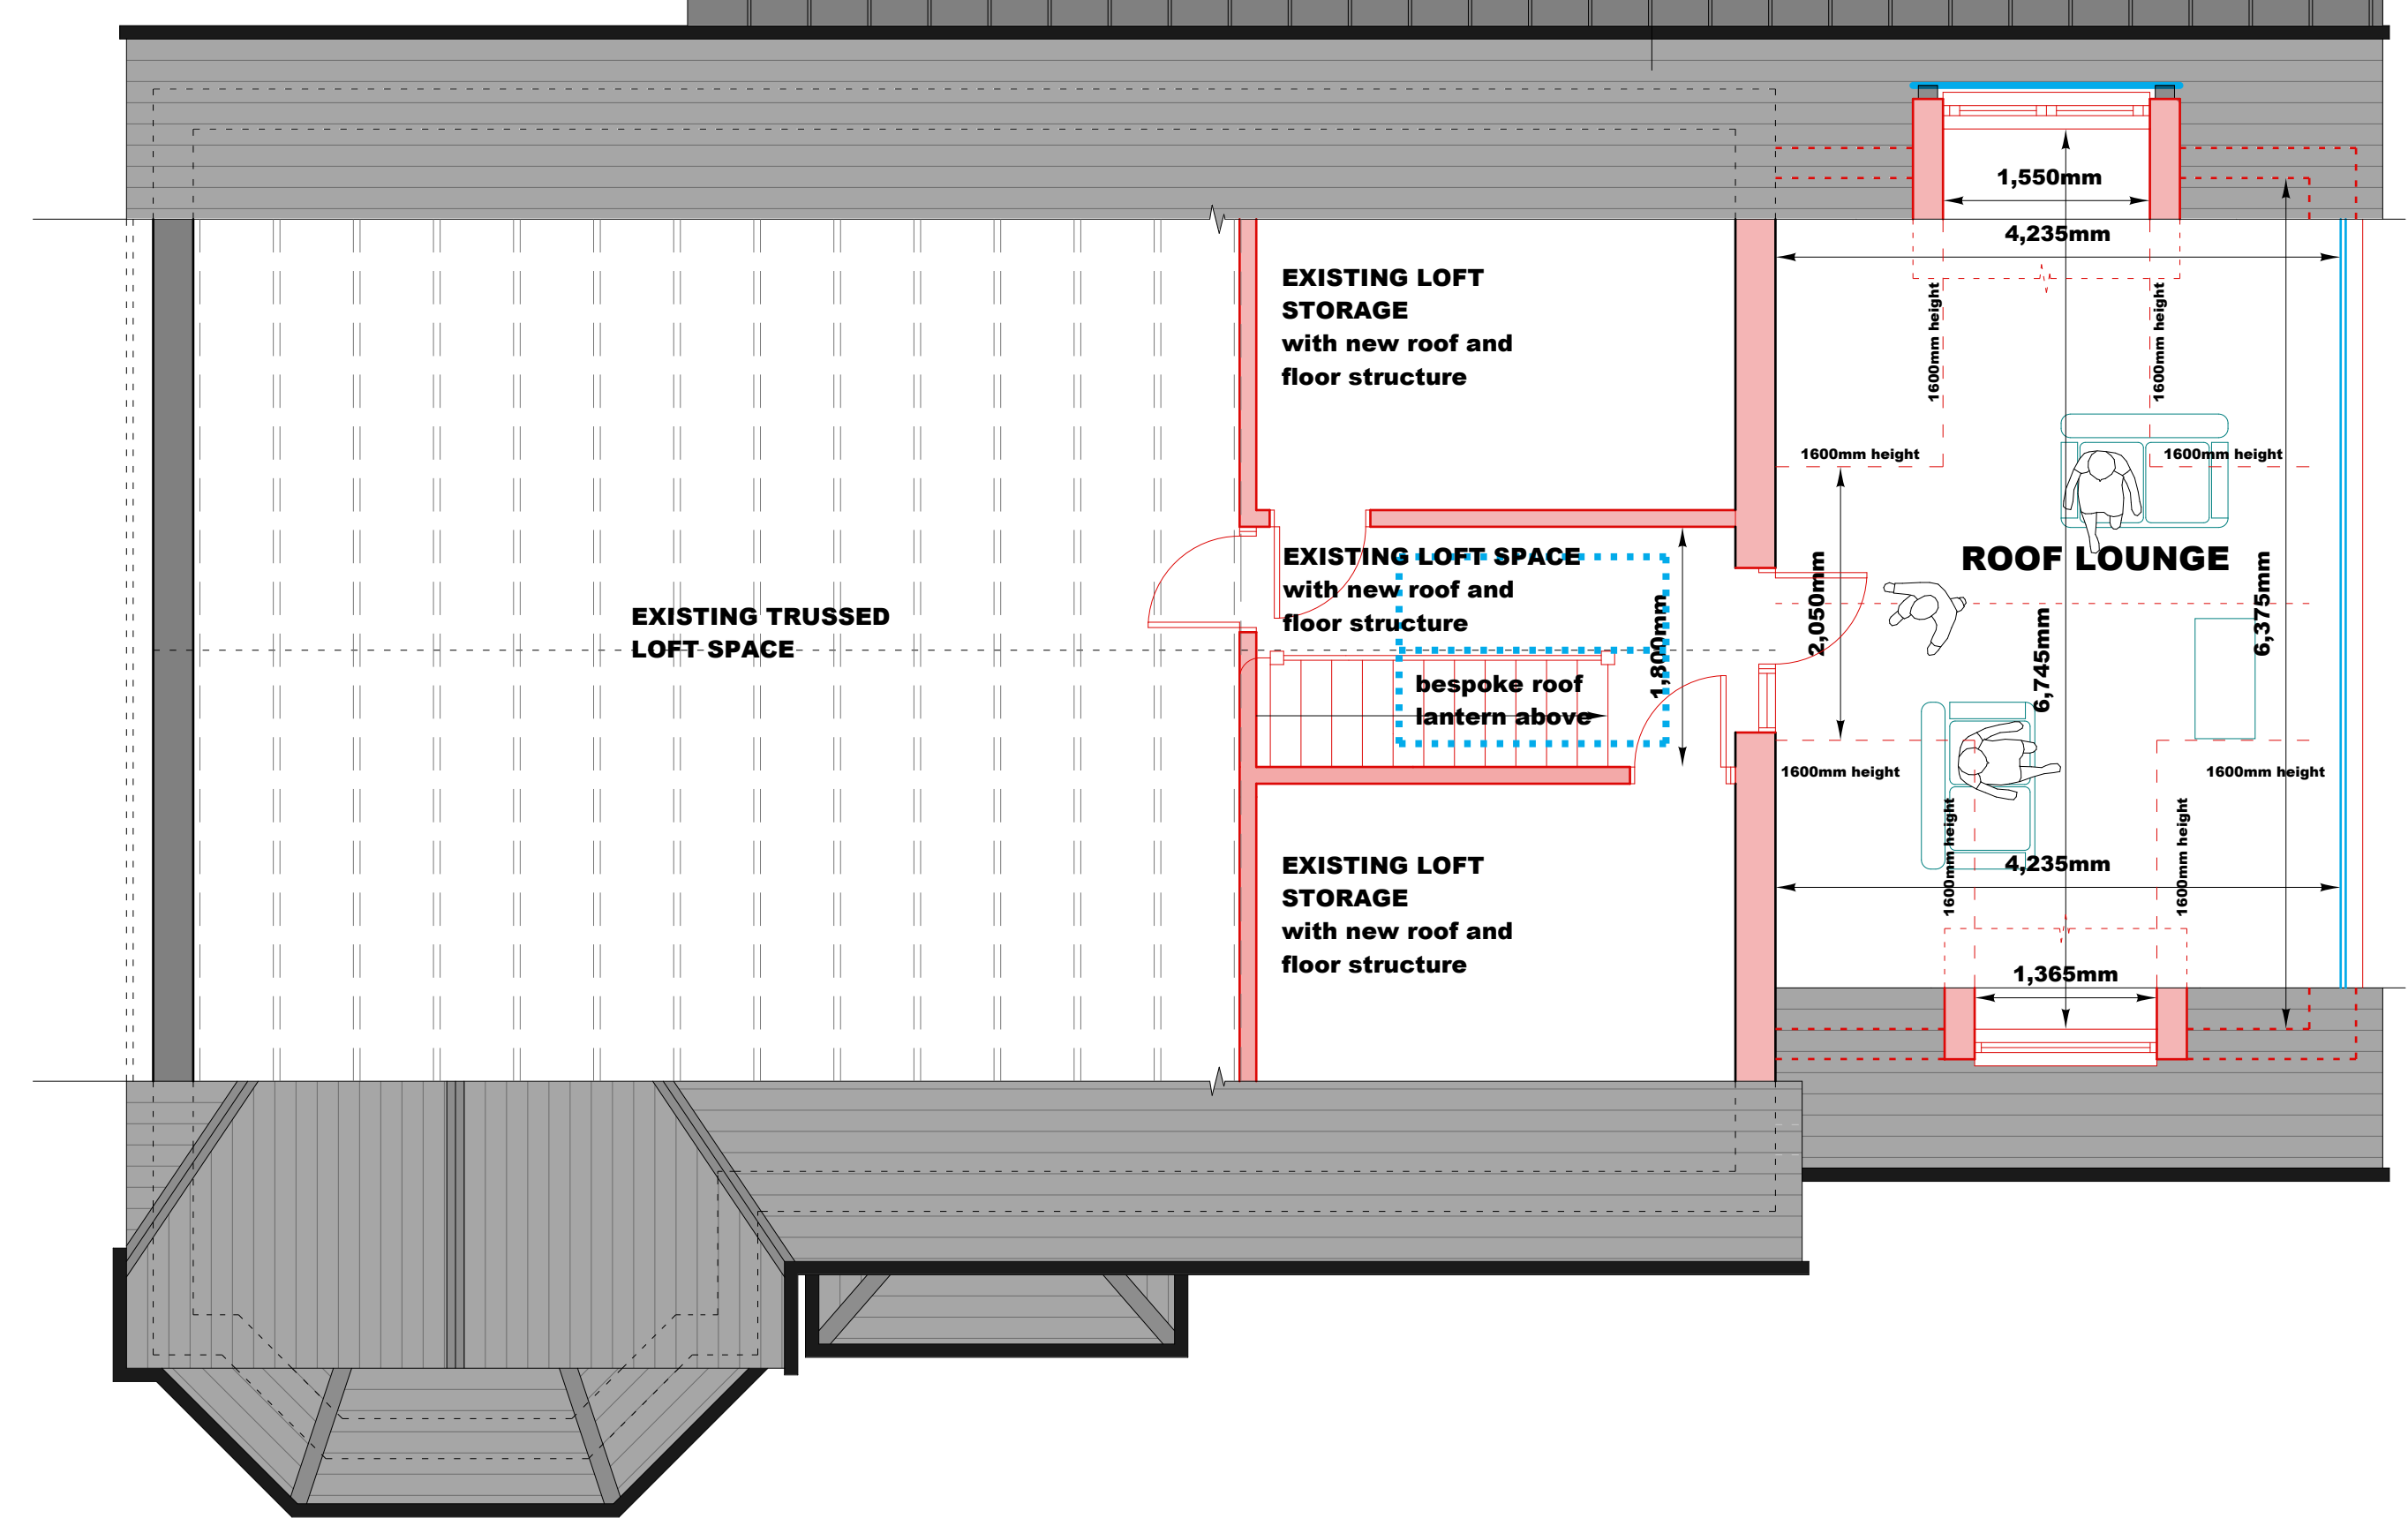

PROPOSED ROOF SPACE PLAN

(scale 1 to 50 at A1)


29.85m2 New
28.20m2 Remodelling

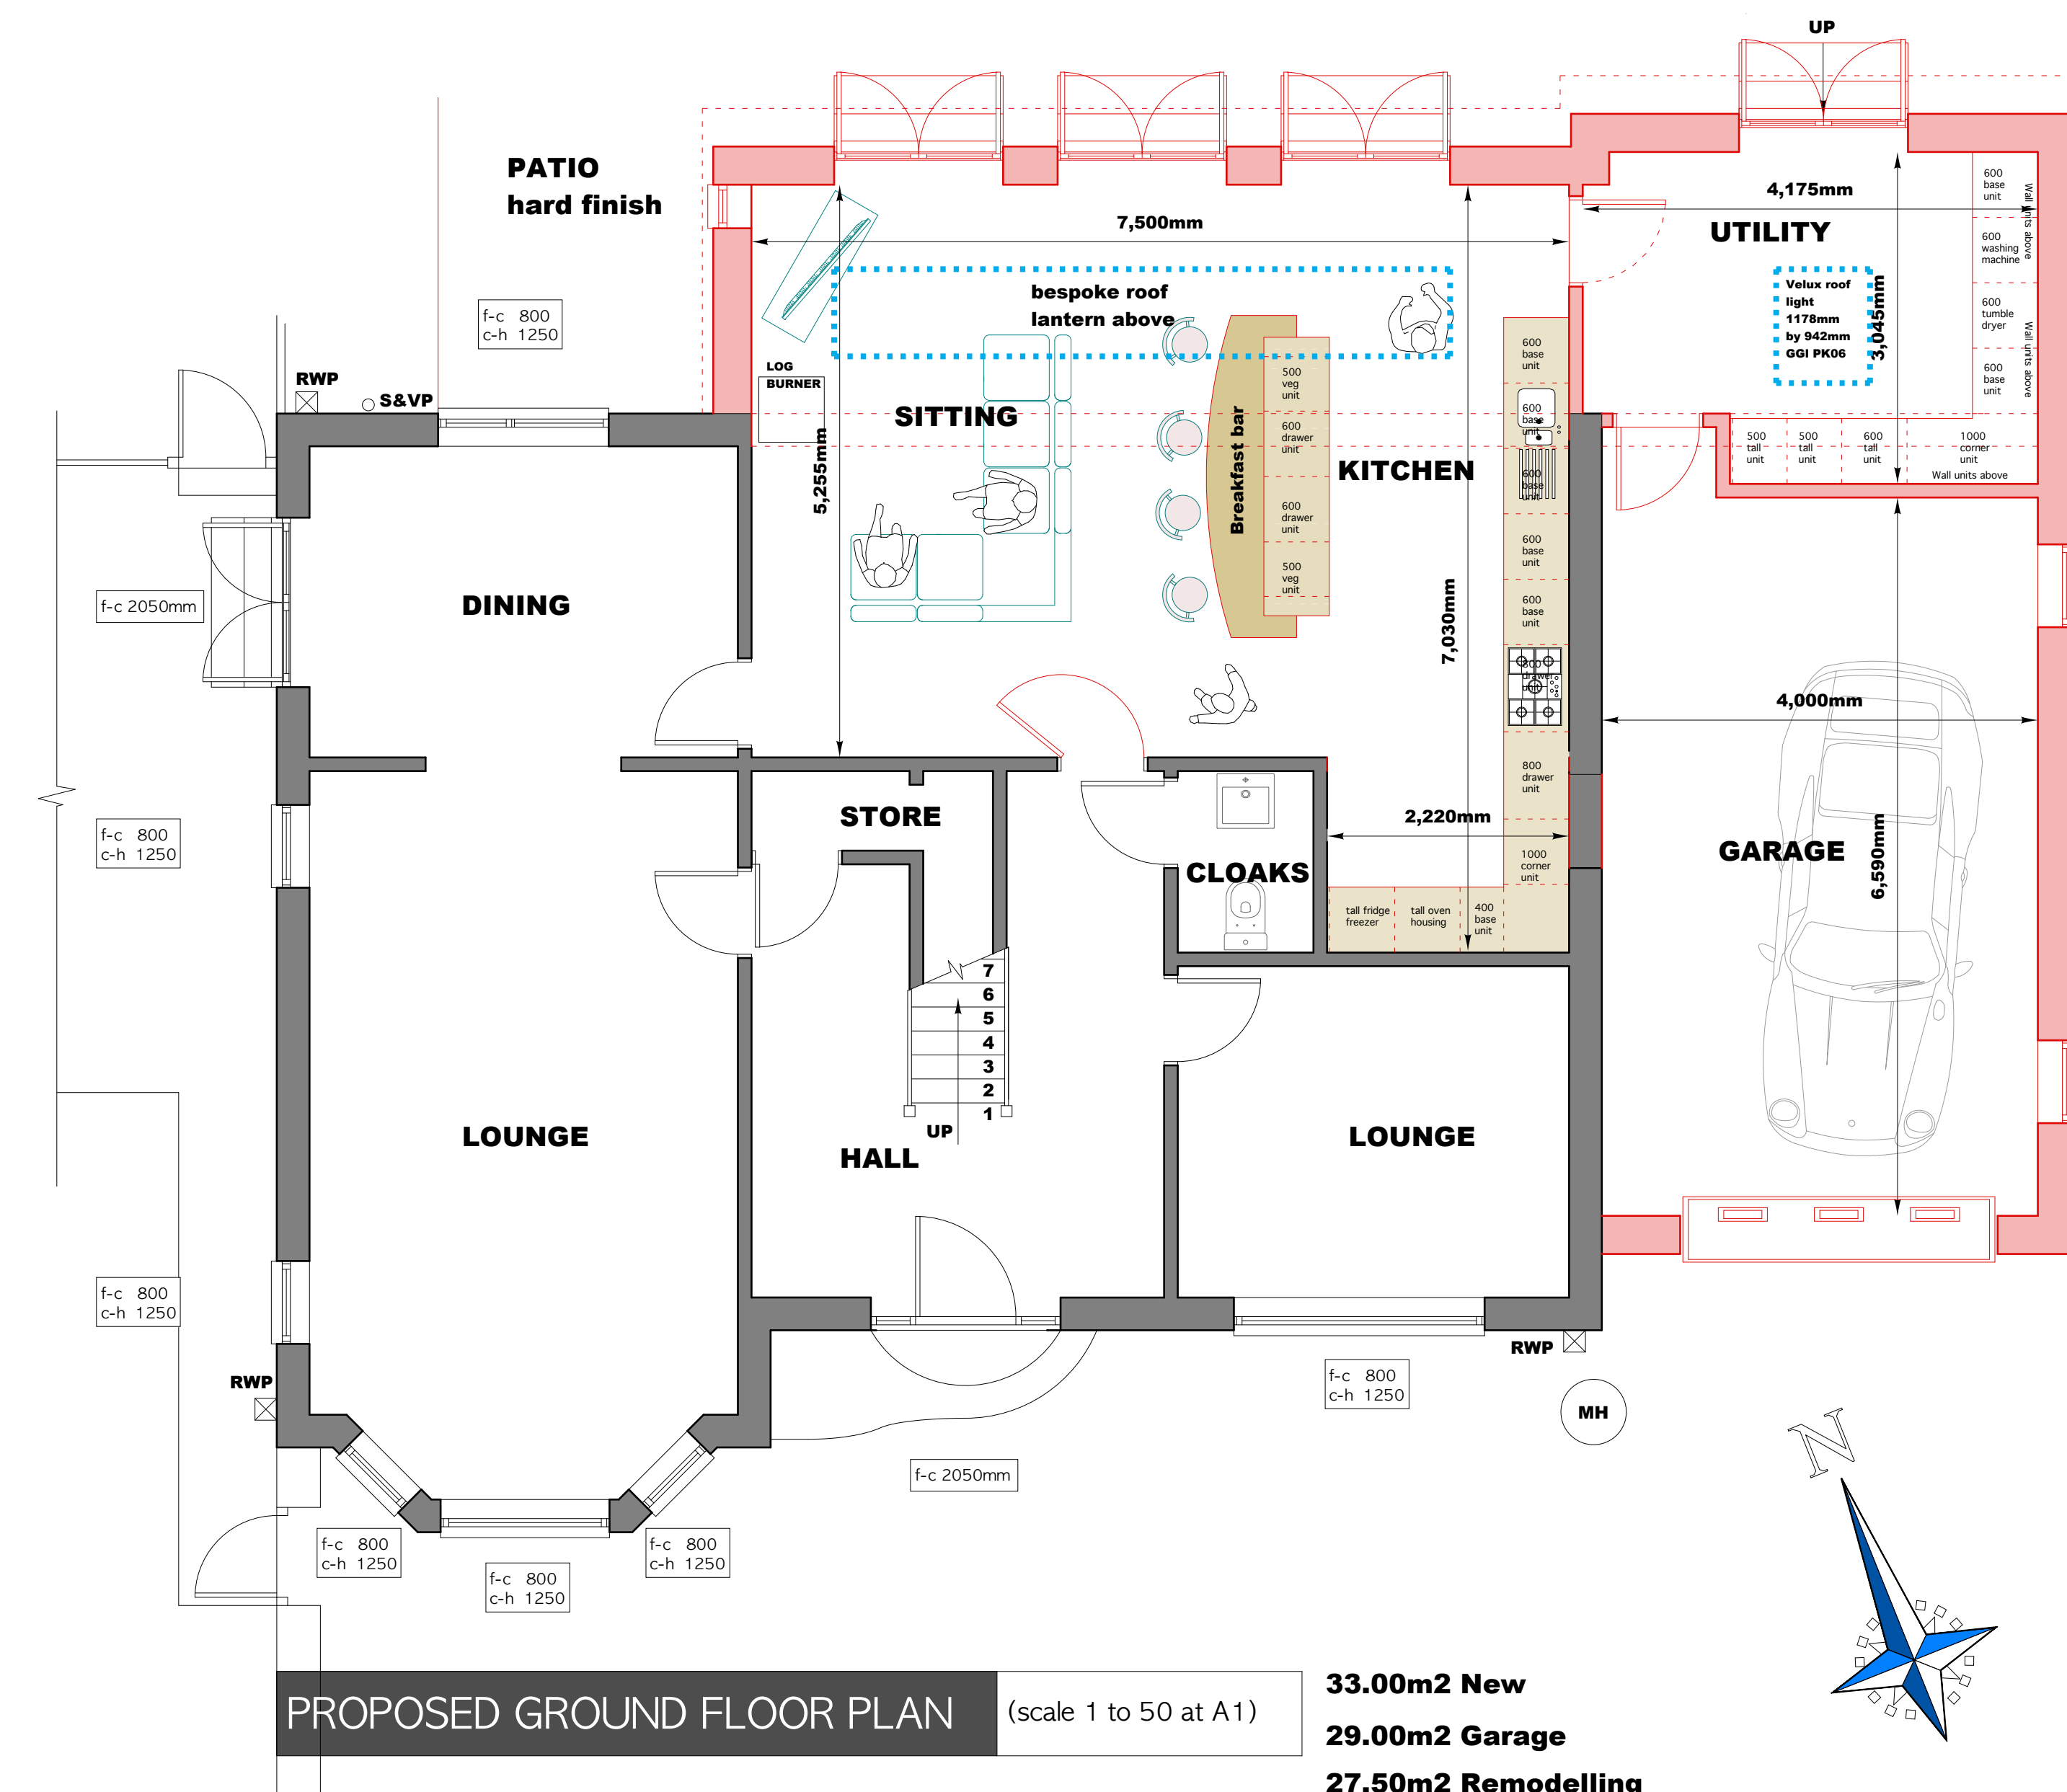

PROPOSED GROUND FLOOR PLAN

(scale 1 to 50 at A1)

33.00m2 New
29.00m2 Garage
27.50m2 Remodelling

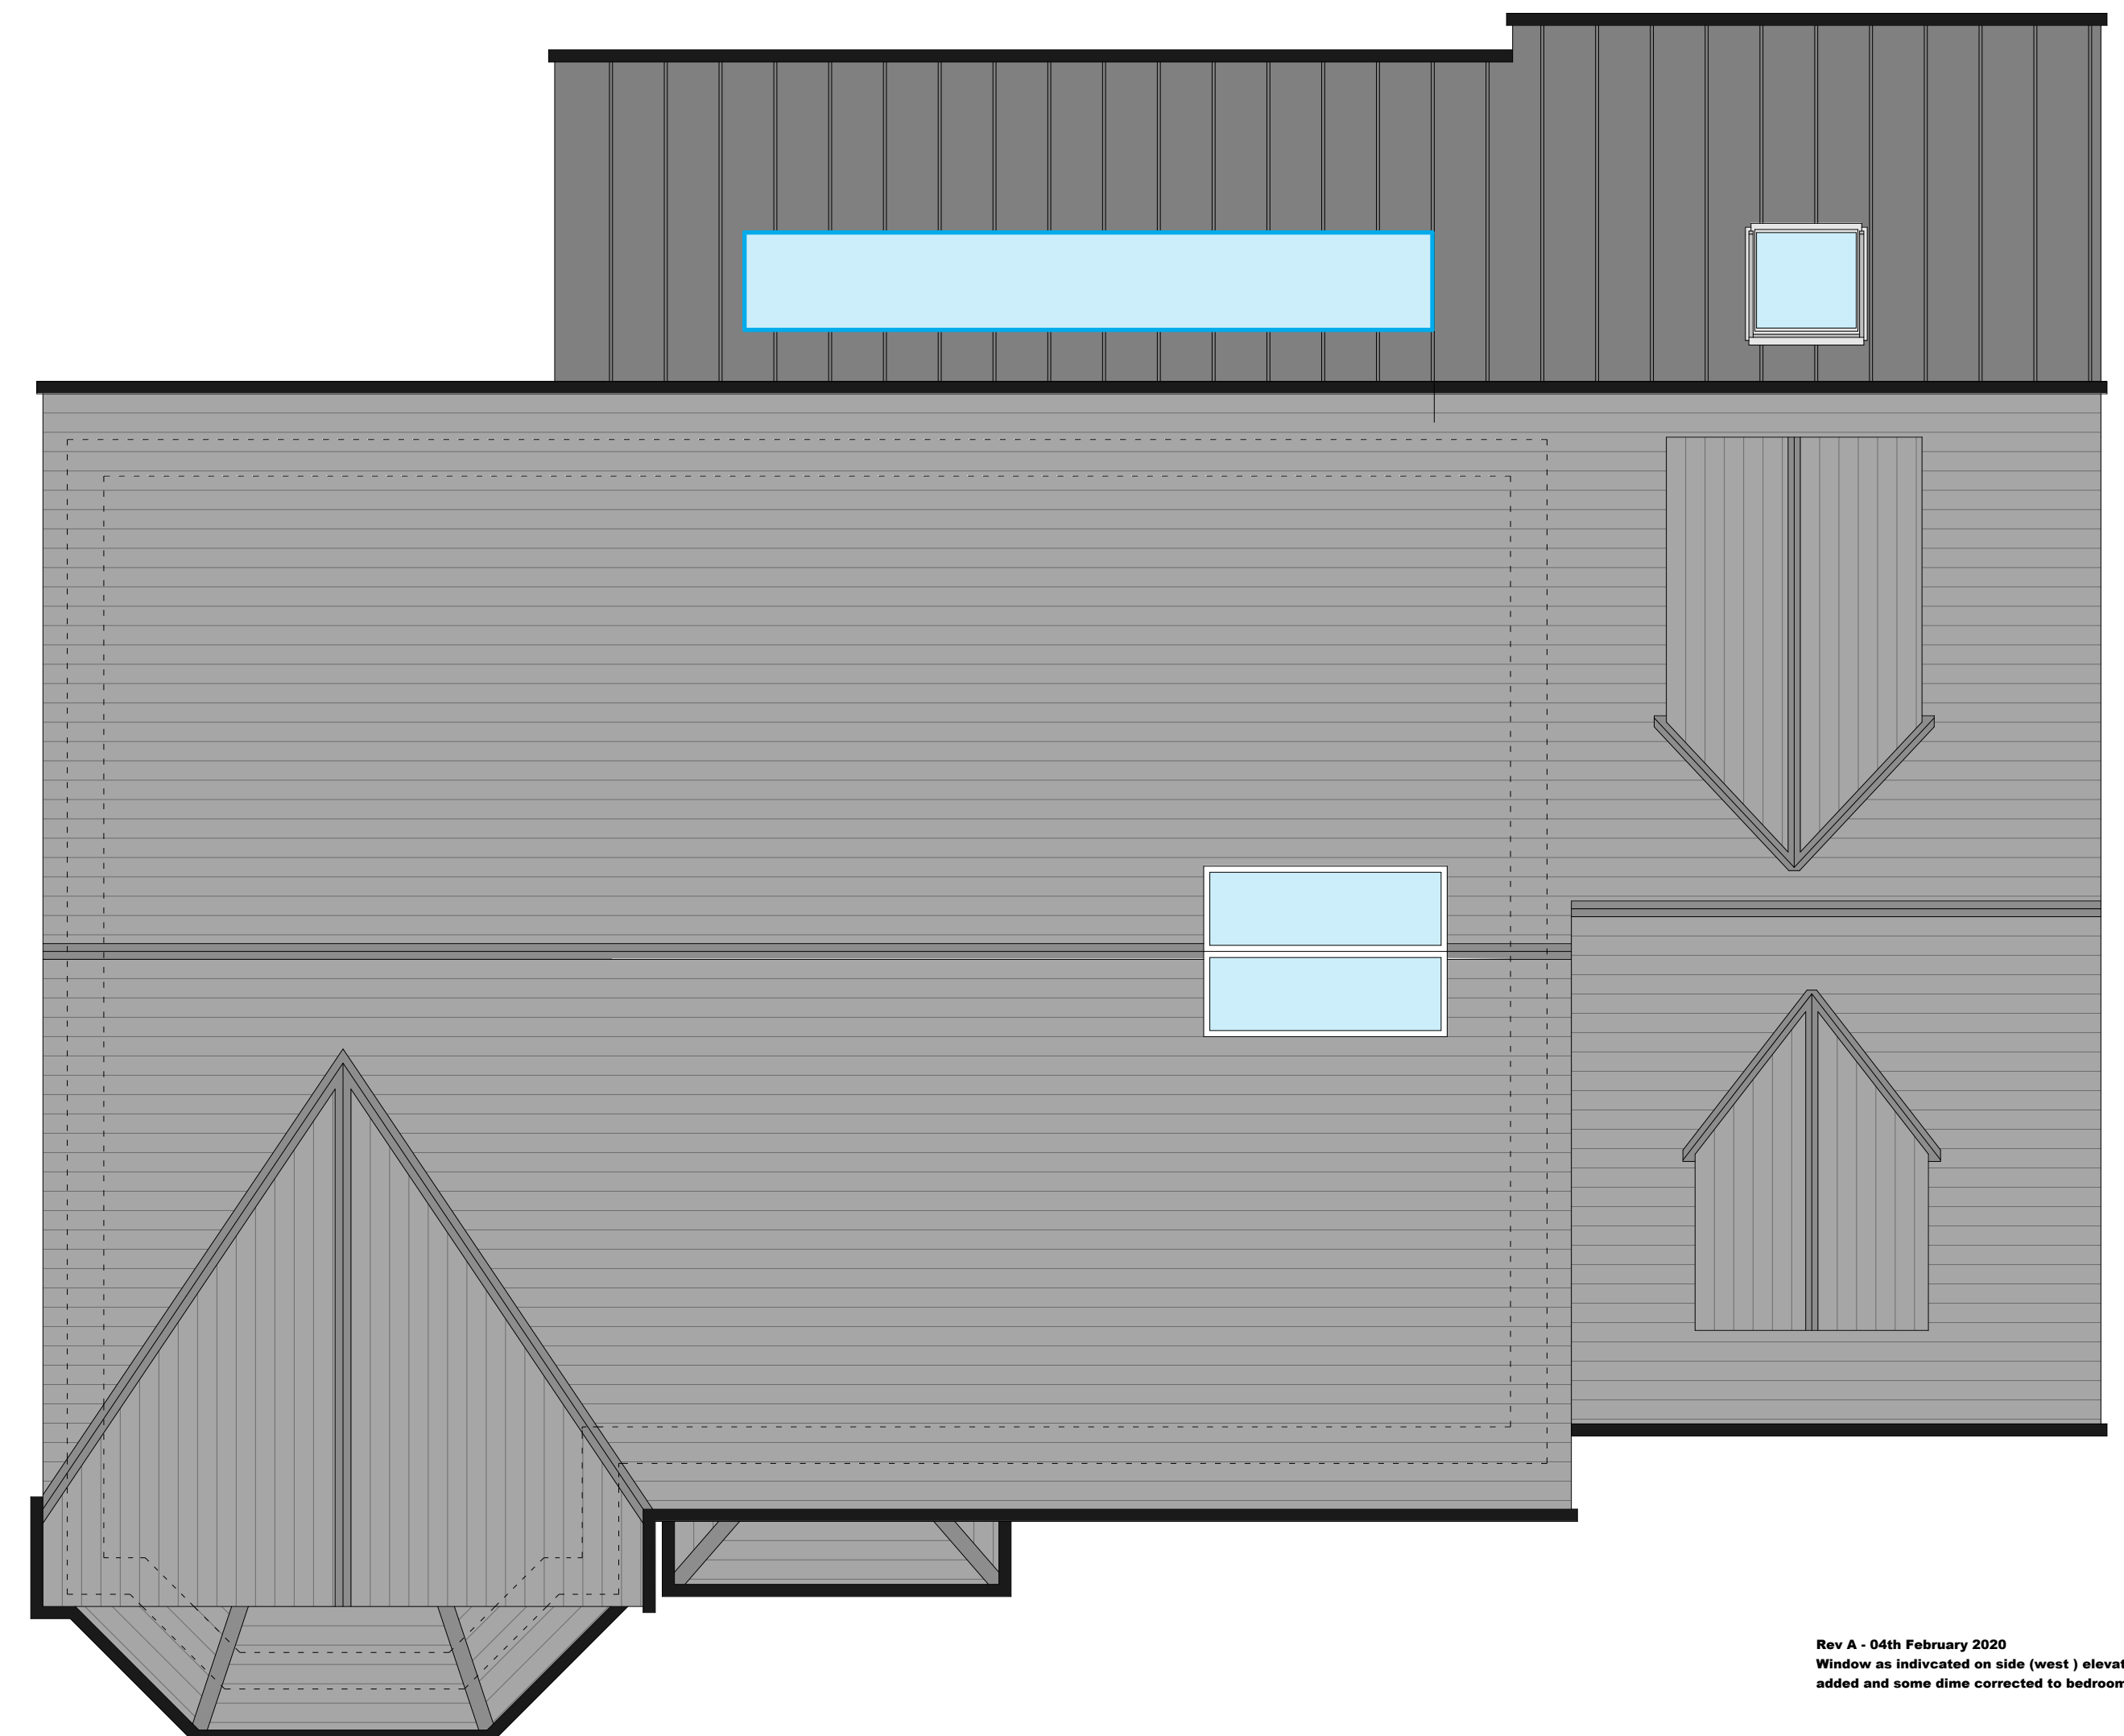

PROPOSED ROOF PLAN

(scale 1 to 50 at A1)

PLANNING APPLICATION ISSUE

Do not scale, use figured dimensions only.
Dimensions to be checked on site and any
discrepancies reported to the Architect immediately.
This drawing is copyright.

Division _____ Date _____ Comments _____

Reuben	Evan
ARCHITECT	
BSc (Arch)	
telephone:	01446 76119
mobile:	07060 15508
email:	reuben@evanarchitect.co.uk
project	Two storey side extension and internal storey rear extension with internal remodelling to..... The Brambles, 8 Wern Olaf, Clifff, Neath, SA10 8LX
client	Rodric and Kathryn Singh..... The Brambles, 8 Wern Olaf, Clifff, Neath, SA10 8LX
drawing	Proposed plans
date	Scale
2010	as indicated at A1
2010	Drawing No.
2010	286 - 16 Rev A