




FRONT ELEVATION
SOUTH ELEVATION:..... FACING ONTO WERN ALAU
SCALE 1 : 50

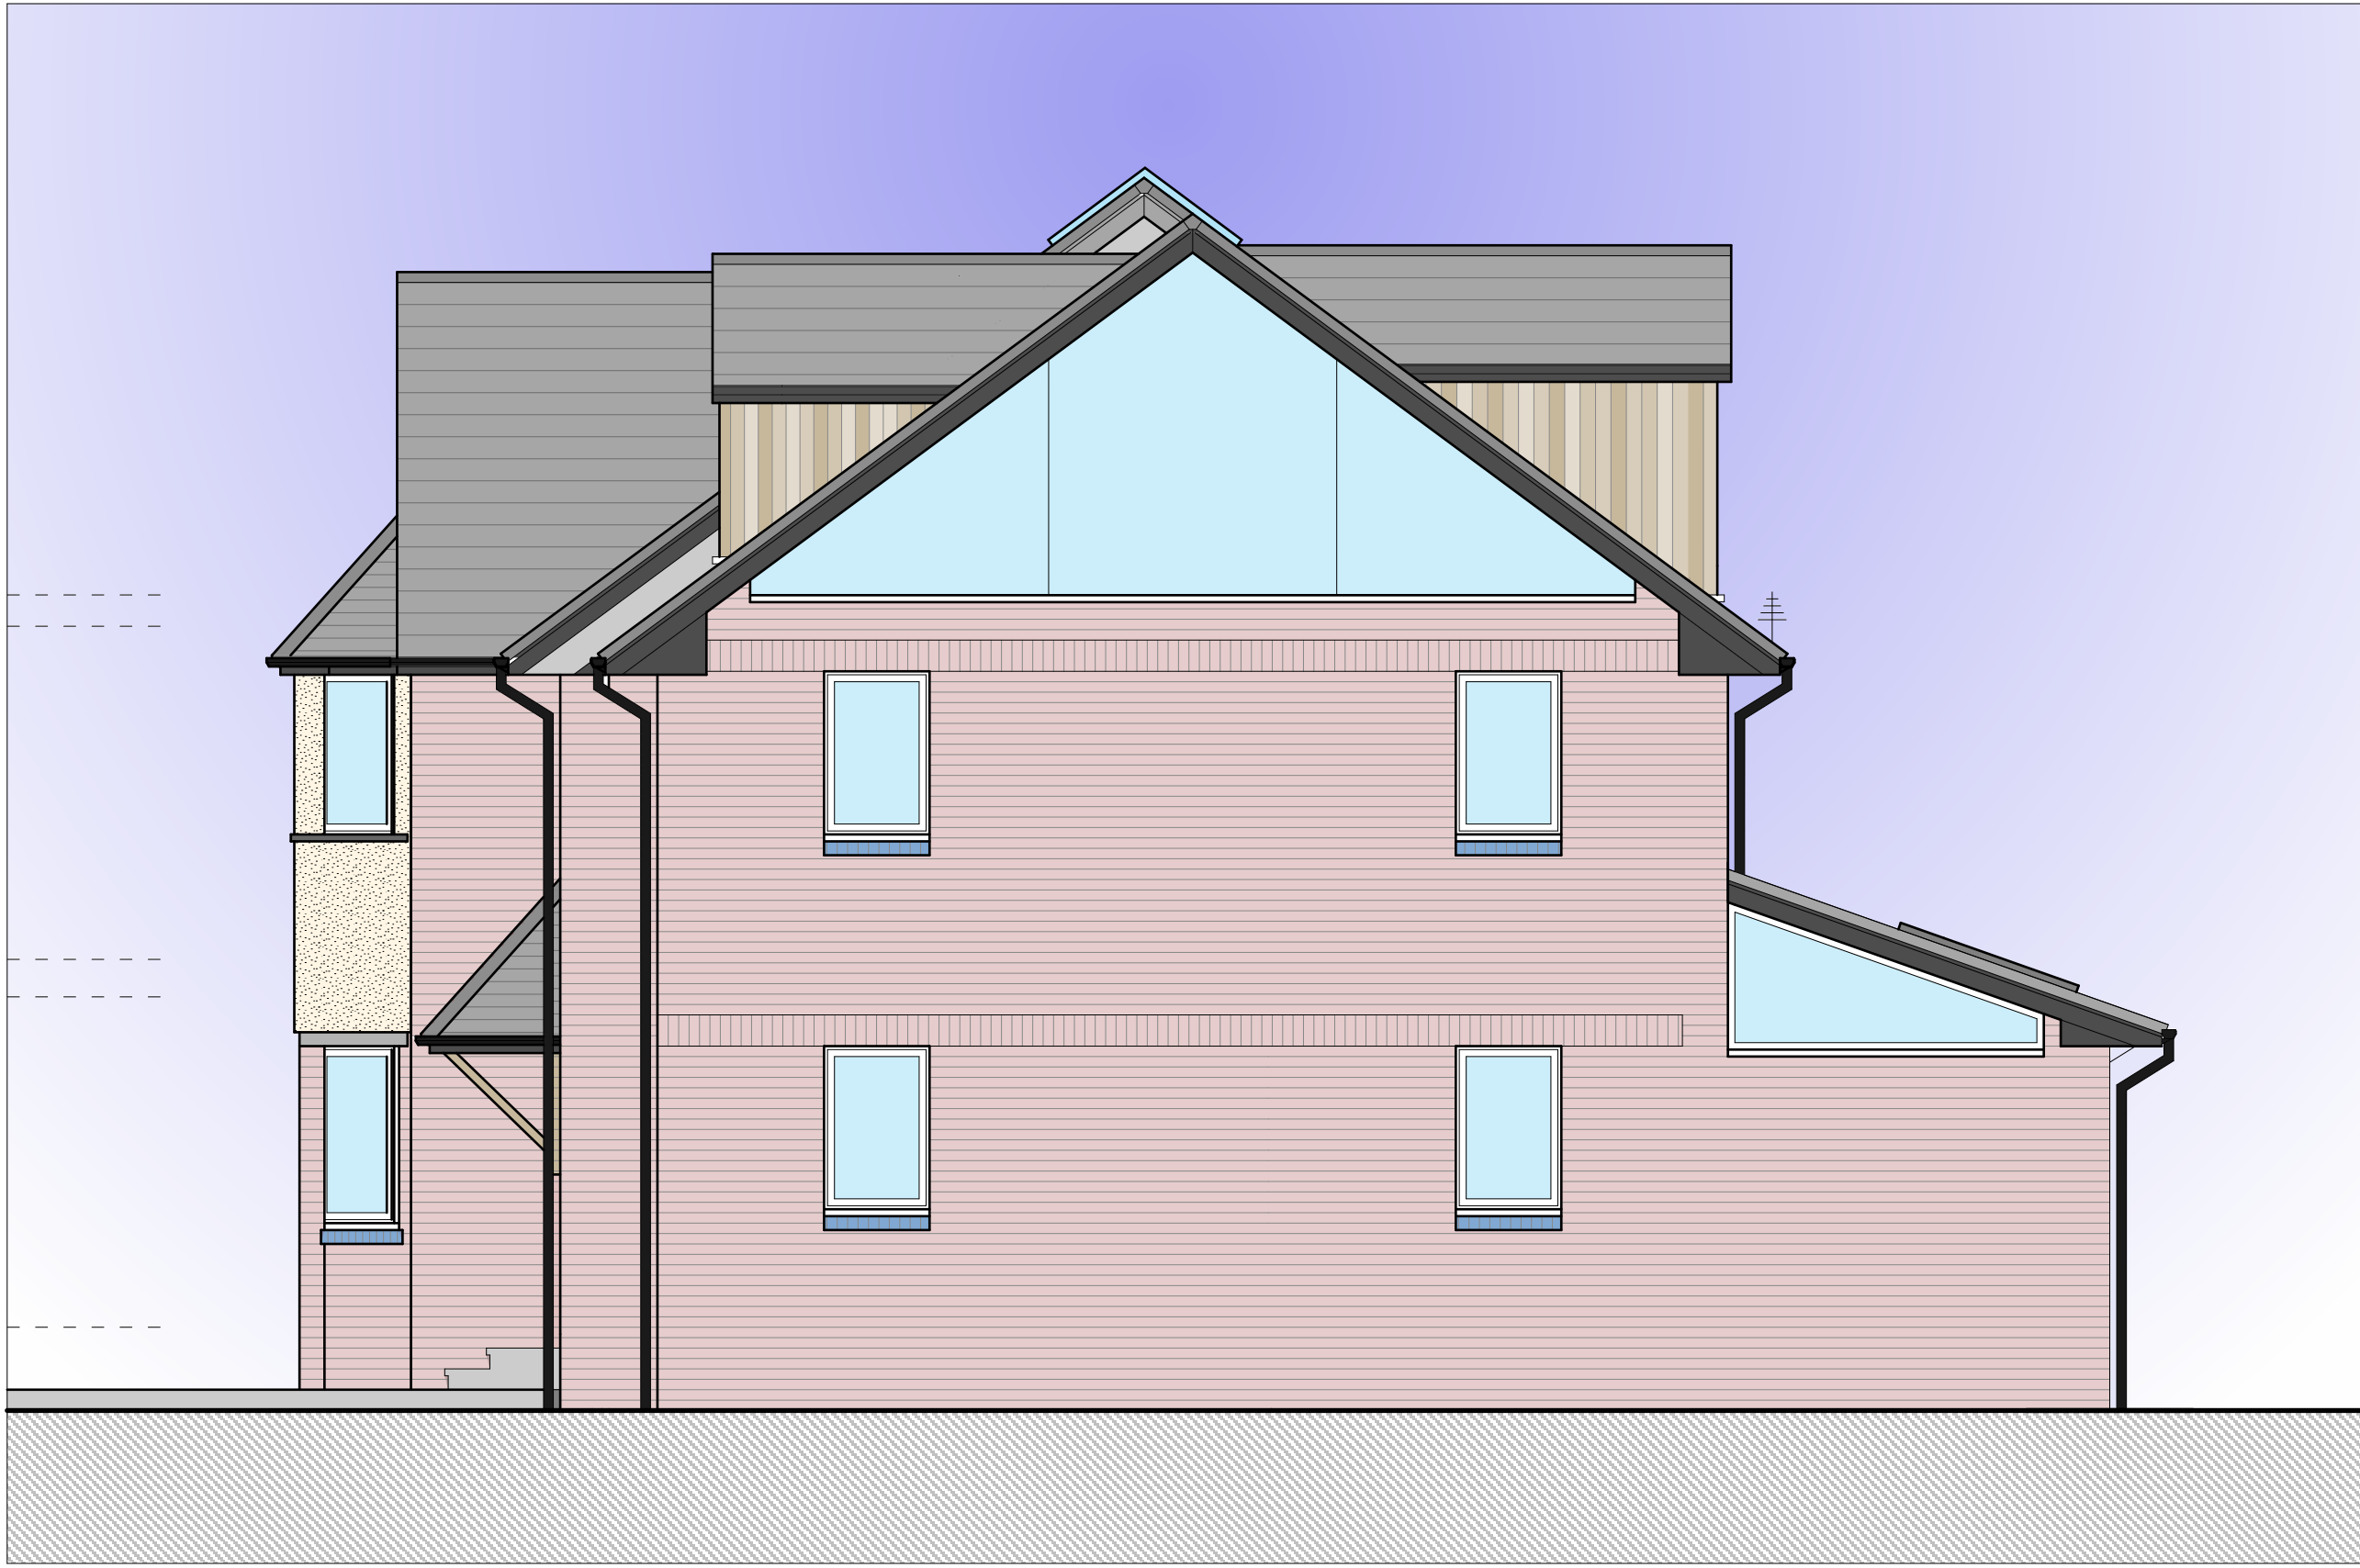

SIDE ELEVATION
EAST ELEVATION:..... FACING MAIN ROAD
SCALE 1 : 50



REAR ELEVATION
NORTH ELEVATION:..... FACING ONTO REAR GARDEN
SCALE 1 : 50



SIDE ELEVATION
WEST ELEVATION:..... FACING ADJOINING DWELLING (TO SIDE)
SCALE 1 : 50

PLANNING
APPLICATION
ISSUE

Do not scale, use figured dimensions only.
Dimensions to be checked on site and any
discrepancies reported to the Architect immediately.
This drawing is copyright.

Revision Date Comments

Reuben Evans		
ARCHITECT		
..... 68 St Barch		
telephone: 01446 781154		
mobile: 07959 186864		
email: reubenevans@outlook.com		
Project	Two storey side extension and single storey rear extension with internal remodelling to..... The Brambles, 8 Wern Olau, Clifew, Neath, SA10 8LX	
Client	Rodric and Kathryn Singh..... The Brambles, 8 Wern Olau, Clifew, Neath, SA10 8LX	
Drawing	Proposed elevations	
Date	Scale	Drawing title
Dec 2019	as indicated at A1	286 - 17