
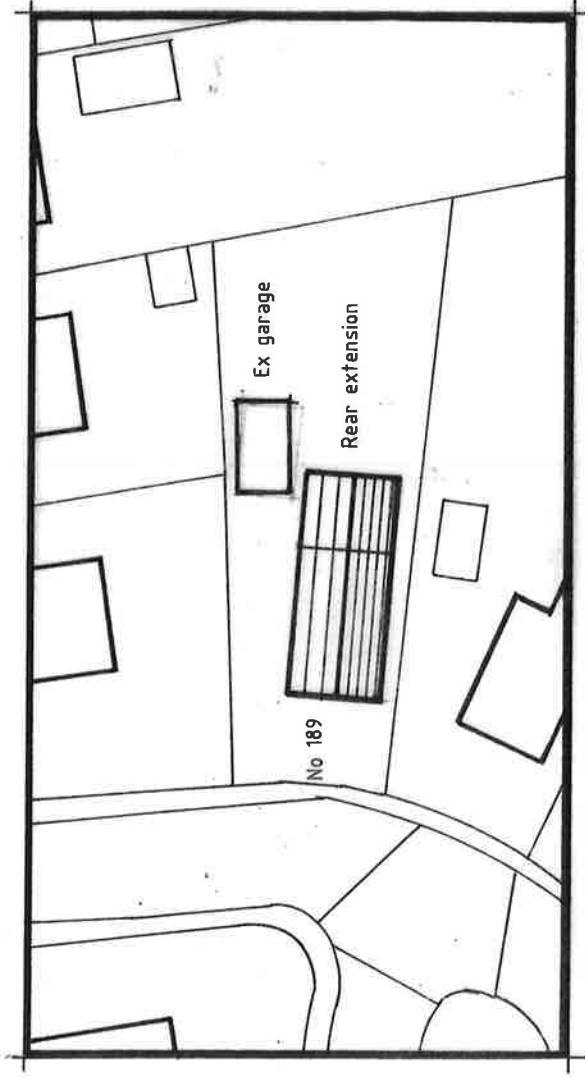


NORTH

BLOCK PLAN 1:500

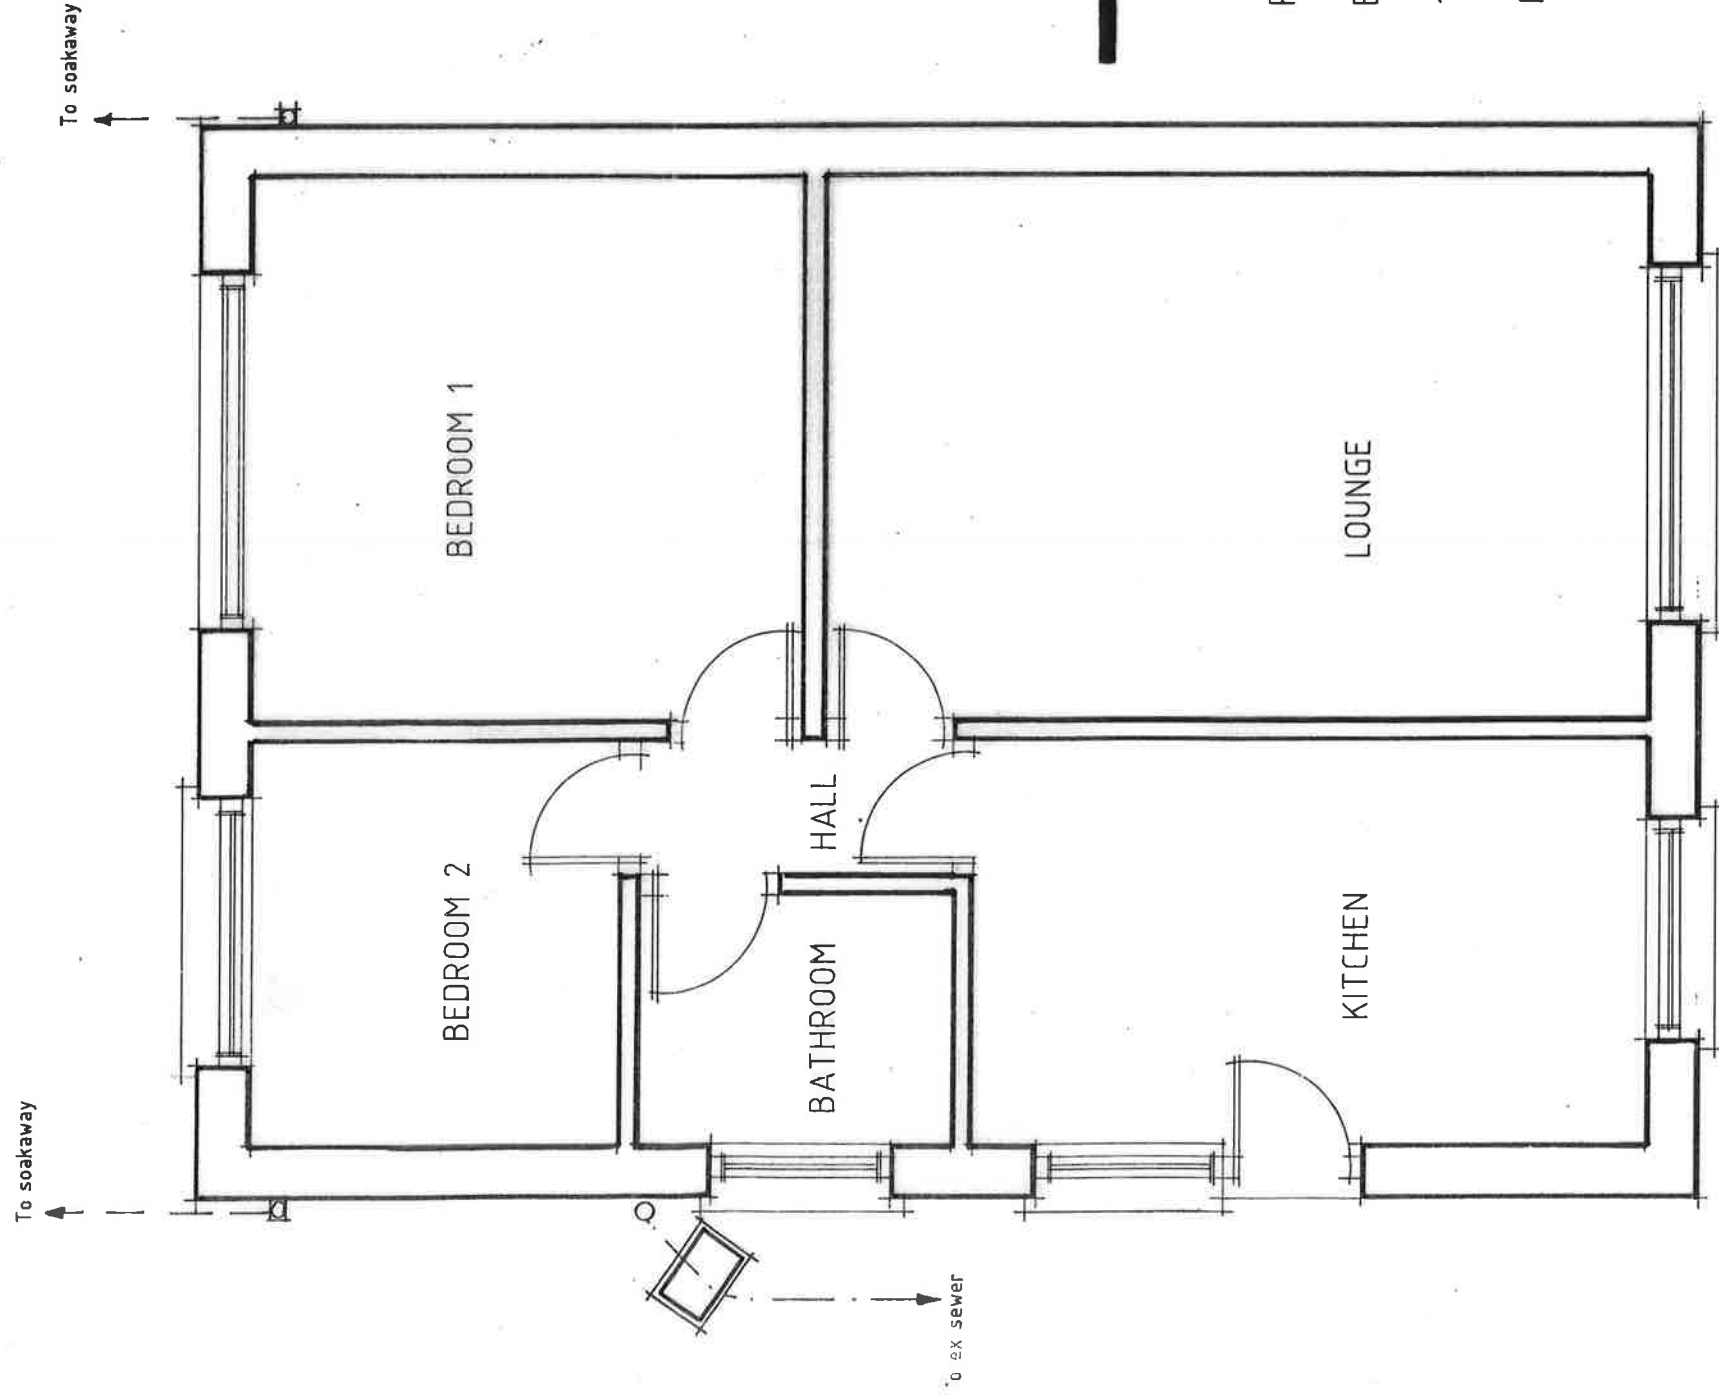

PROPOSED SINGLE STOREY REAR
EXTENSION TO BUNGALOW AT
189 DELFFORDD, RHOS
PONTARDAWE, SWANSEA

DATE FEBRUARY 2020

DRAWING NO. 01

EXISTING GROUND FLOOR PLAN SCALE 1:50