




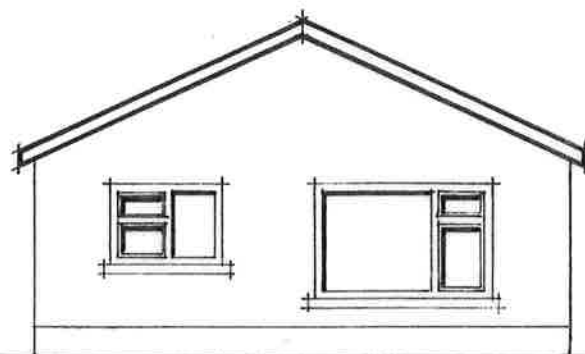


EXISTING FRONT ELEVATION

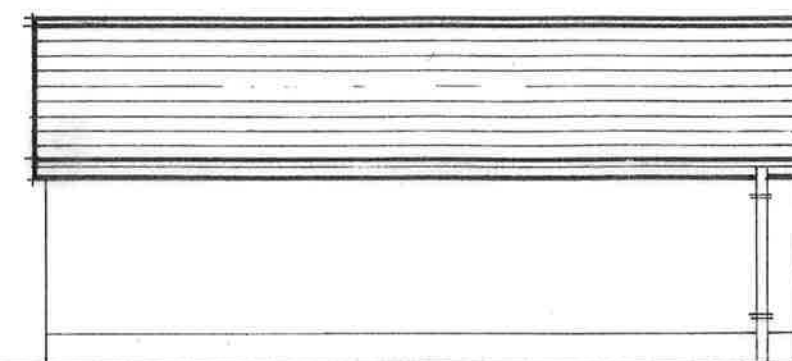

EXISTING SIDE ELEVATION

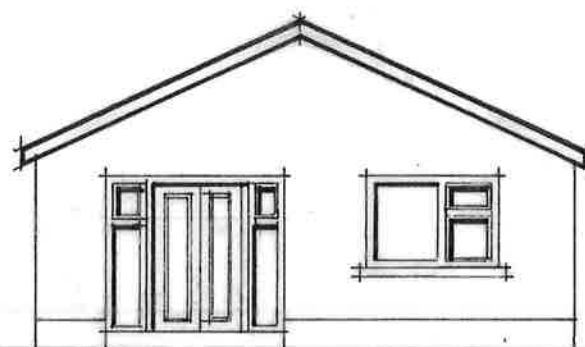

EXISTING REAR ELEVATION

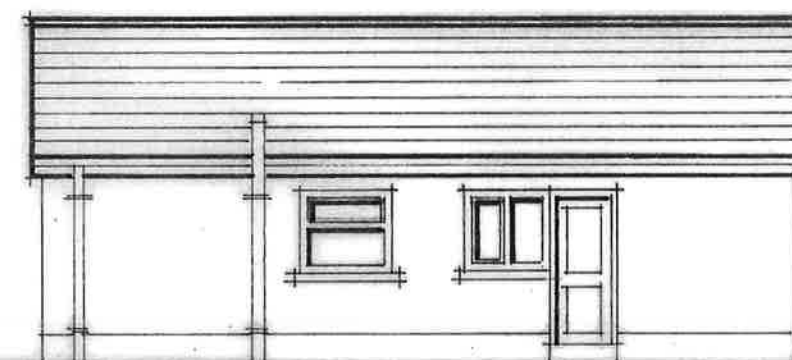

EXISTING SIDE ELEVATION

PROPOSED SINGLE STOREY REAR EXTENSION AT
189 DELFFORDD, RHOS, PONTARDAWE, SWANSEA

SCALE 1:100

DATE FEBRUARY 2020

DRAWING NO. 02
