


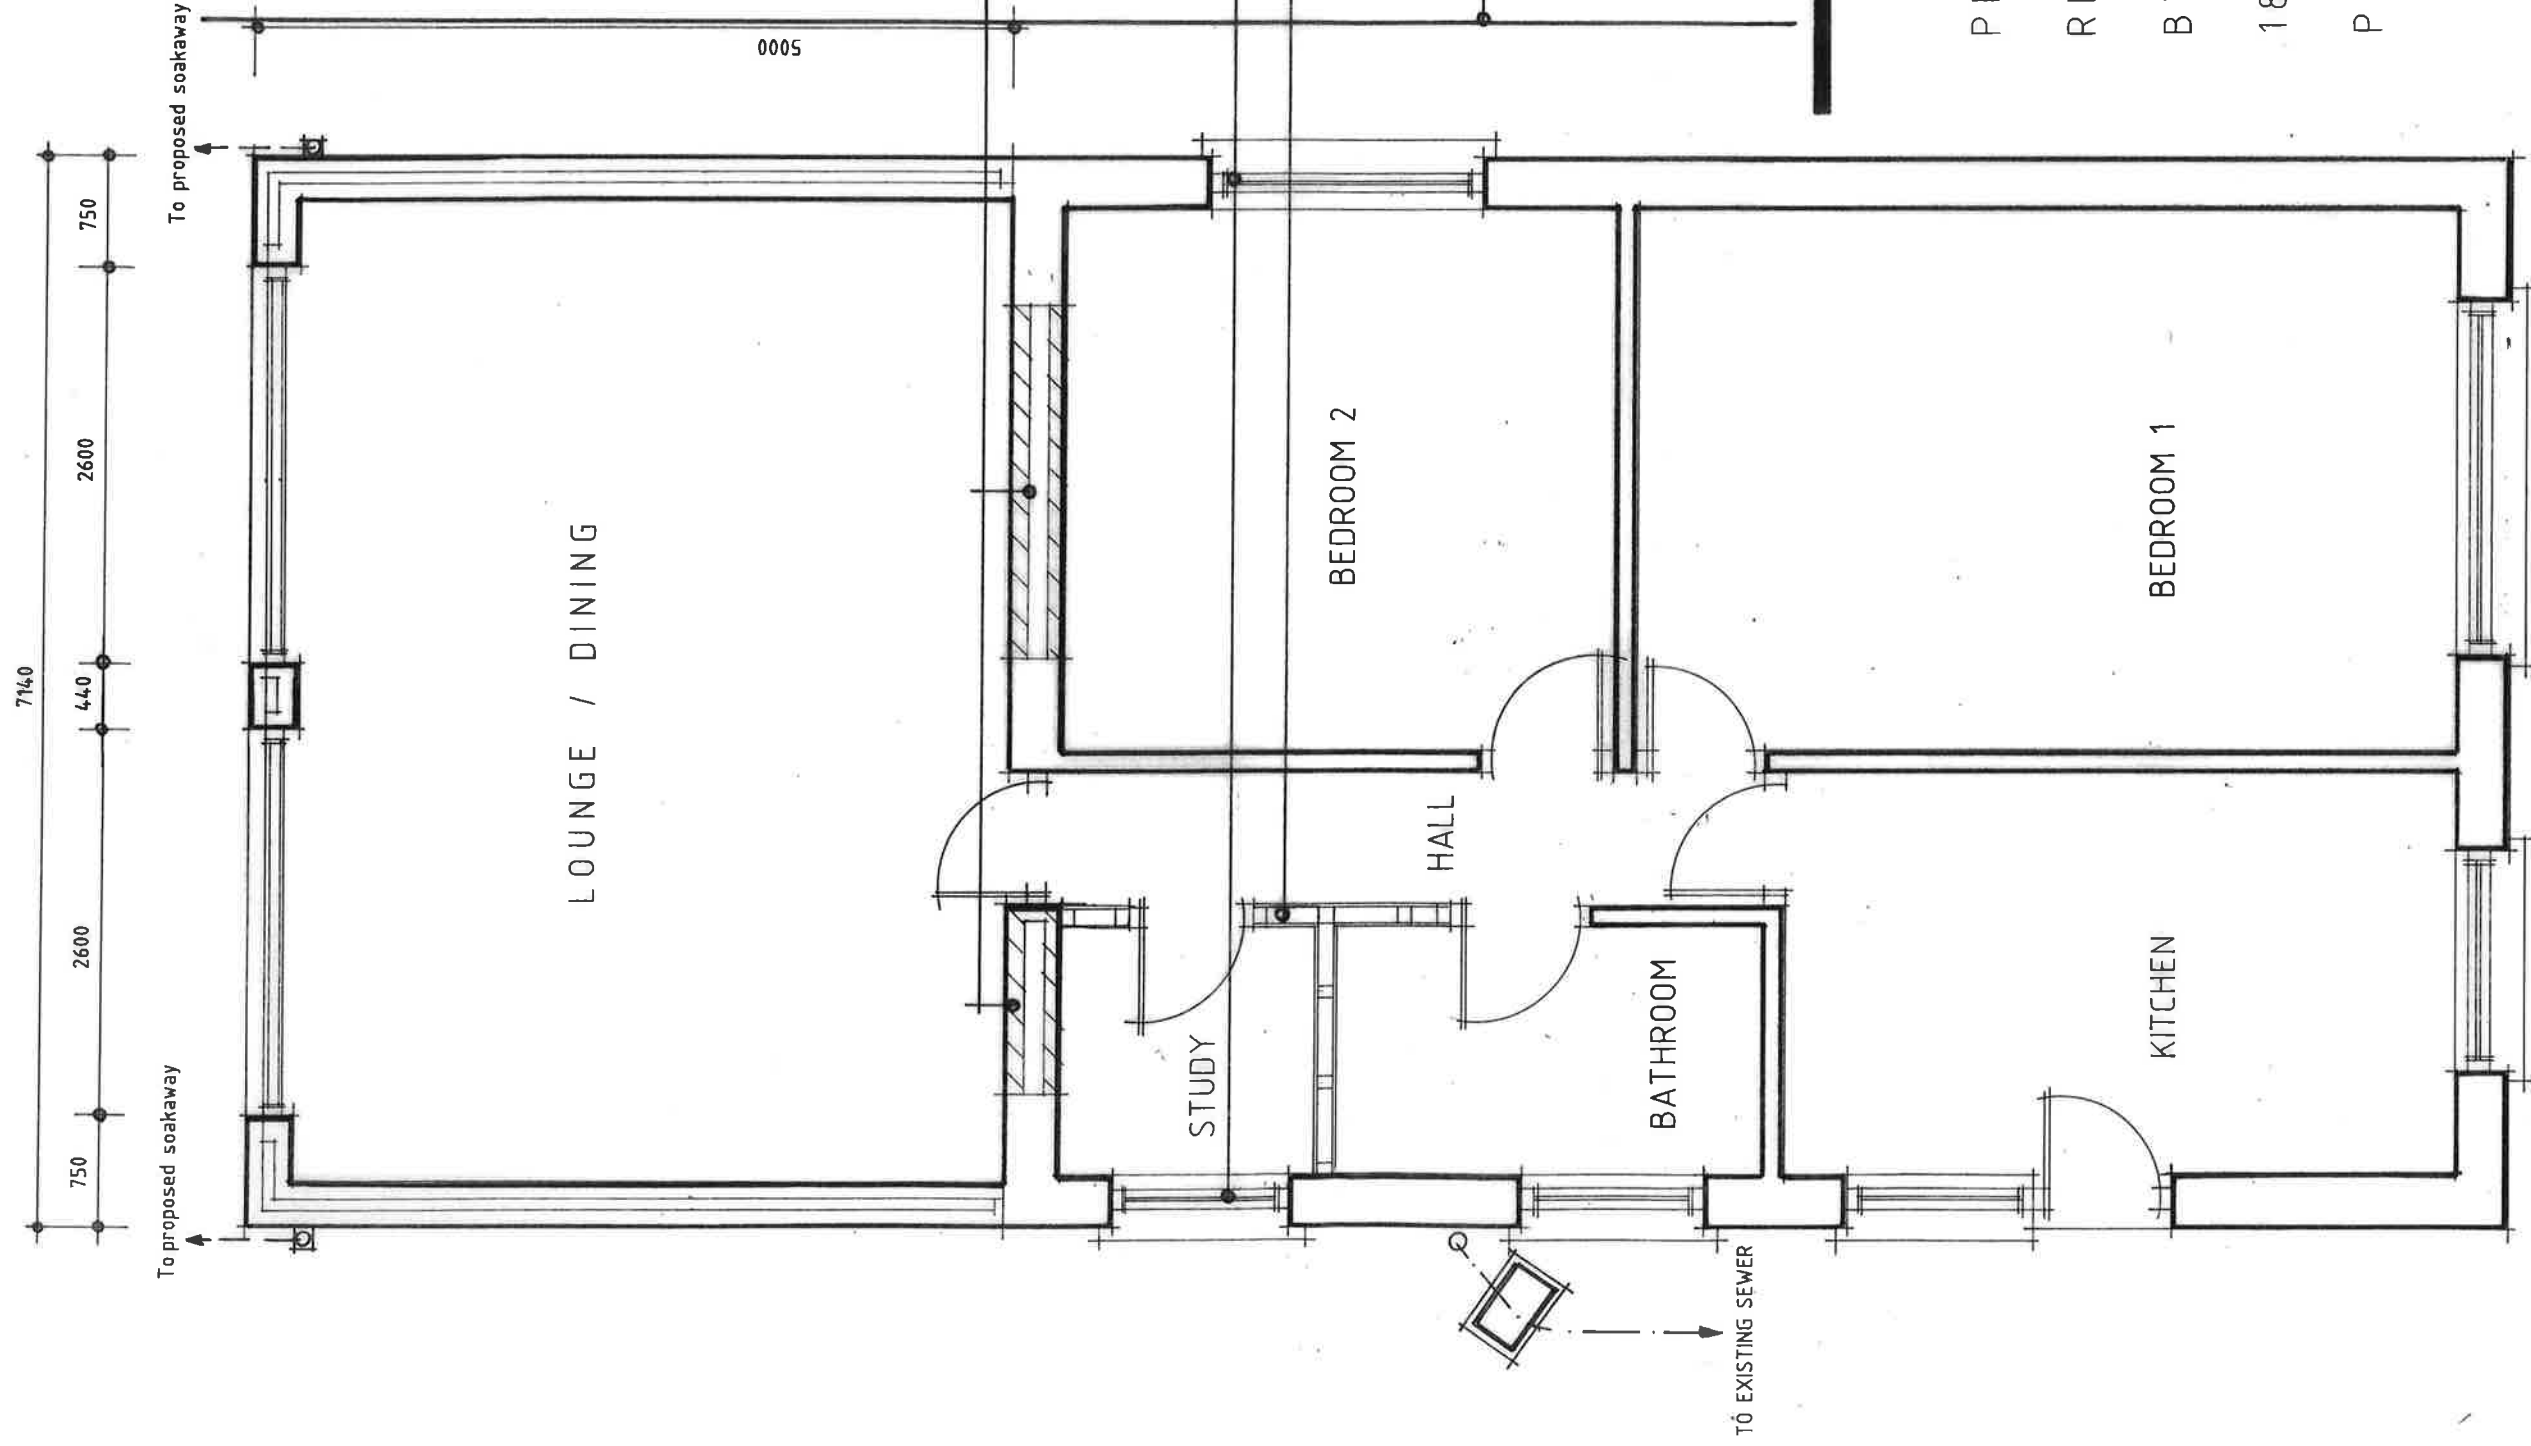

PROPOSED SINGLE STOREY
REAR EXTENSION TO
BUNGALOW AT
189 DELFFORDD, RHOS
PONTARDAWE, SWANSEA

DATE FEBRUARY 2020
DRAWING NO. 03

PROPOSED GROUND FLOOR PLAN SCALE 1:50