


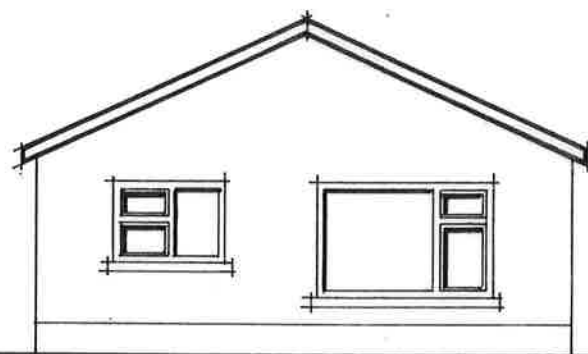


PROPOSED FRONT ELEVATION

New clay ridge tiles to match existing


New window opening to be fitted with existing window from bedroom 2

New cement render with colour to match existing

refix existing downpipe to discharge to new soakaway

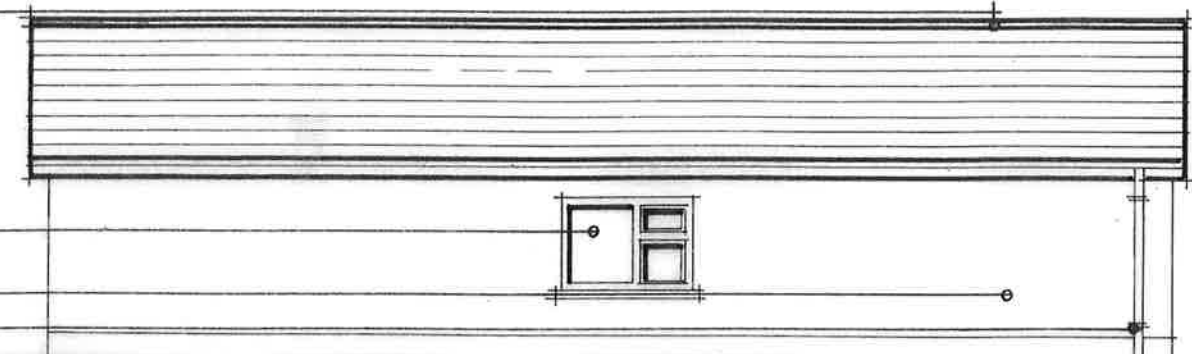

PROPOSED SIDE ELEVATION

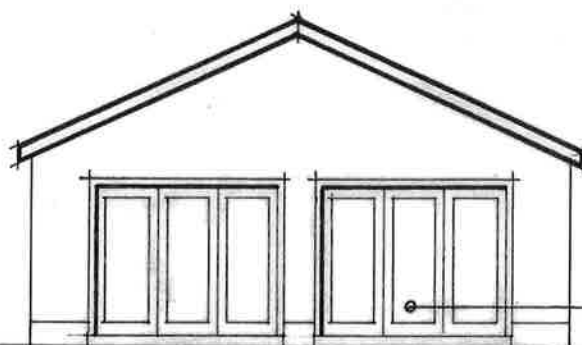


PROPOSED REAR ELEVATION

New roof to be finished with concrete tiles to match existing

New white pvcu fascia boards and guttering

New window opening in proposed study

New bi fold doors colour to match existing

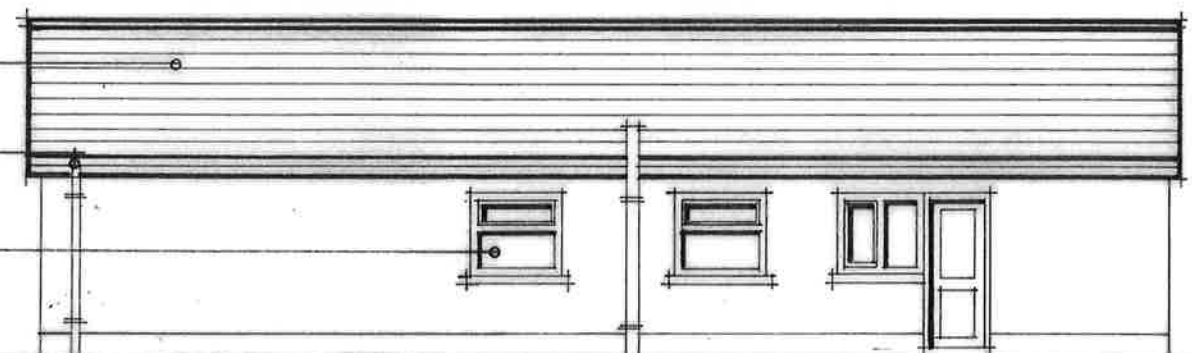

PROPOSED SIDE ELEVATION

PROPOSED SINGLE STOREY REAR EXTENSION AT
189 DELFFORDD, RHOS, PONTARDAWE, SWANSEA

SCALE 1:100

DATE FEBRUARY 2020

DRAWING NO. 04