



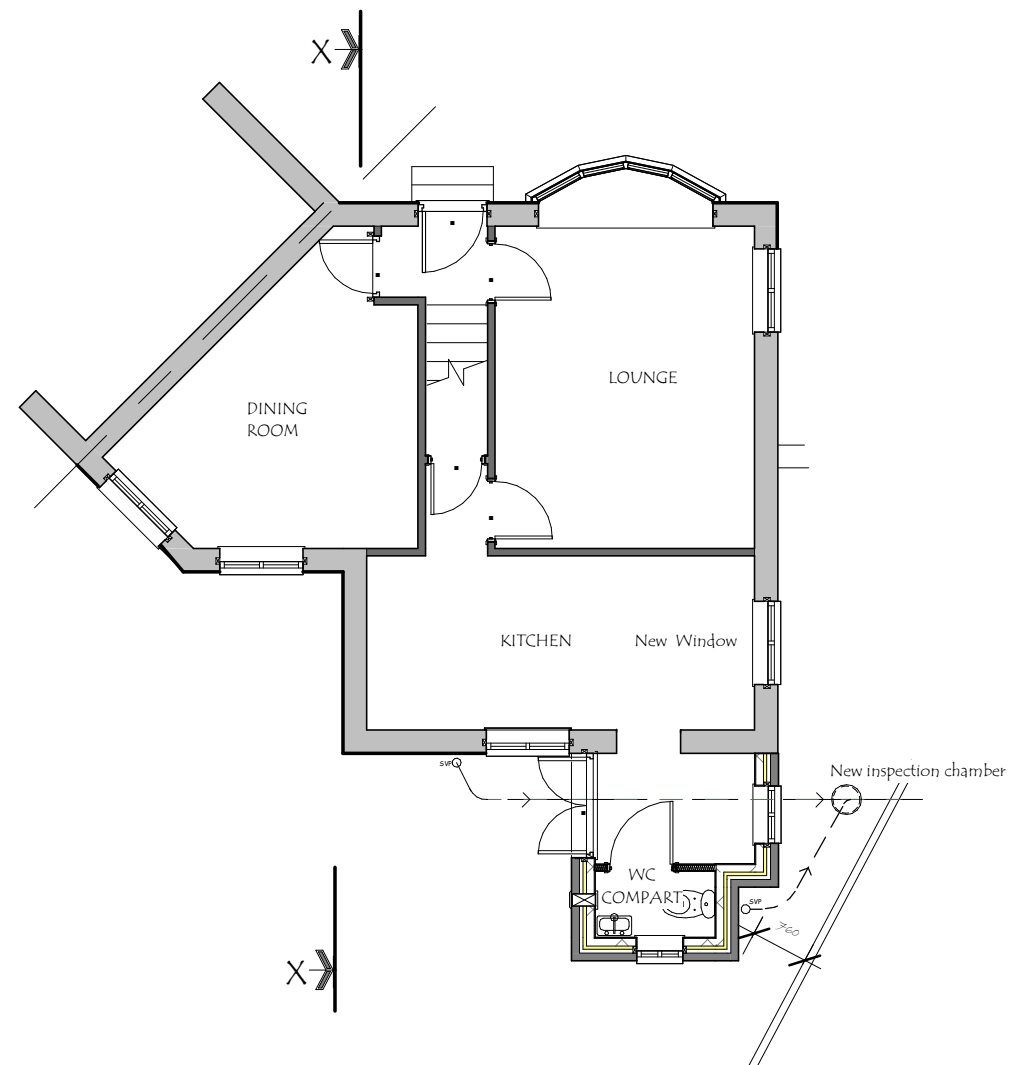

PROPOSED GROUND FLOOR PLAN

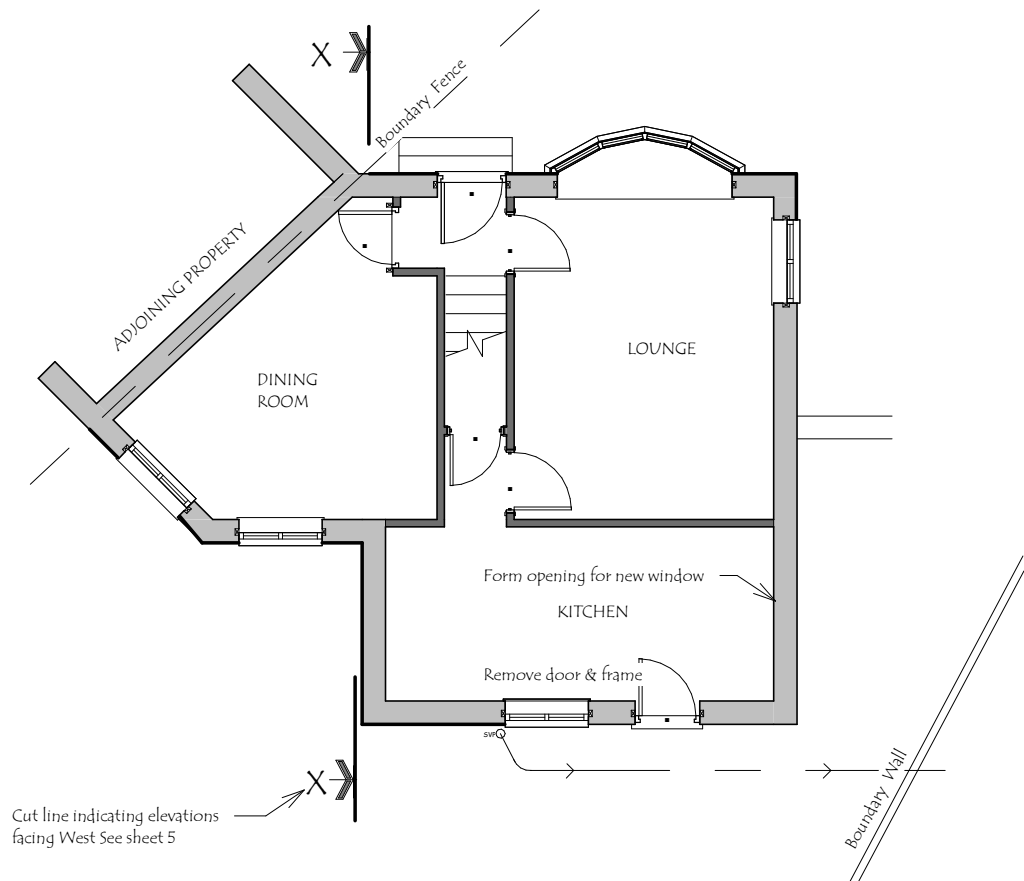

EXISTING GROUND FLOOR PLAN

SINGLE STOREY REAR EXTENSION
at 48 THE GREENWAY, LLANDARCY, NEATH.

FLOOR PLANS

Date 10.02.20
Scale 1:100
Drawn DG

Dwg No
1915 3/5

REV