




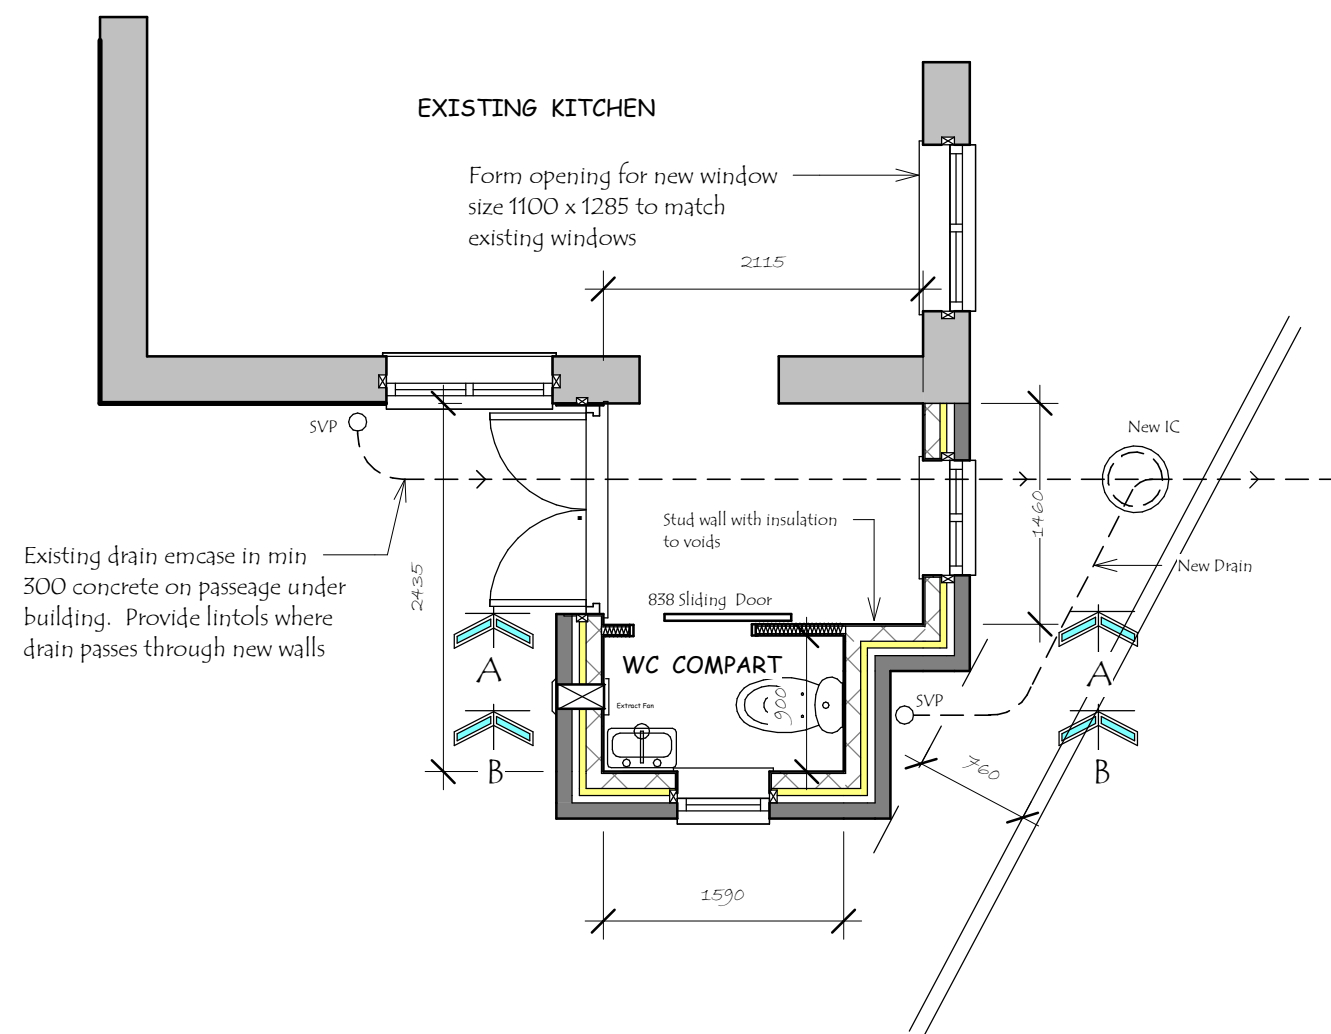

PROPOSED EXTENSION FLOOR PLAN

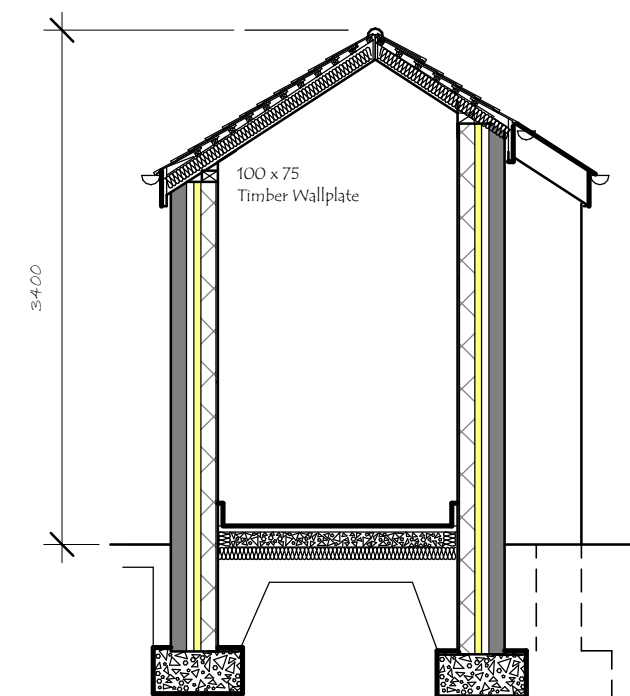

SECTION B - B

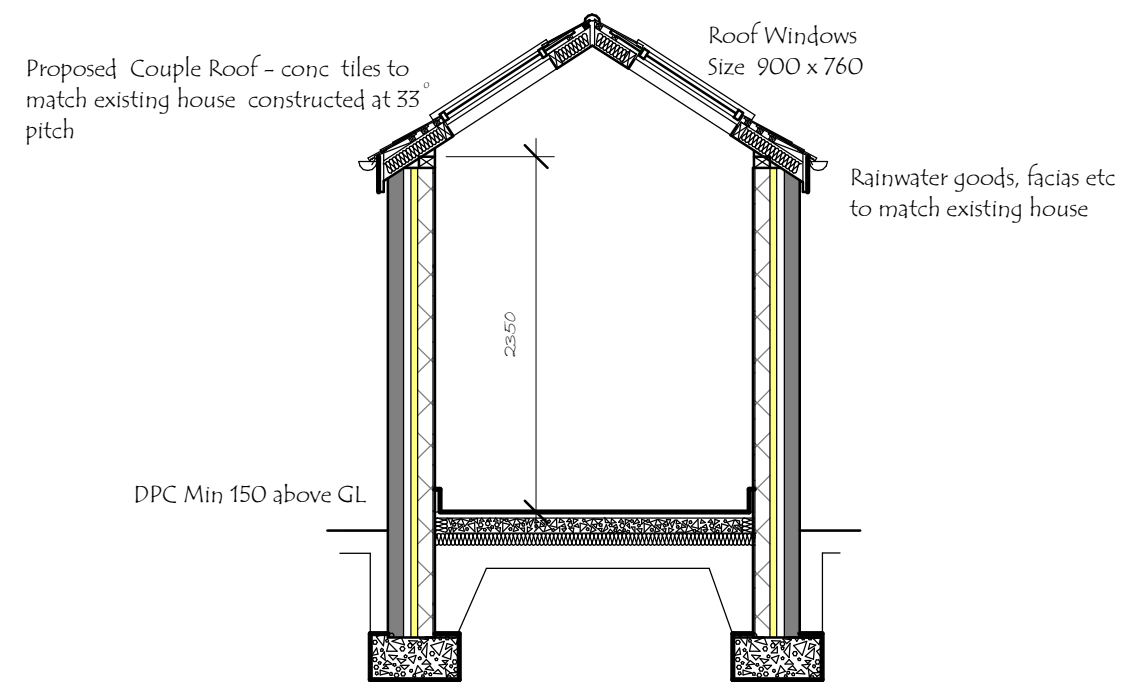

SECTION A - A

**SINGLE STOREY REAR EXTENSION at
48 THE GREENWAY, LLANDARCY, NEATH.**

FLOORPLAN / SECTIONS

Date 26.01.20
Scale 1:50
Drawn DG

Dwg No
1915 Sheet 4/5

REV