




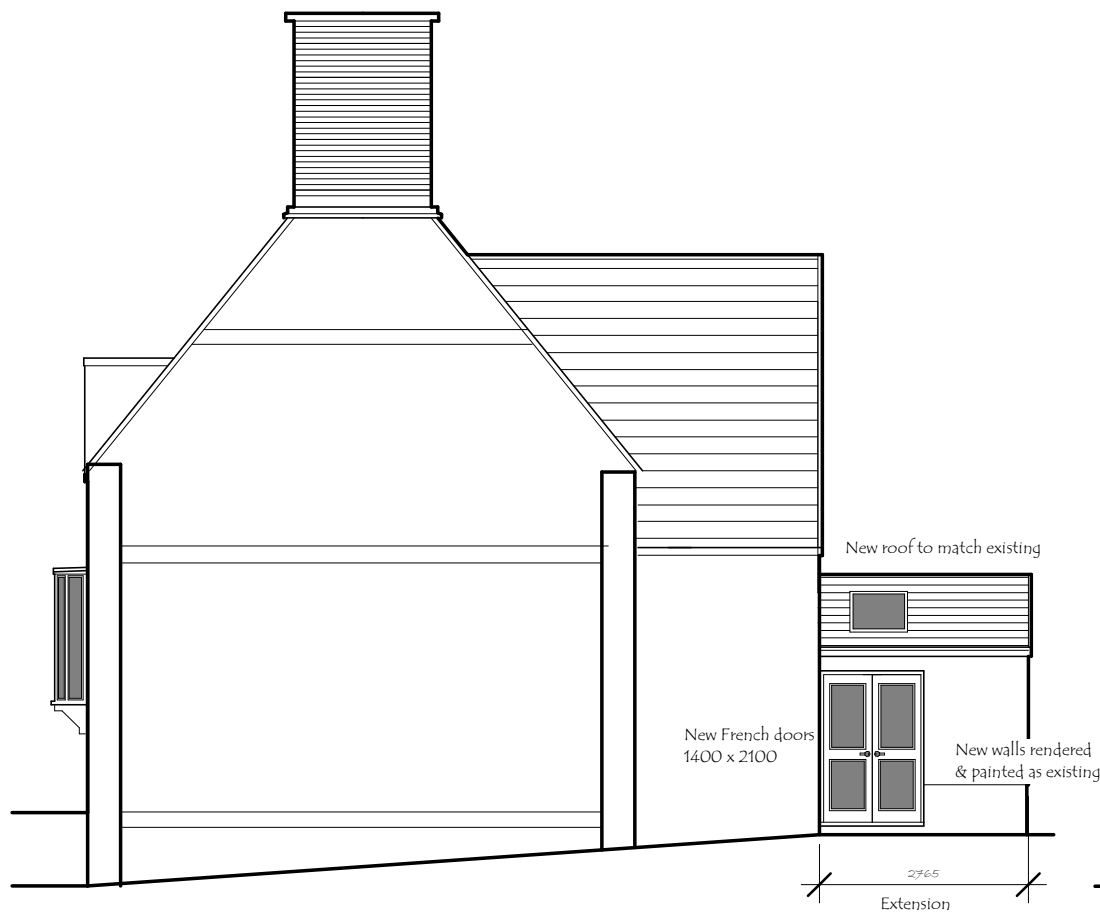

PROPOSED ELEVATION on PLANE X-X
Facing South West

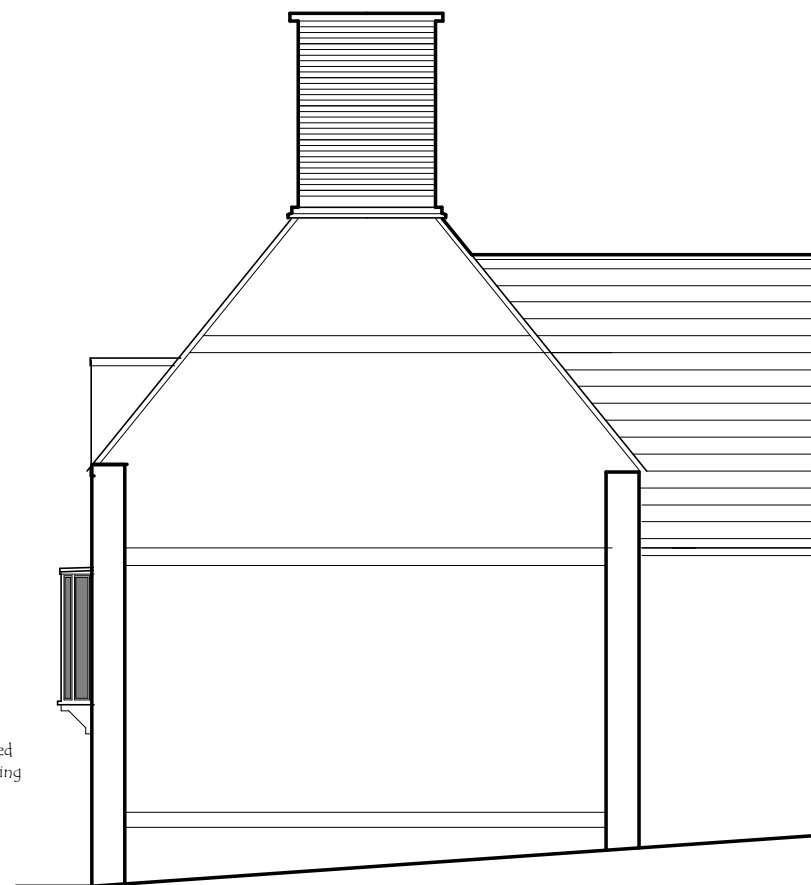

EXISTING ELEVATION on PLANE X-X
South West

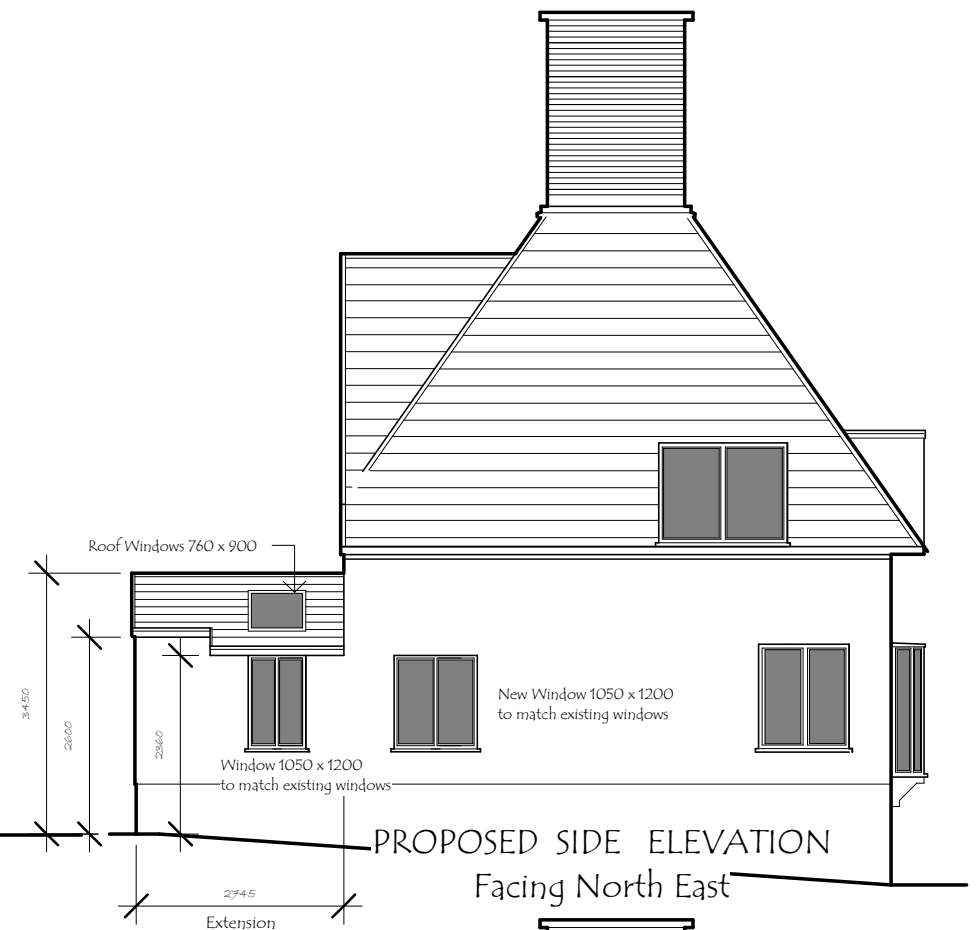


PROPOSED SIDE ELEVATION
Facing North East



PROPOSED REAR ELEVATION
Facing South East



EXISTING REAR ELEVATION
Facing South East

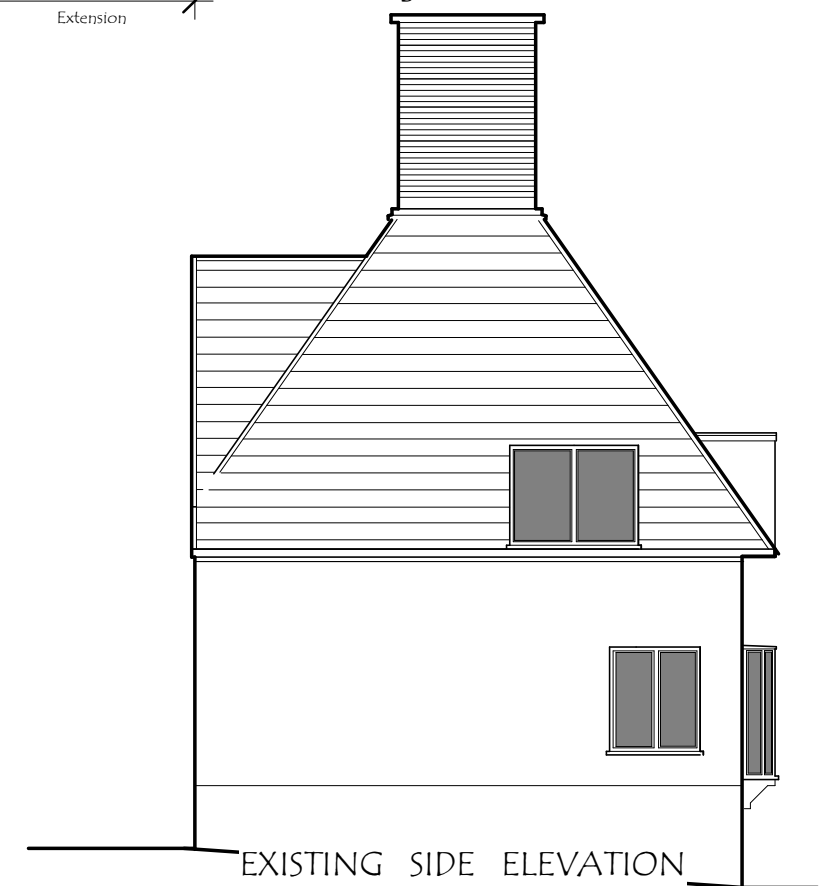

EXISTING SIDE ELEVATION
Facing North East

SINGLE STOREY REAR EXTENSION at 48 THE GREENWAY, LLANDARCY, NEATH.

ELEVATIONS

Date 10.02.20
Scale 1:100
Drawn DG

Dwg No
1915 5/5

REV