



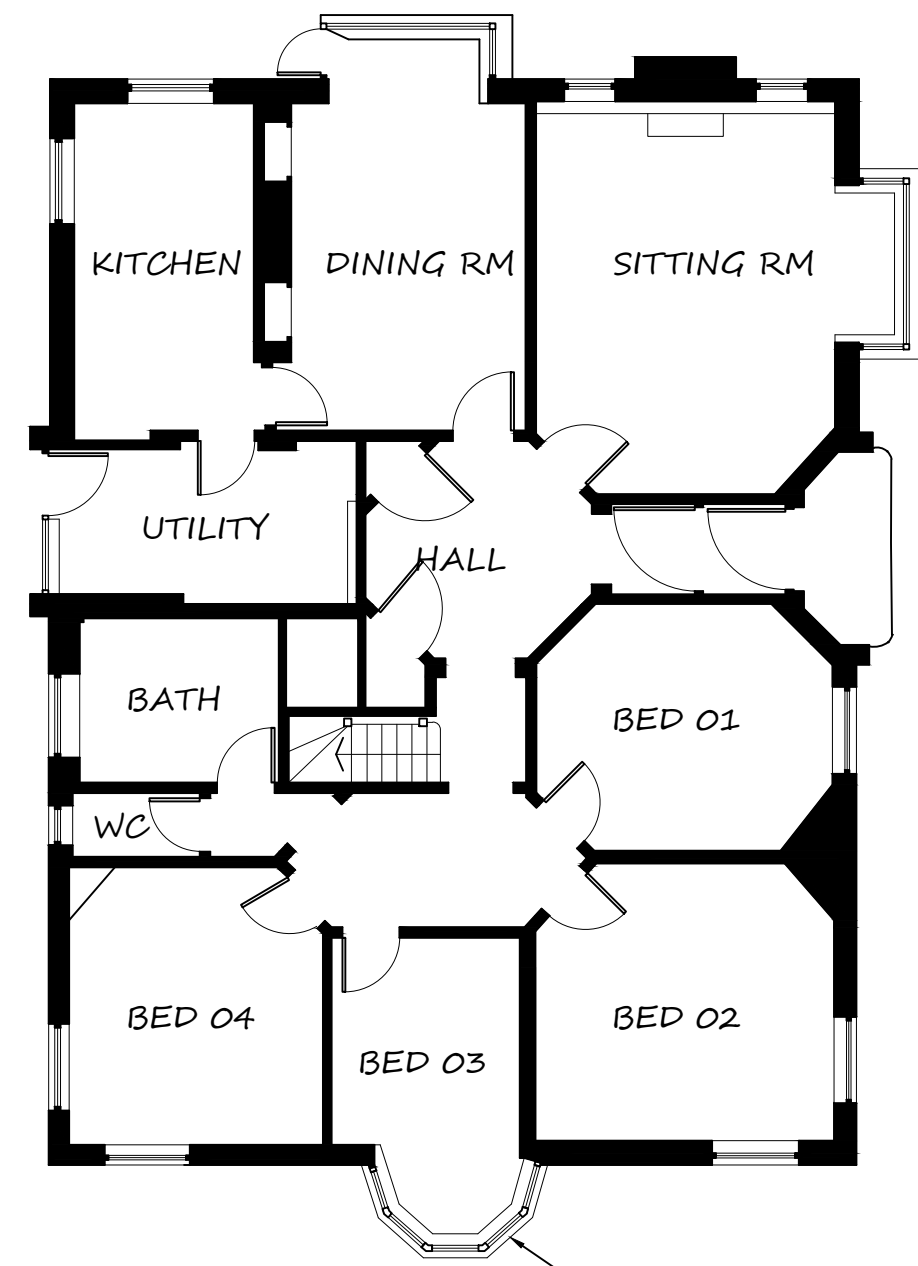

GROUND FLOOR PLAN  
AS EXISTING


SCALE 1:100 @ A1

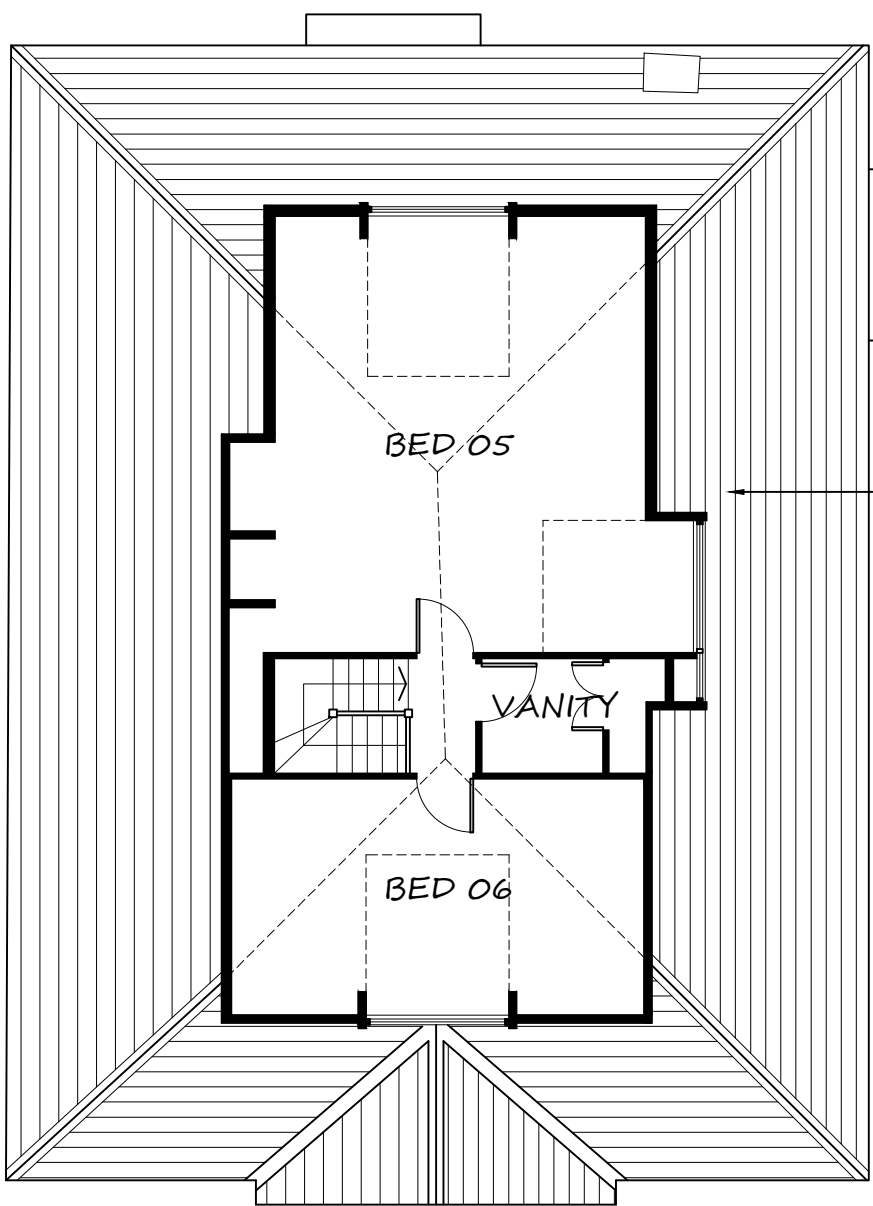


FIRST FLOOR PLAN  
AS EXISTING

SCALE 1:100 @ A1

EXISTING ROOF TO BE REMOVED  
AND NEW FIRST FLOOR EXTENSION  
CONSTRUCTED.

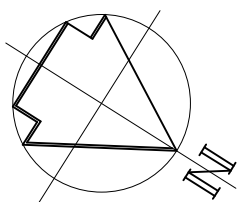


BAY WINDOW REMOVED.

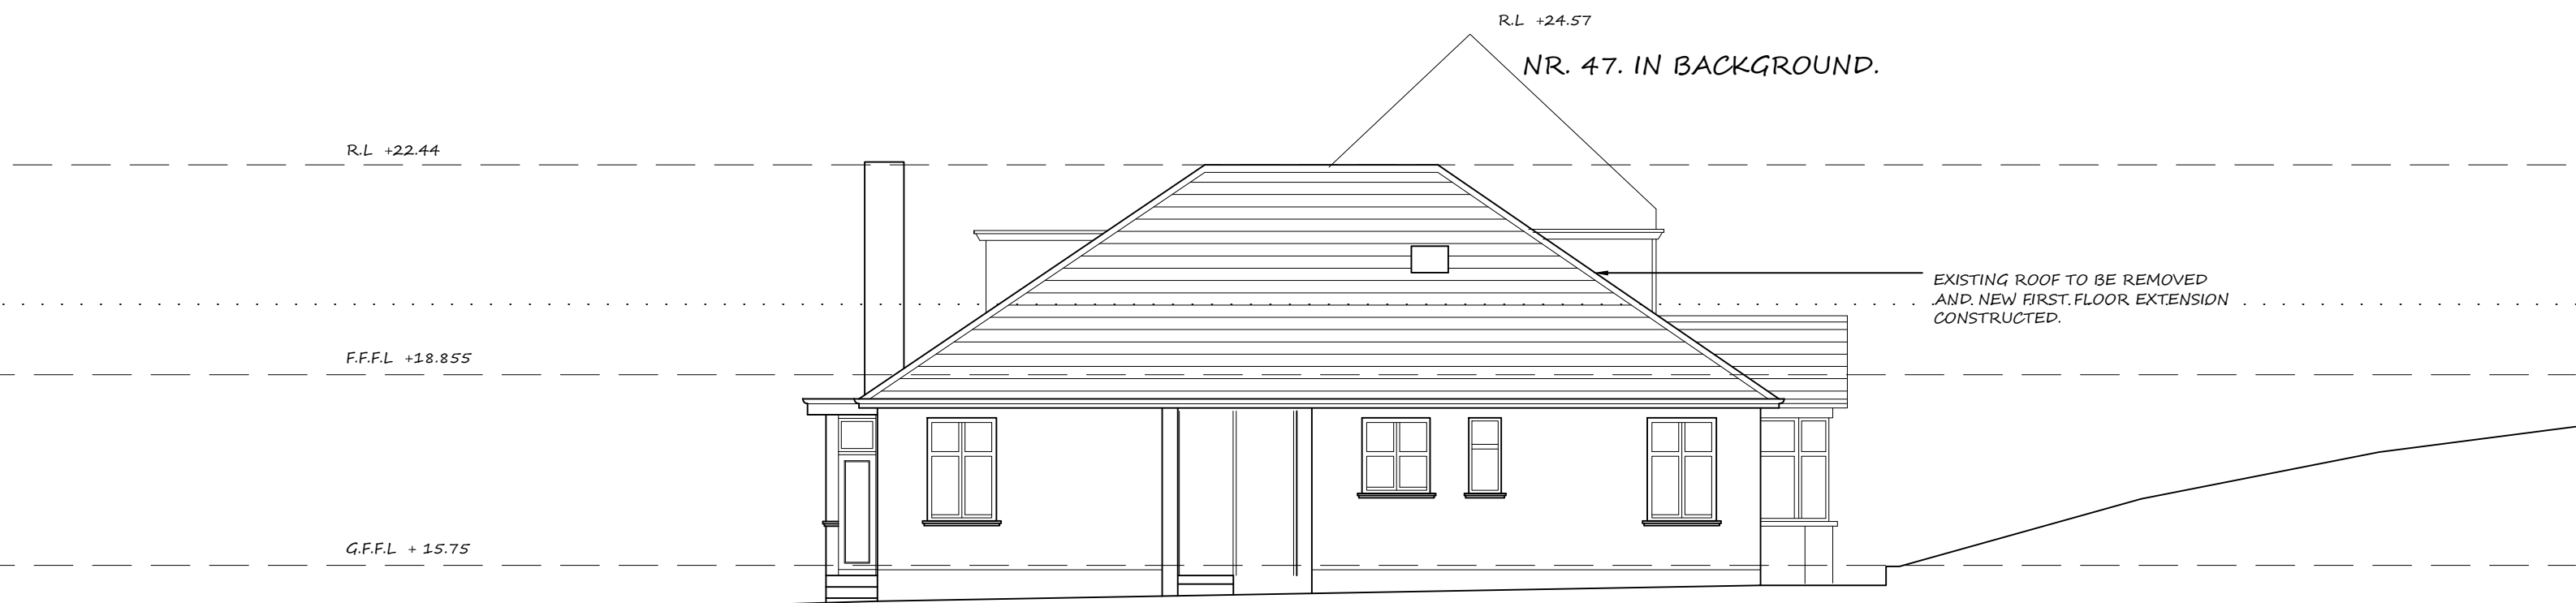


SOUTH EAST ELEVATION  
AS EXISTING

SCALE 1:100 @ A1

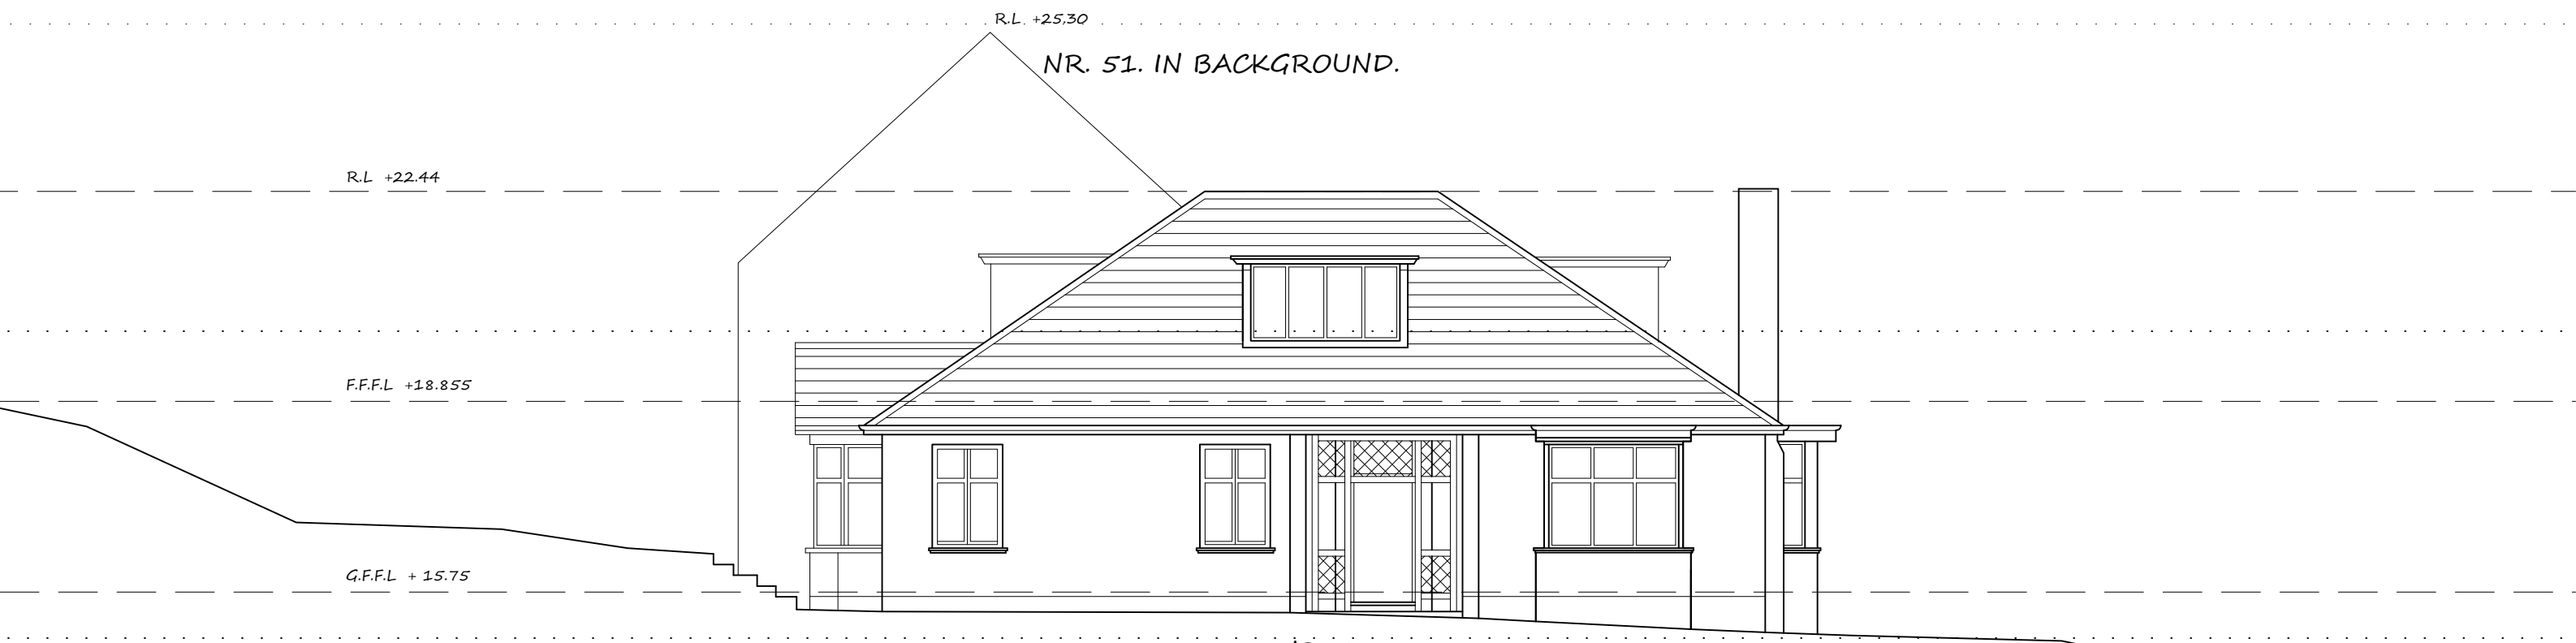


NORTH WEST ELEVATION  
AS EXISTING

SCALE 1:100 @ A1

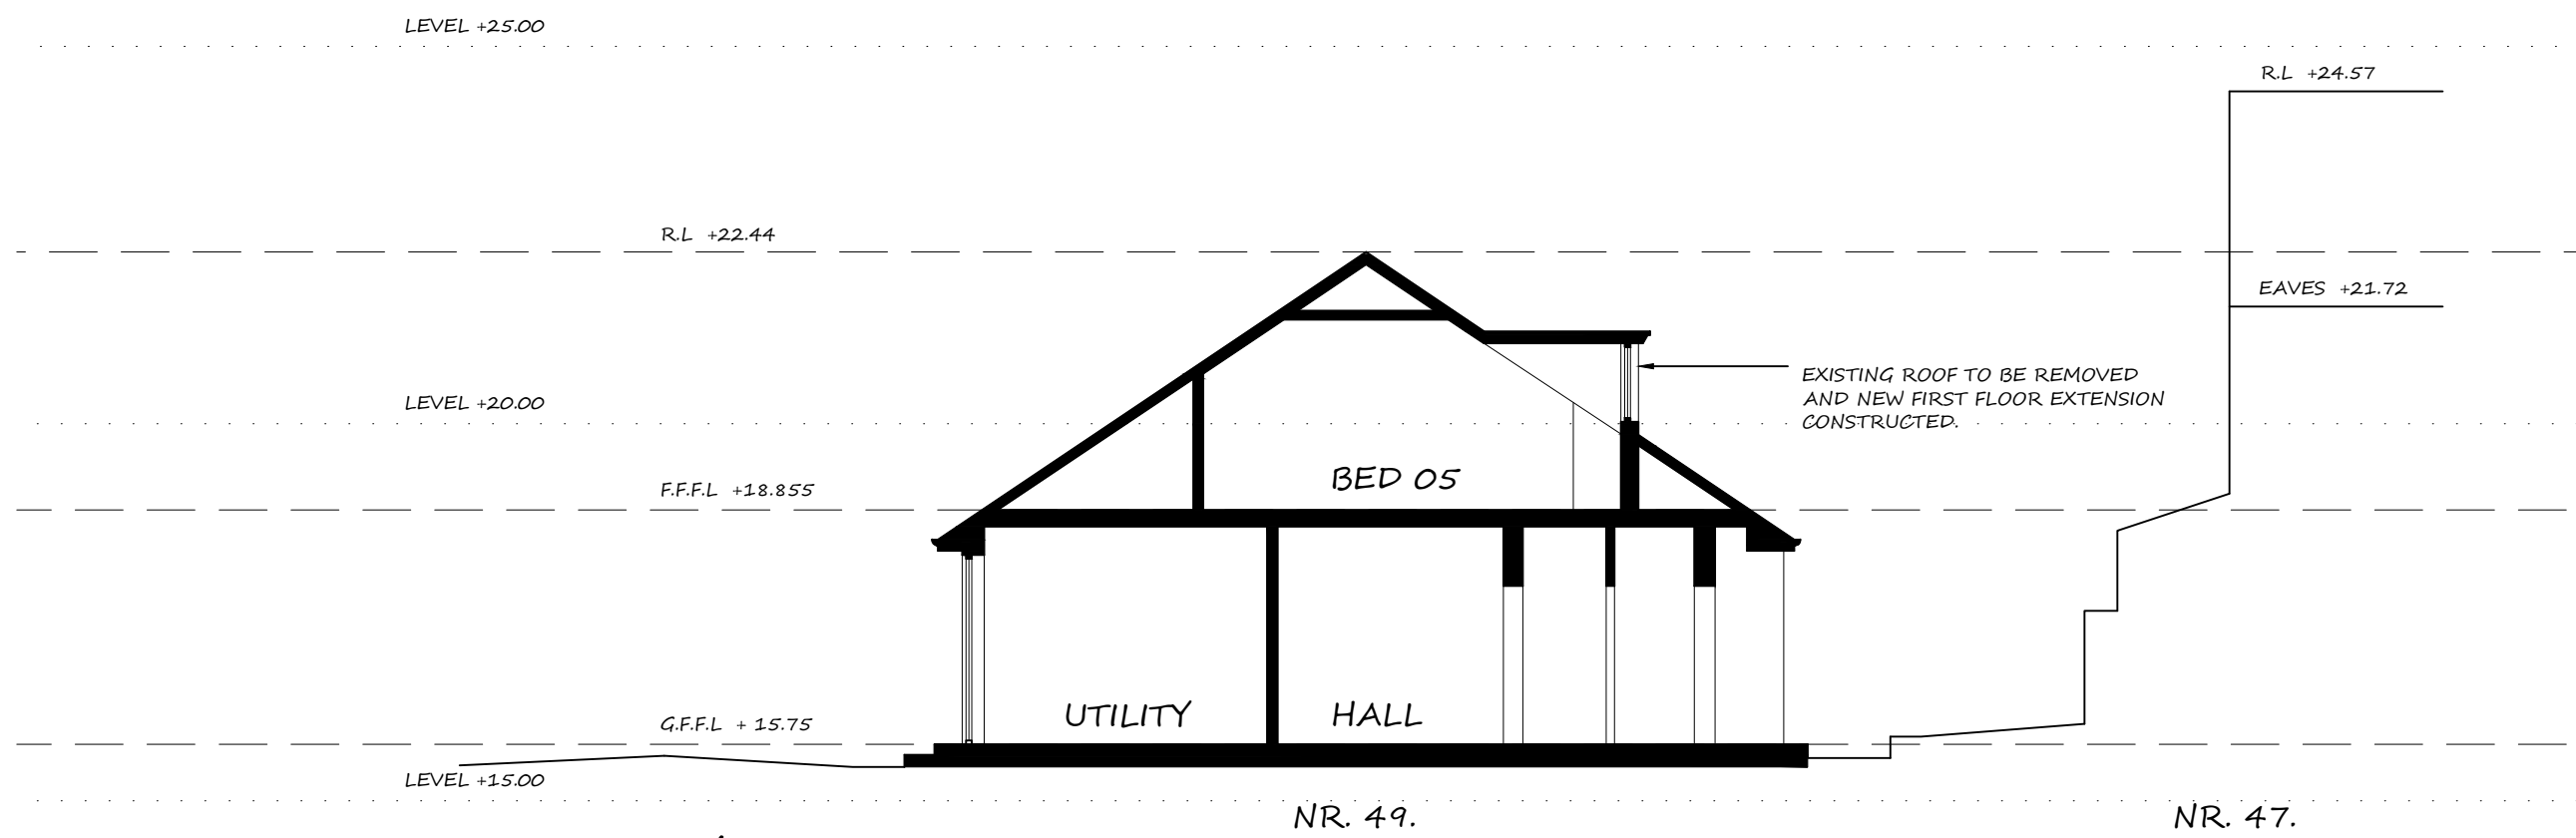


TYPICAL SECTION  
AS EXISTING

SCALE 1:100 @ A1

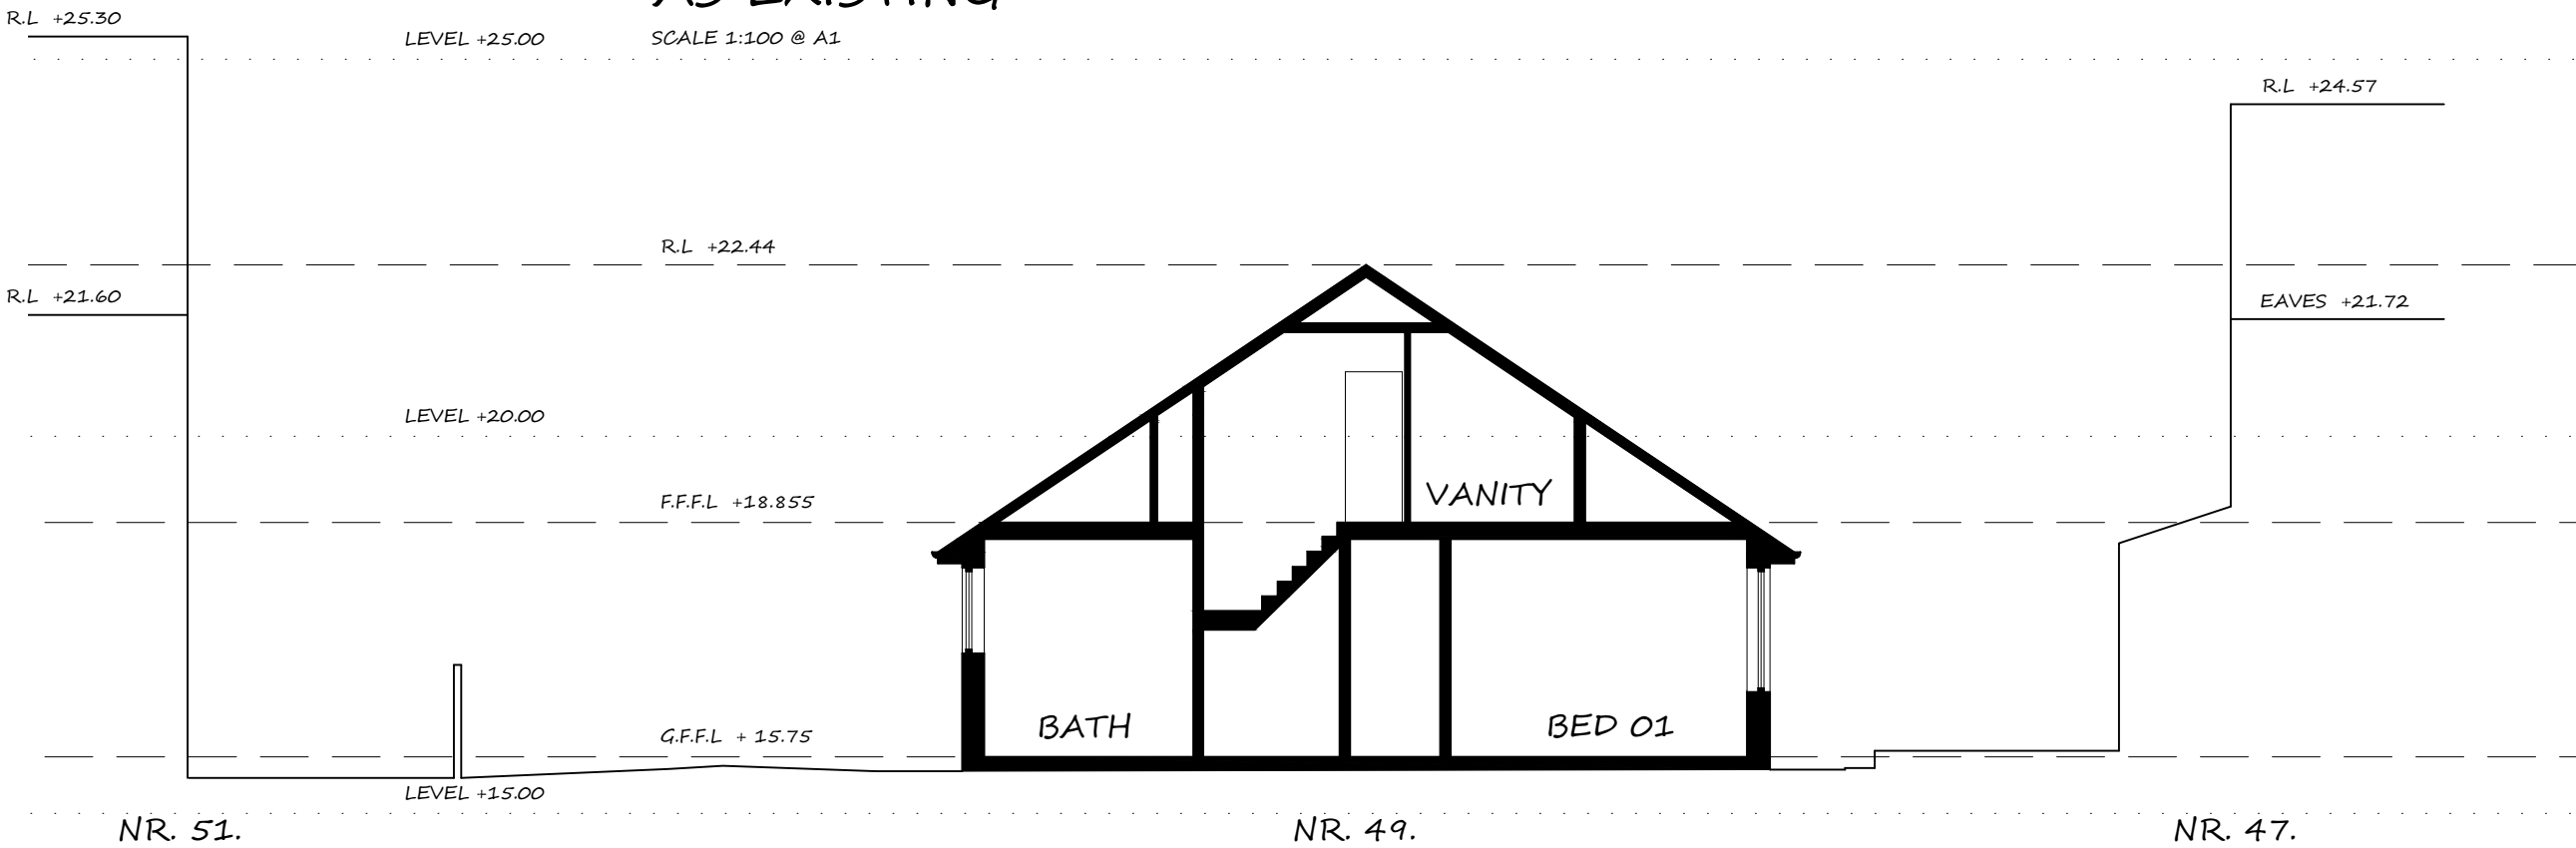


TYPICAL SECTION  
AS EXISTING

SCALE 1:100 @ A1

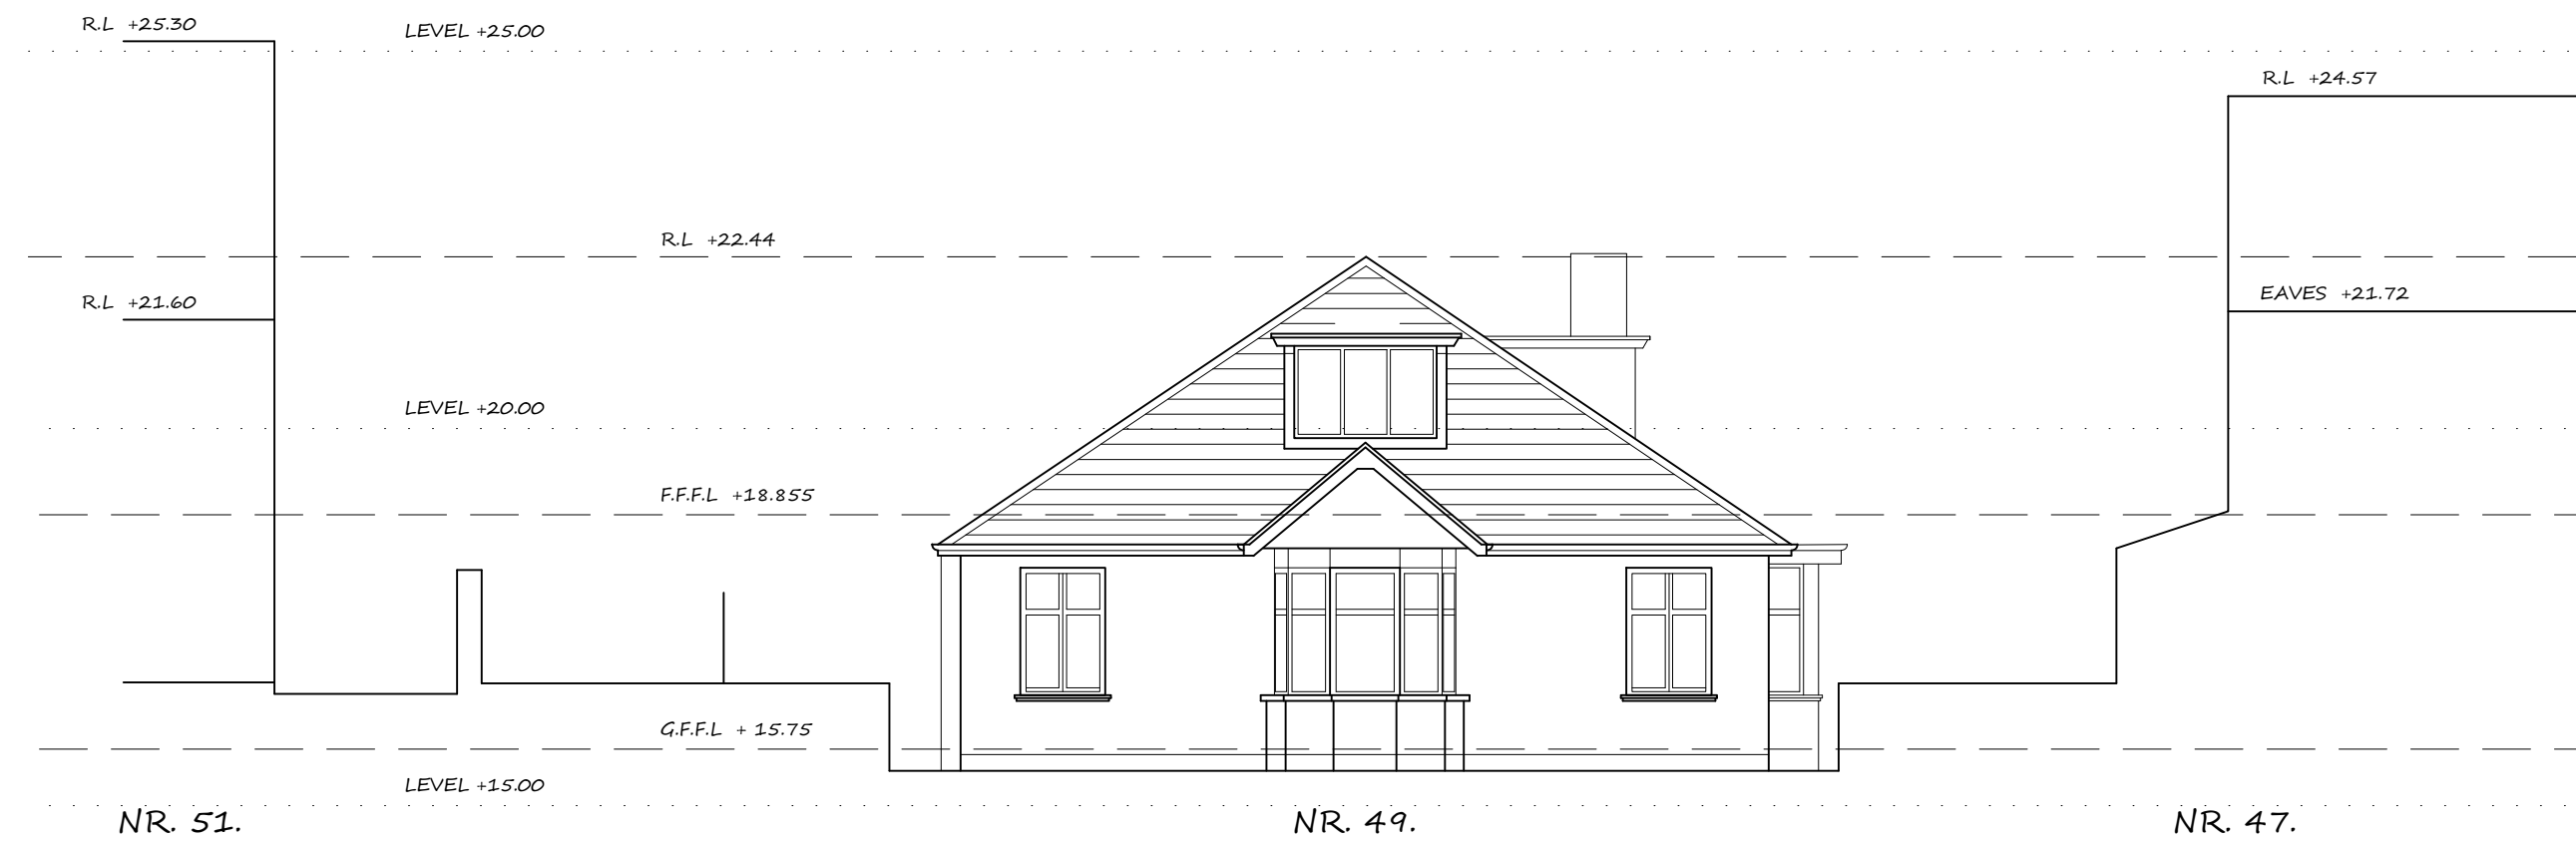

NORTH WEST ELEVATION  
AS EXISTING

SCALE 1:100 @ A1

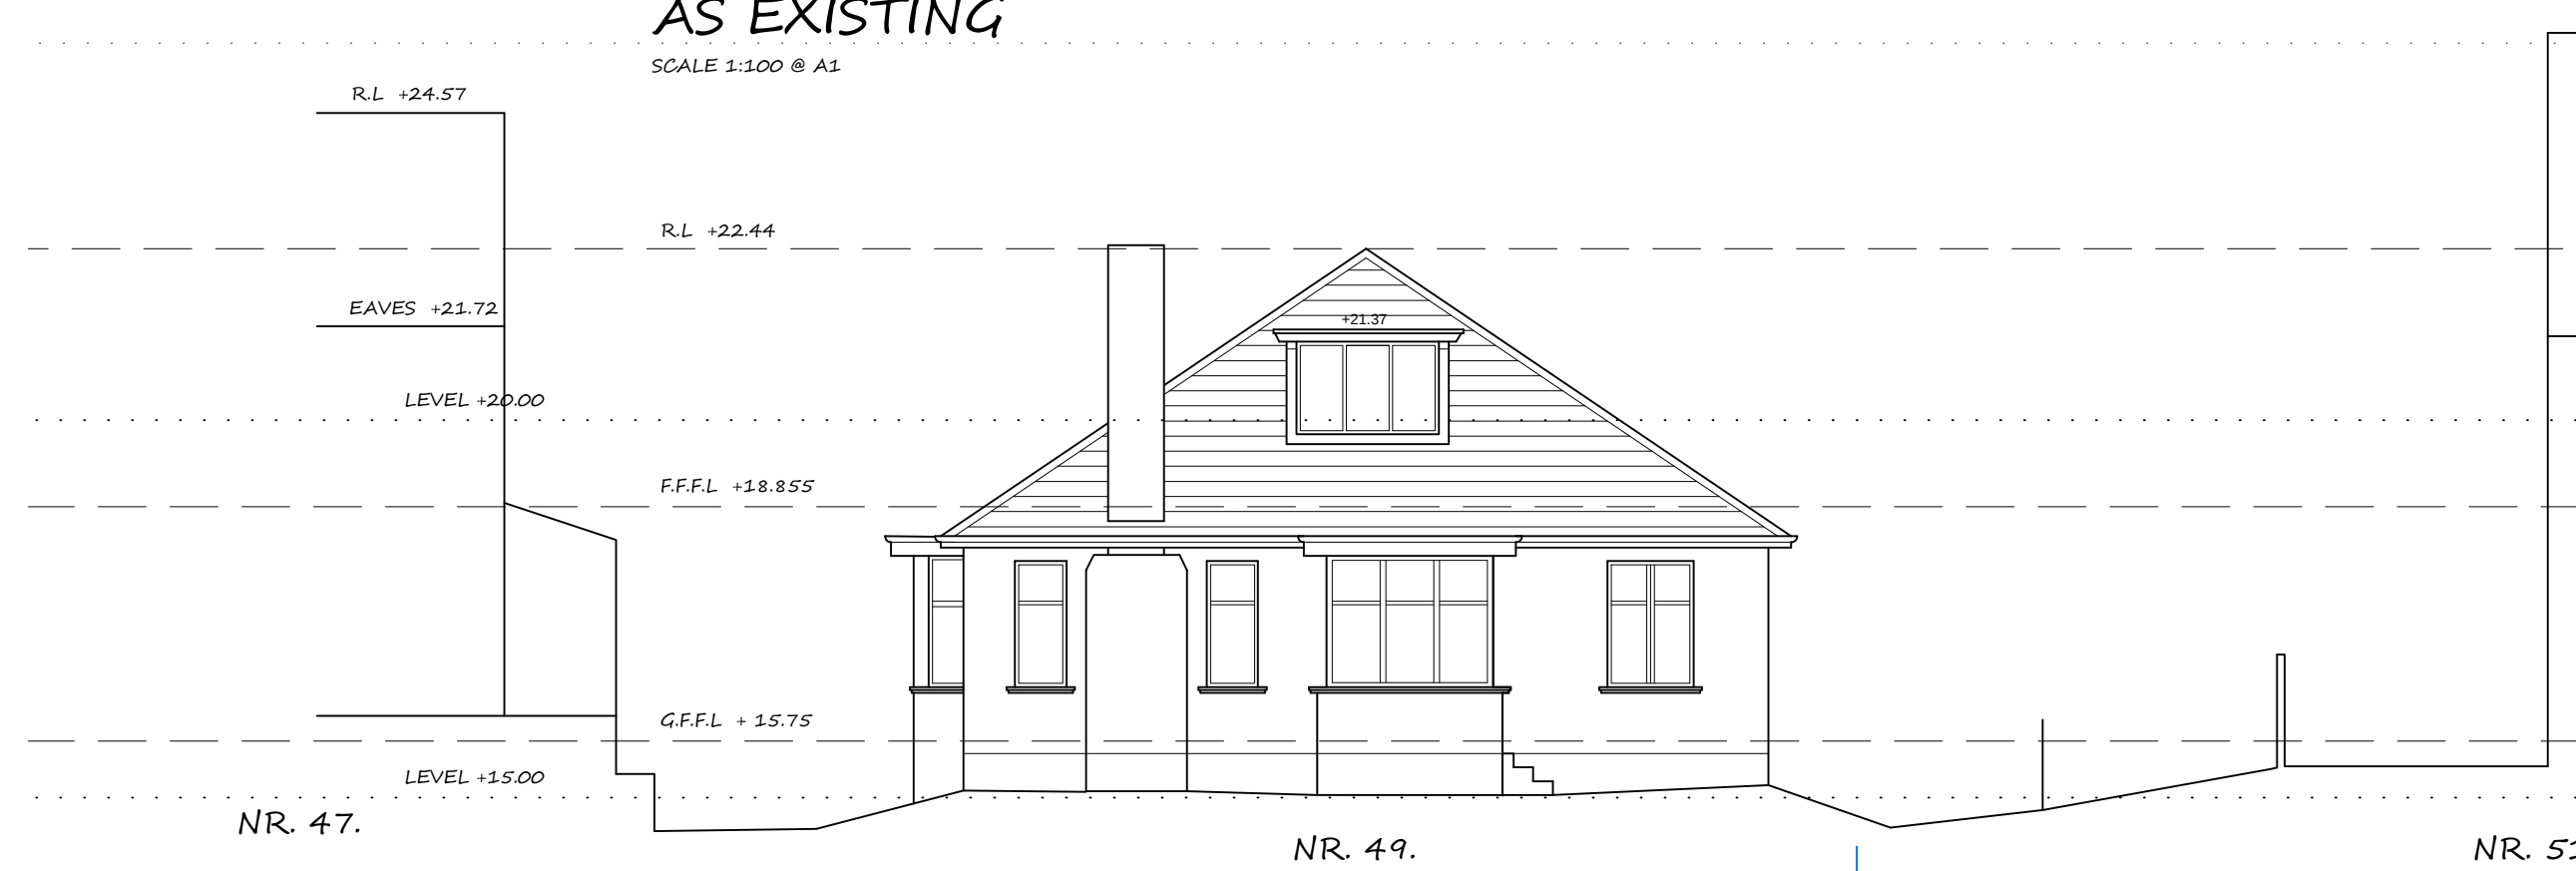

SOUTH WEST ELEVATION  
AS EXISTING

SCALE 1:100 @ A1

CONVERSION OF EXISTING  
BUNGALOW & PROPOSED NEW  
GARAGE , 49 DINAS BAGLAN  
ROAD PORT TALBOT,  
SA12 8DT  
EXISTING PLAN SECTIONS AND  
ELEVATIONS