




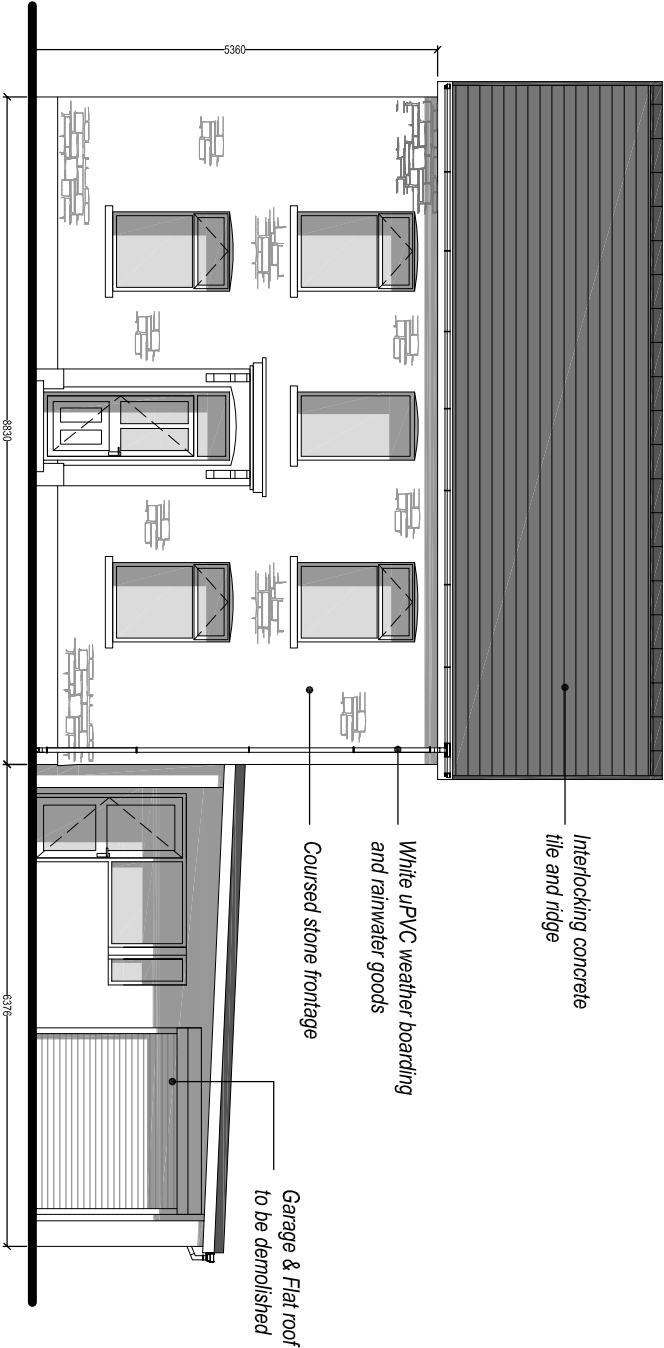


EXISTING FRONT ELEVATION
Scale 1:100

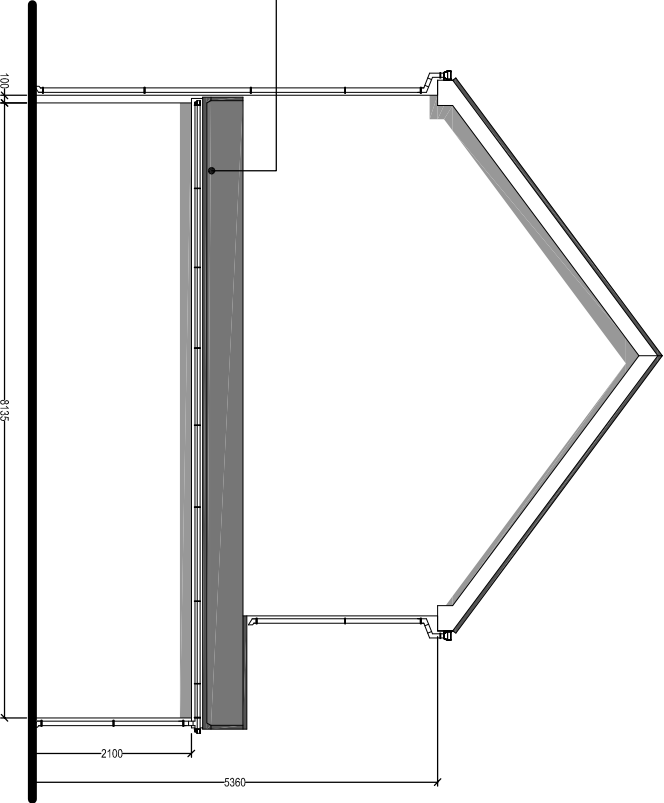

EXISTING SIDE ELEVATION
Scale 1:100

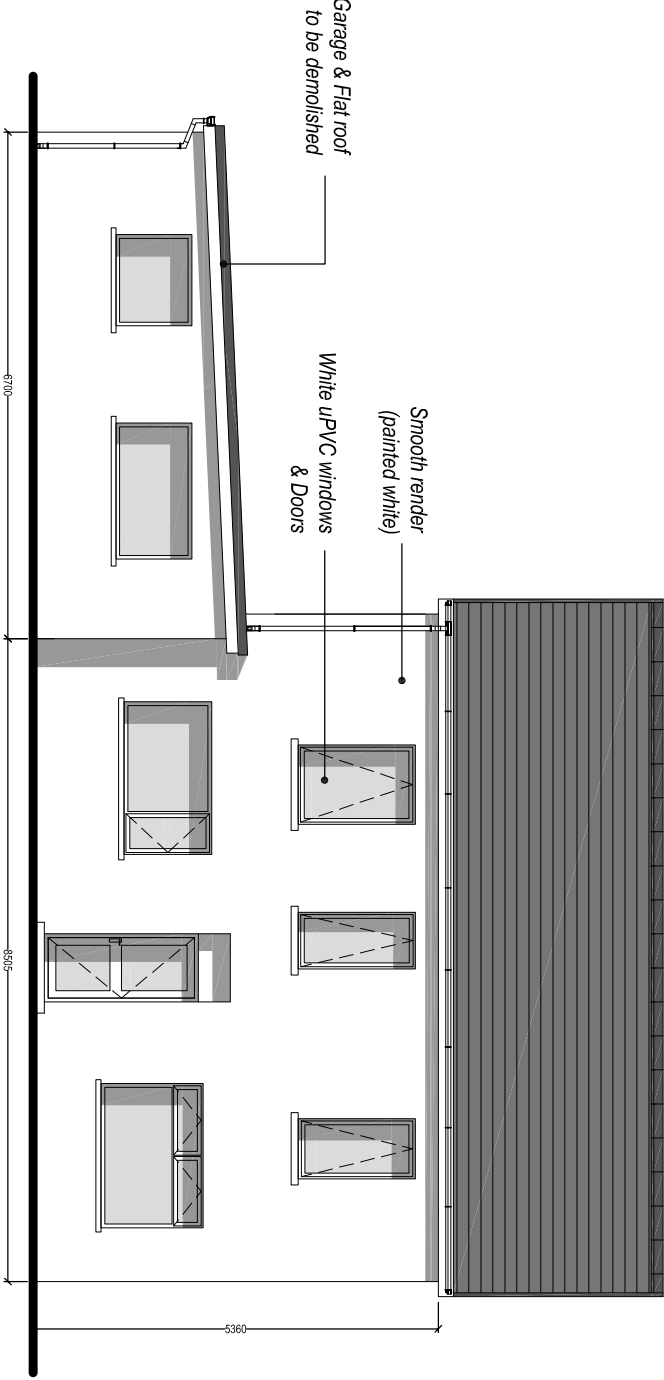

EXISTING REAR ELEVATION
Scale 1:100

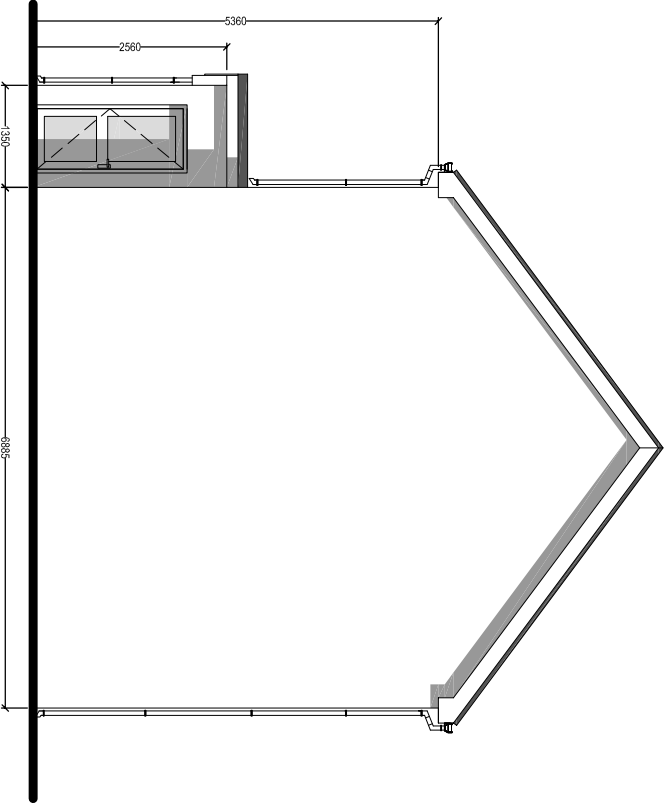

EXISTING SIDE ELEVATION
Scale 1:100

Client:

Mr. J. Davies

Project Title:

**PROPOSED DOUBLE STOREY
SIDE EXTENSION & SINGLE STOREY
REAR EXTENSION
(inc. internal reconfiguration)**

5 Zoar Road
Ysbyferra
NPT23BC

General Notes:
1. Do not scale from this drawing. Take figures from notes only.
2. Dimensions are in millimetres unless otherwise stated.

Drawing Issue:

PLANNING

Drawing Title:

EXISTING ELEVATIONS

Drawing No: 003

Revision:

Date: 16-01-2020

Revised:

Scale(s): 1:100

Paper Size: A3



Cwm Planning & Design Ltd.
(architectural and Draughting Services)