



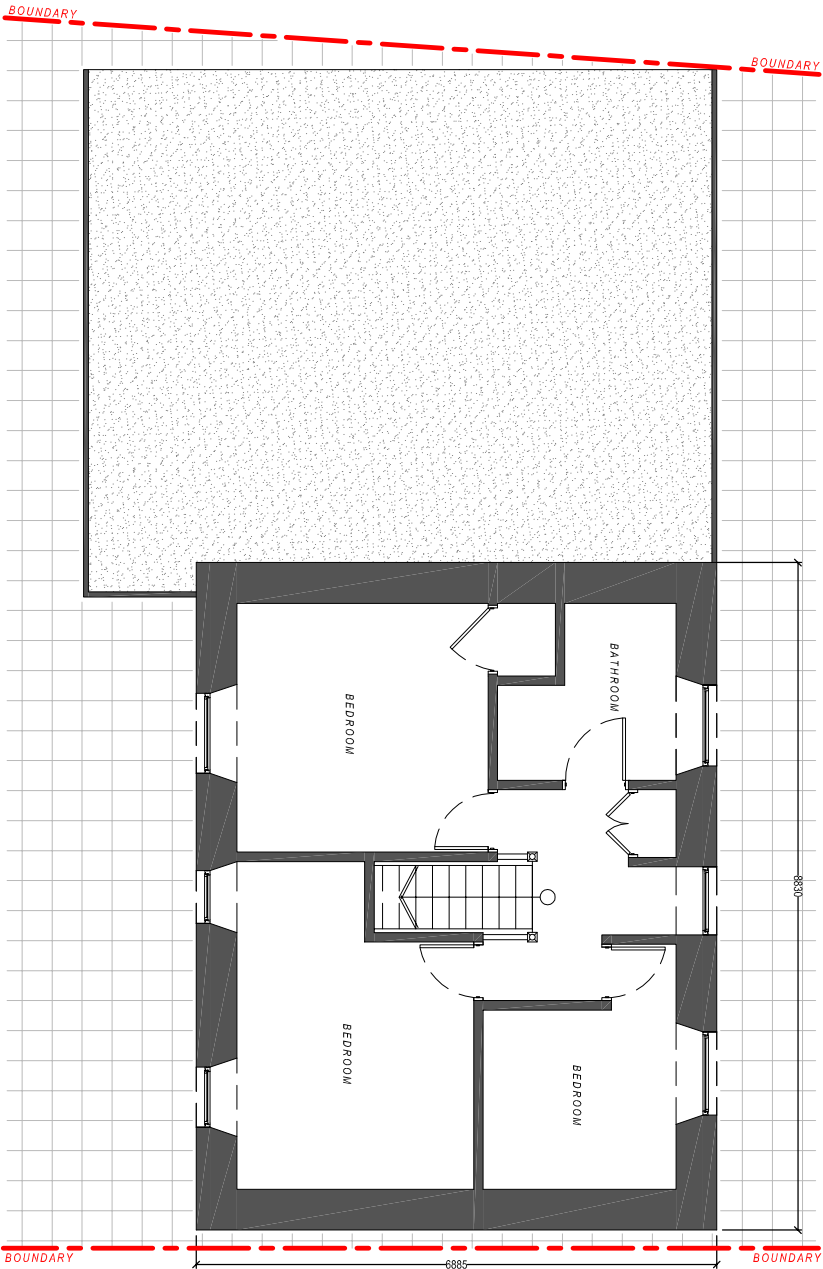

EXISTING FIRST FLOOR PLAN
Scale 1:100

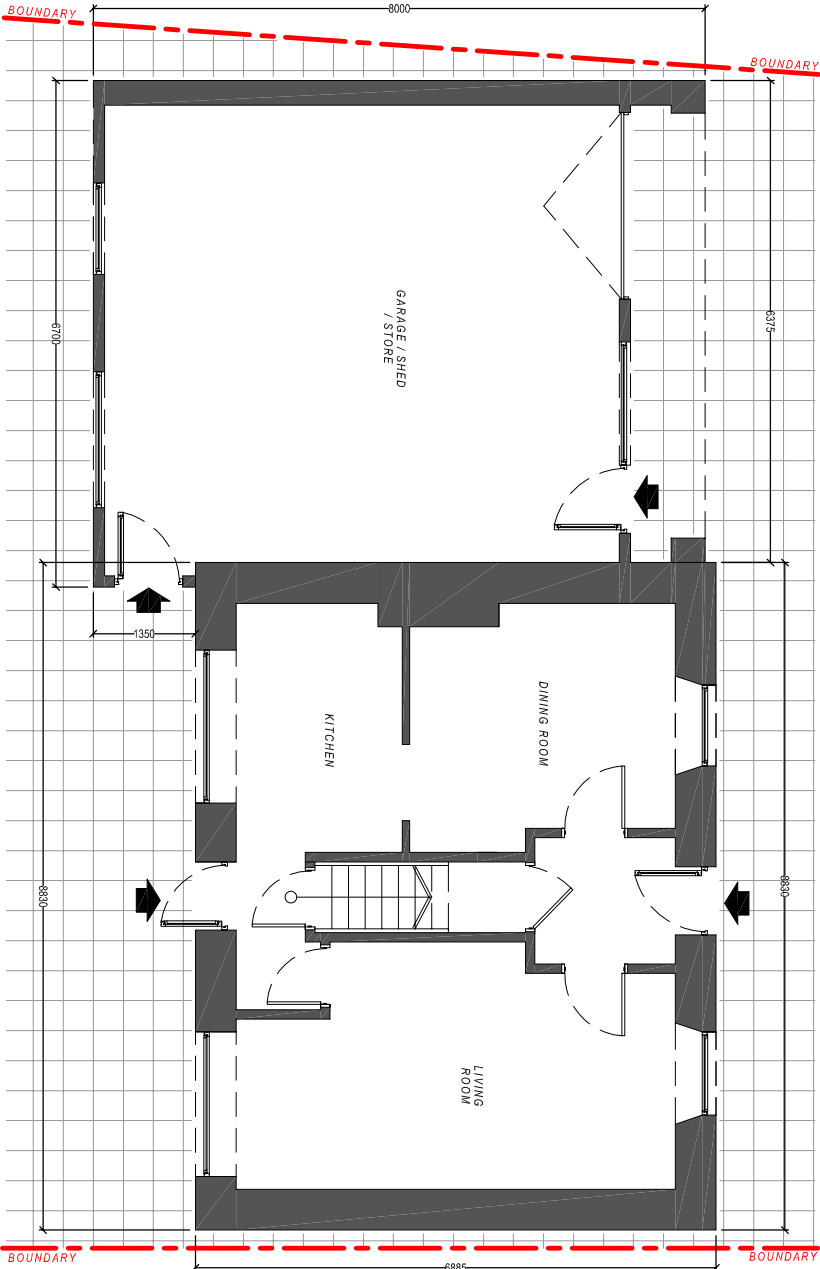

EXISTING GROUND FLOOR PLAN
Scale 1:100

Client:

Mr. J. Davies

Project Title:

**PROPOSED DOUBLE STOREY
SIDE EXTENSION & SINGLE STOREY
REAR EXTENSION
(inc. internal reconfiguration)**

5 Zoar Road
Ysalyfera
NPT23BC

General Notes:
1. Do not scale from this drawing. Use figure dimensions only.
2. Dimensions are in millimetres unless otherwise stated.

Drawing Issue:

PLANNING

Drawing Title: EXISTING FLOOR PLANS	
Drawing No: 004	Revision:
Date: 16-01-2020	Revised:
Scale(s): 1:100	Paper Size: A3



Cwm Planning & Design Ltd.
(architectural and Draughting Services)