


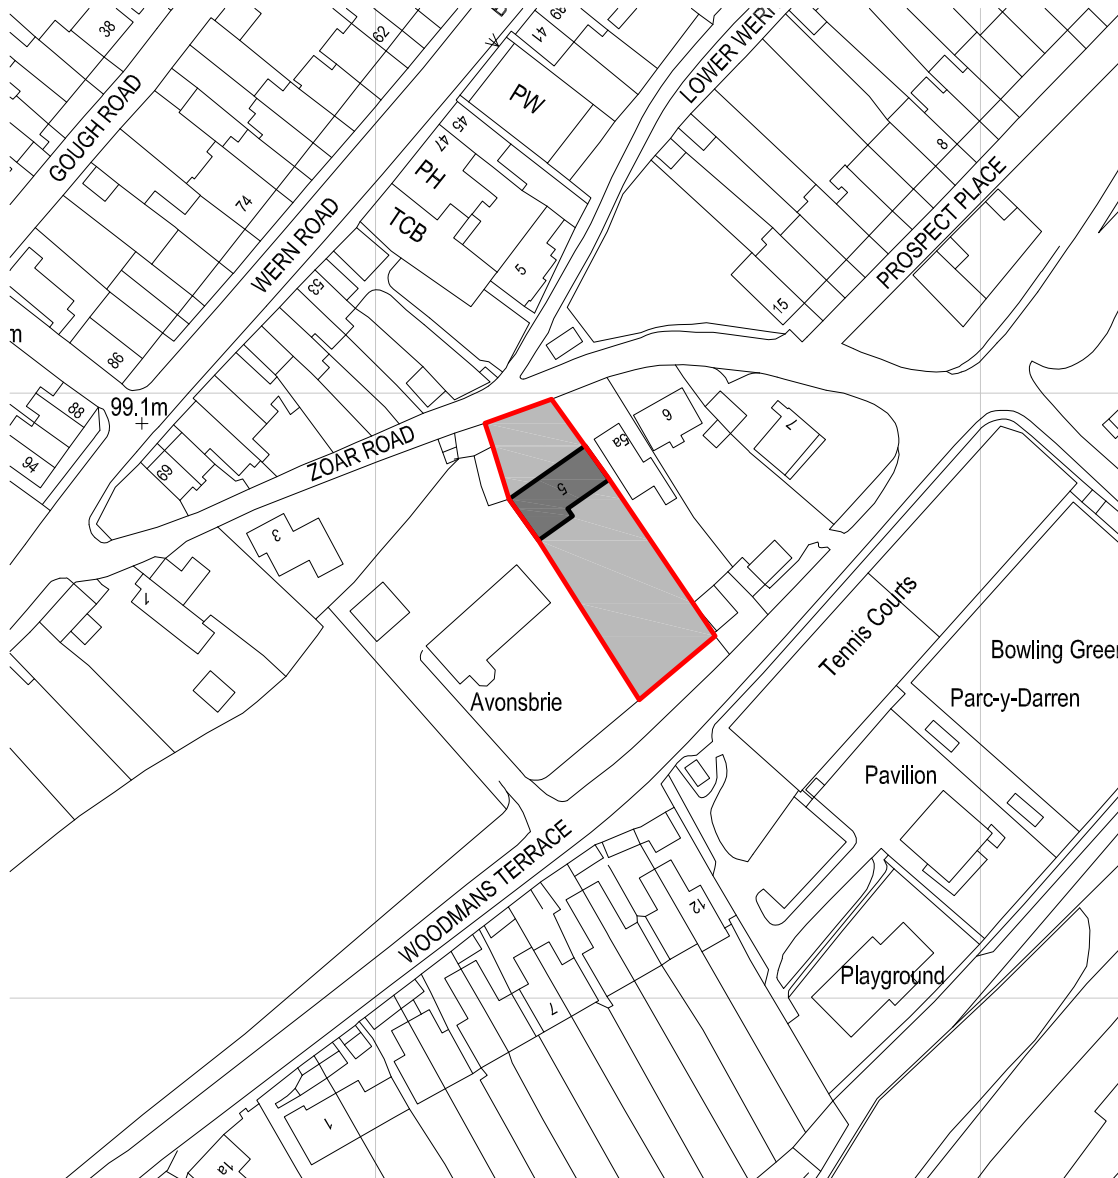

Reproduced from an Ordnance Survey map with the permission of the
Controller of Her Majesty's Stationary Office.
©Crown Copyright. All rights reserved.



EXISTING SITE PLAN
Scale 1:250



Cwm Planning & Design Ltd.
(architectural and Draughting Services)

Client:

Mr. J. Davies
5 Zoar Road
Ystalyfera
NP23CB

Project Title:

**PROPOSED DOUBLE STOREY
SIDE EXTENSION & SINGLE STOREY
REAR EXTENSION
(inc. internal reconfiguration)**

General Notes:

1. Do not scale from this drawing, take figured
dimensions only.
2. Dimensions are in millimeters unless otherwise
stated.

Drawing Issue:

PLANNING

Drawing Title:

SITE LOCATION PLAN

Drawing No: 001

Revision:

Date: 15-01-2020

Revised:

Scale(s): 1:1250

Paper Size: **A4**