





Proposed Rear Elevation

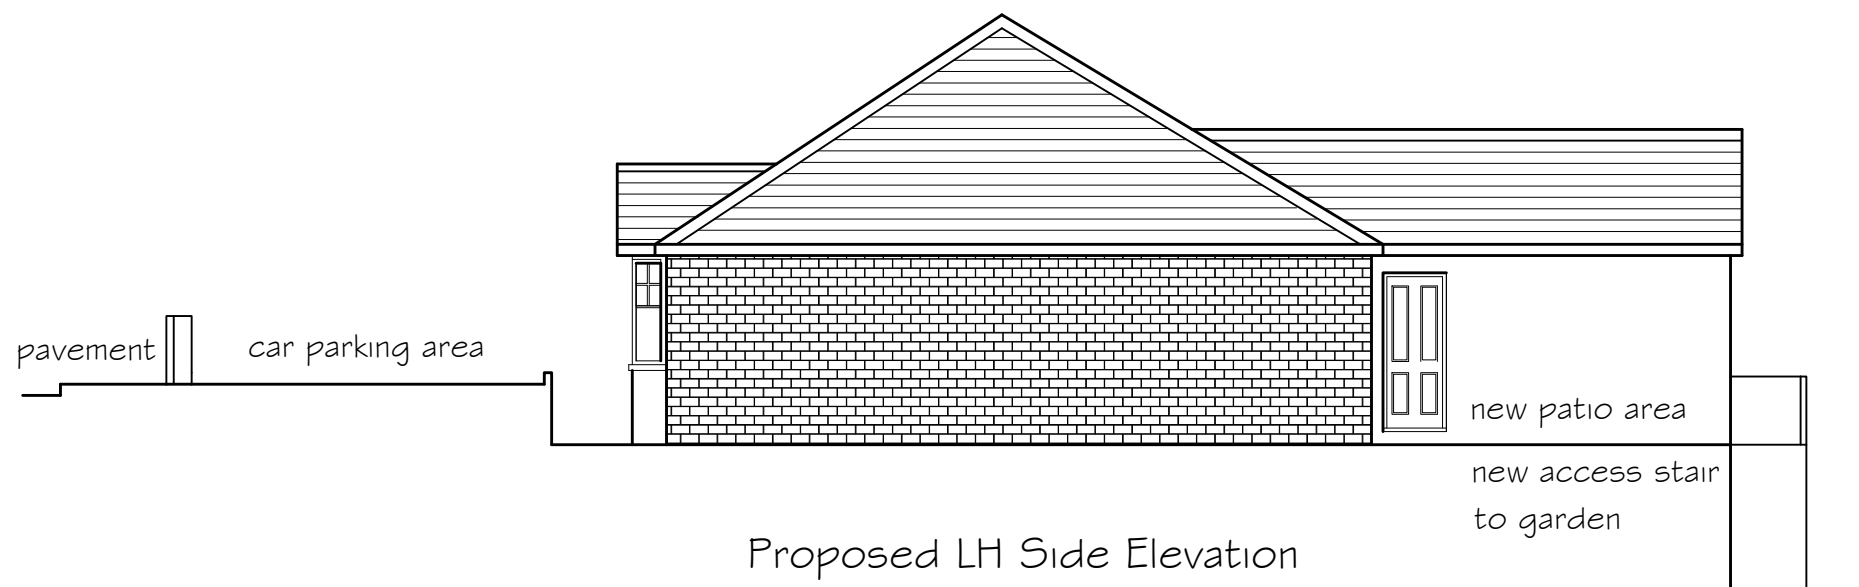

Proposed LH Side Elevation

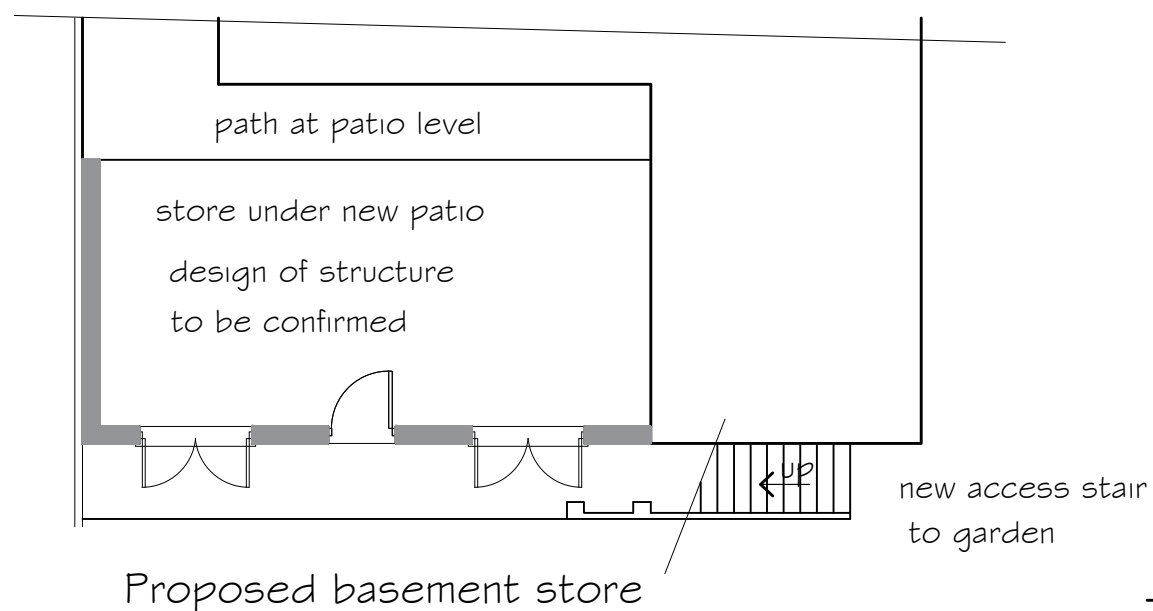

Proposed RH Side Elevation

GENERAL NOTES

THE DESIGN AND CONSTRUCTION OF THE BUILDING WORKS
AND ALL SERVICES WILL BE CARRIED OUT TO SATISFY THE
REQUIREMENTS SET OUT IN LATEST STATUTORY BUILDING
REGULATIONS AND TO THE APPROVAL OF THE APPOINTED
BUILDING INSPECTOR

PETER JONES
TALBOT DESIGN SERVICES
mobile: 07817538014
email: jonespeter177@gmail.com

project title
Proposed rear patio and
offroad car parking area
19 Danyffynon, Port Talbot

drawing title
proposed elevations

date February 2020 scale 1:100
drawing No 19DR - 03