





location plan 1:1250



site plans 1:500

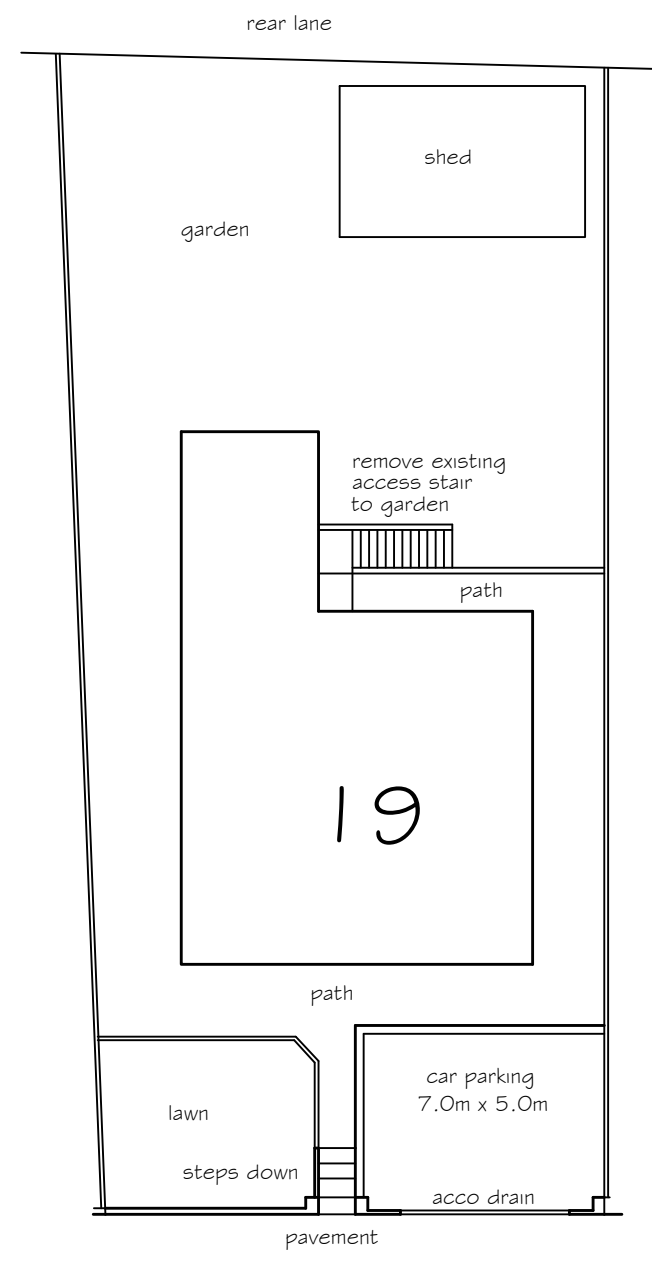

existing plot plan 1:200

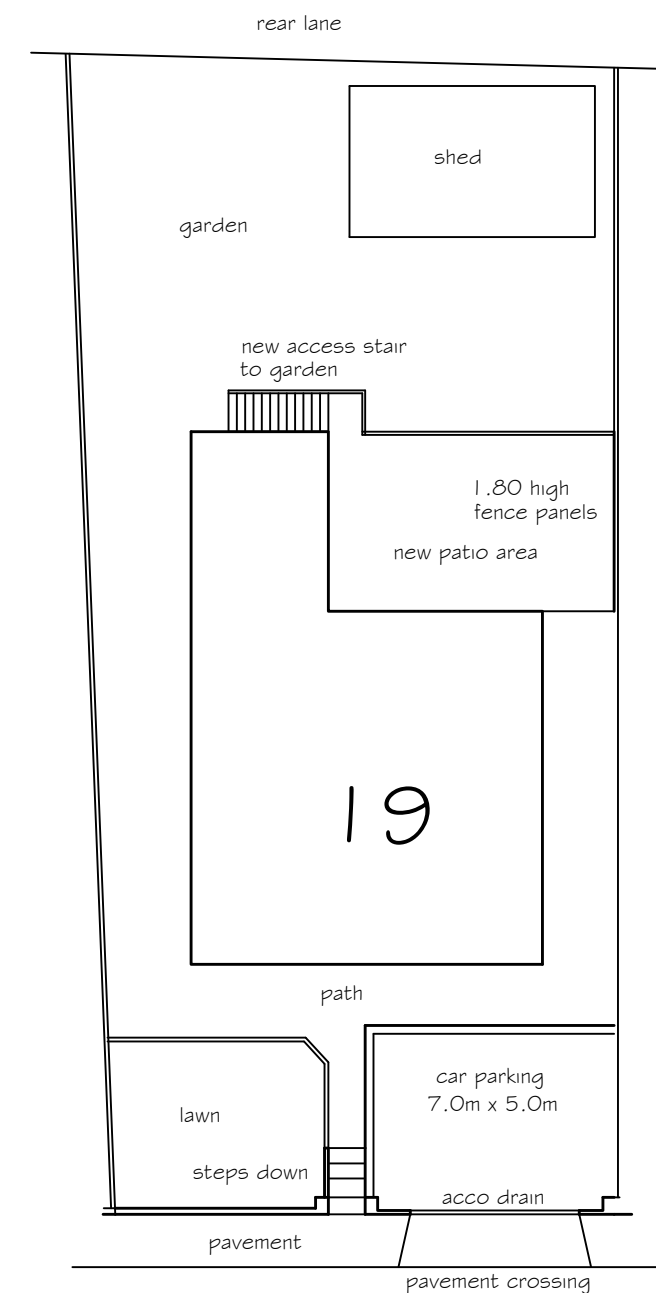

proposed plot plan 1:200

PETER JONES
TALBOT DESIGN SERVICES
mobile: 07817538014
email: jonespeter177@gmail.com

project title
Proposed rear patio and
offroad car parking area
19 Danyffynon, Port Talbot

drawing title
SITE PLANS

date February 2020 scale 1:100
drawing No 19 DR - 01