



PROPOSED

Scale: 1:100

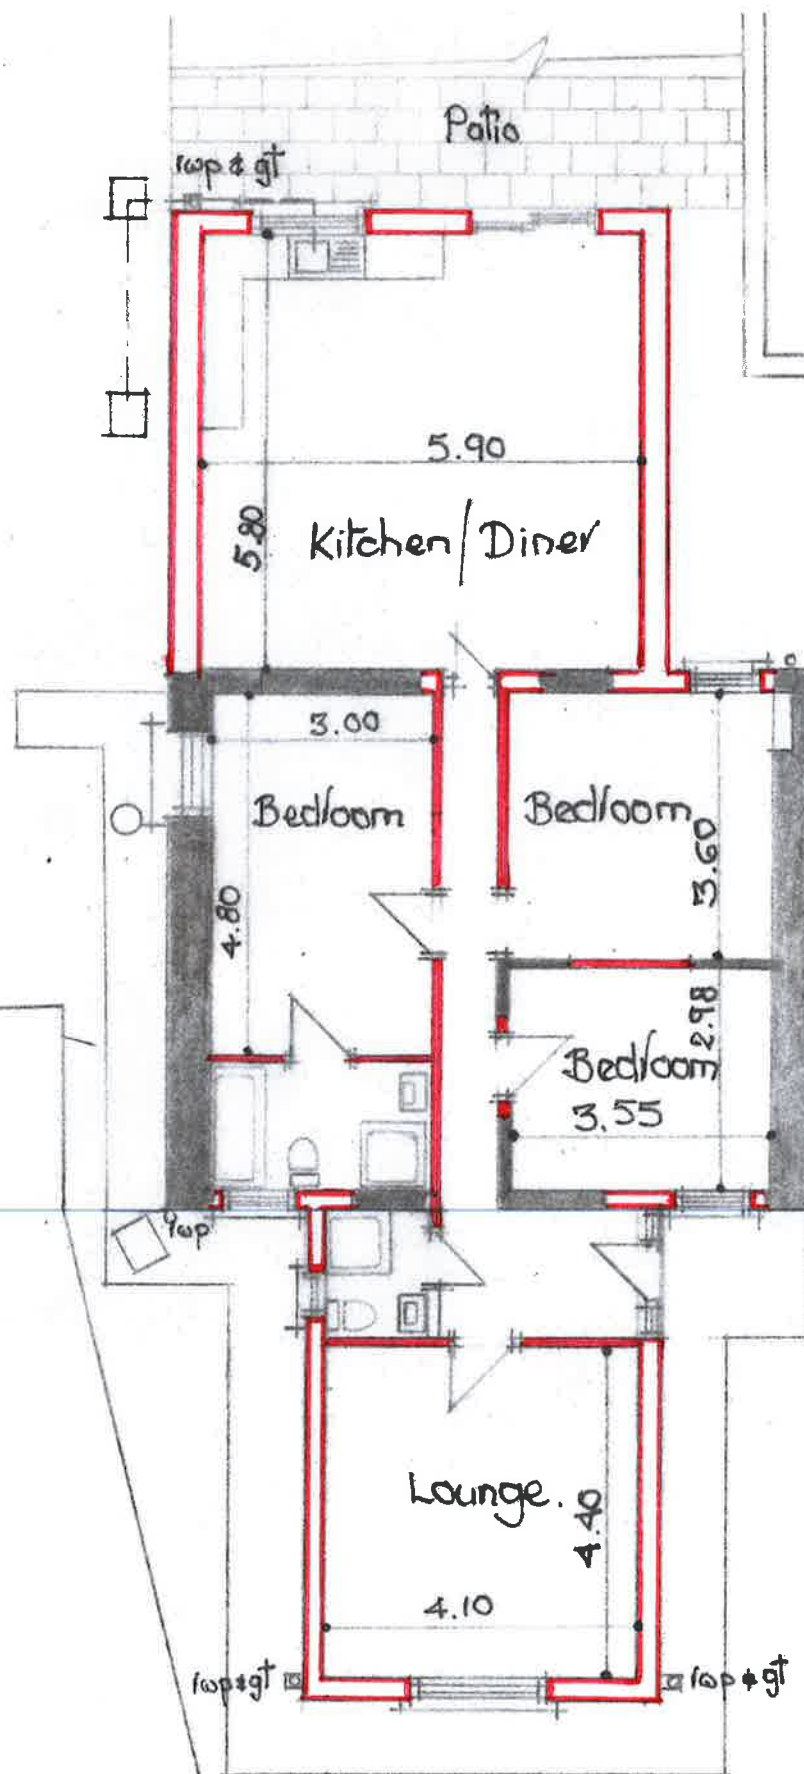

Plan

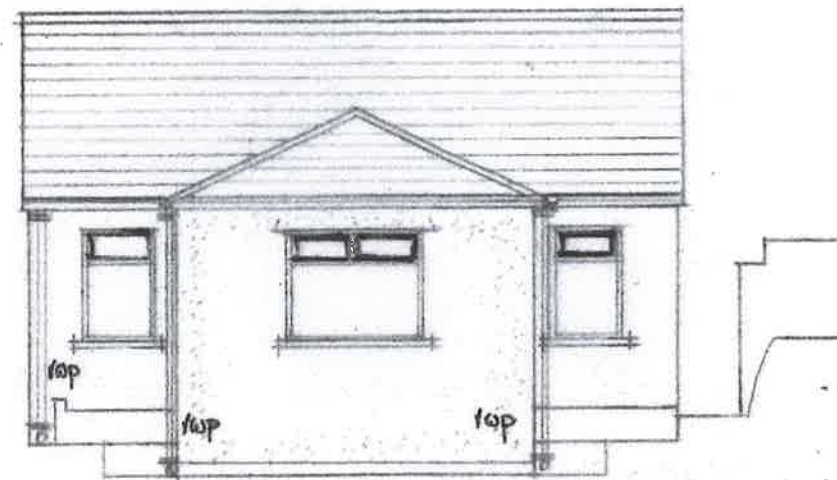


Front Elevation



Rear Elevation



Side Elevation

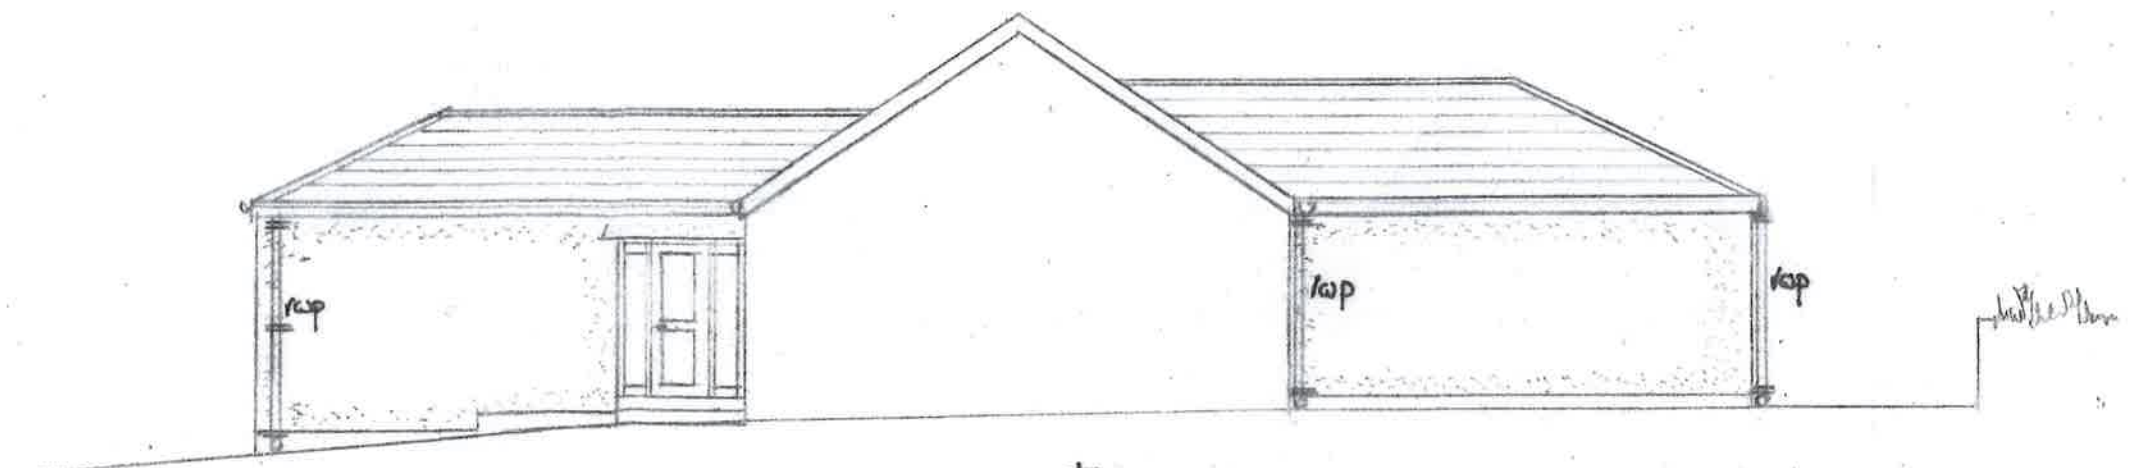

Side Elevation