



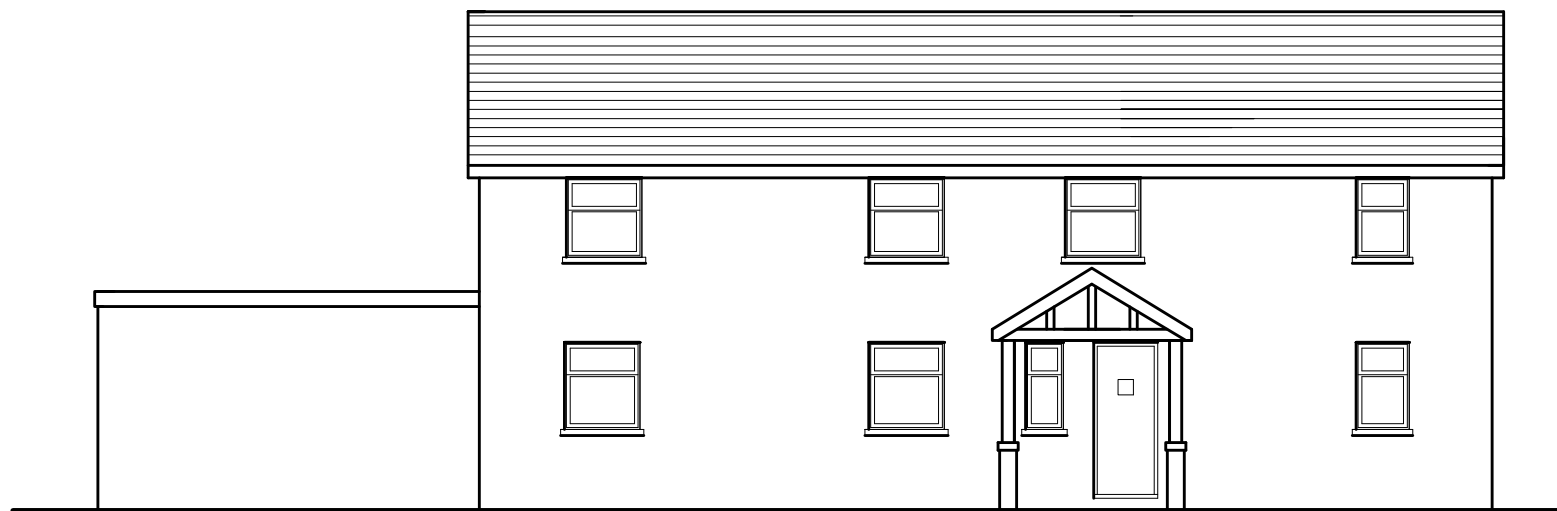

Existing Front Elevation



Existing LH Side Elevation

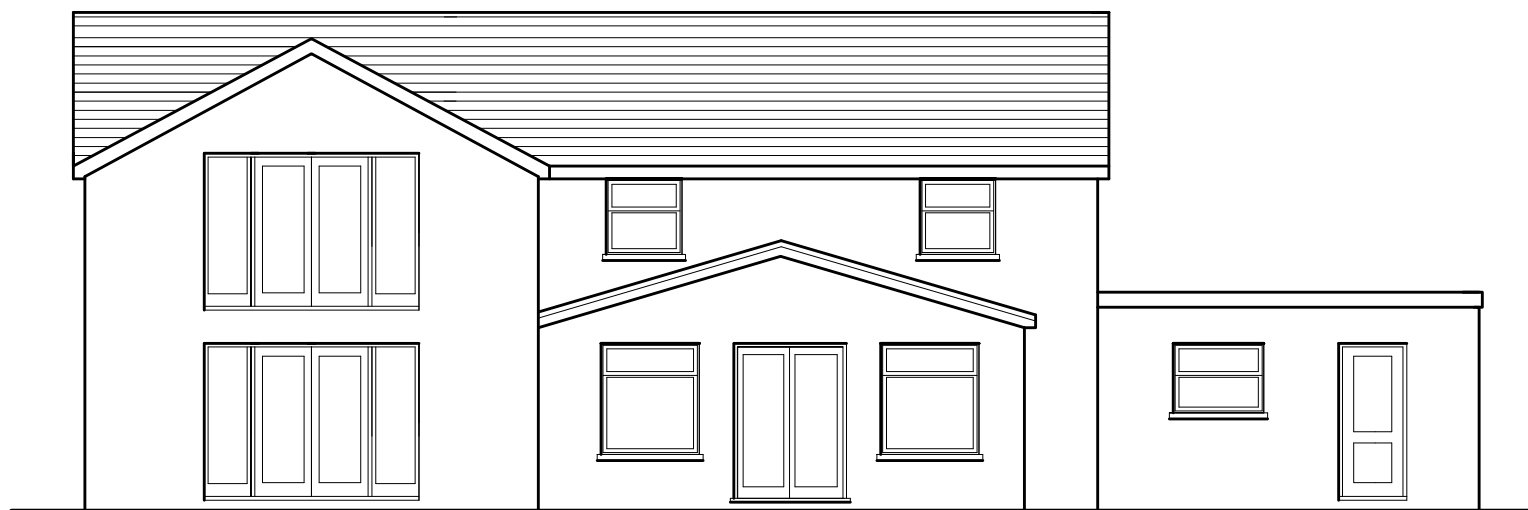

Existing Rear Elevation



Existing RH Side Elevation

Existing materials and finishes

main roof concrete tile

walls smooth render finish painted cream

windows and doors brown upvc d/g units

PETER JONES
TALBOT DESIGN SERVICES
mobile: 07817538014
email: jonespeter177@gmail.com

project title
proposed first floor extension
Chapel House, Efail Fach
Neath

drawing title
existing elevations

date February 2020 scale 1:100
drawing No 1 CH - 01