



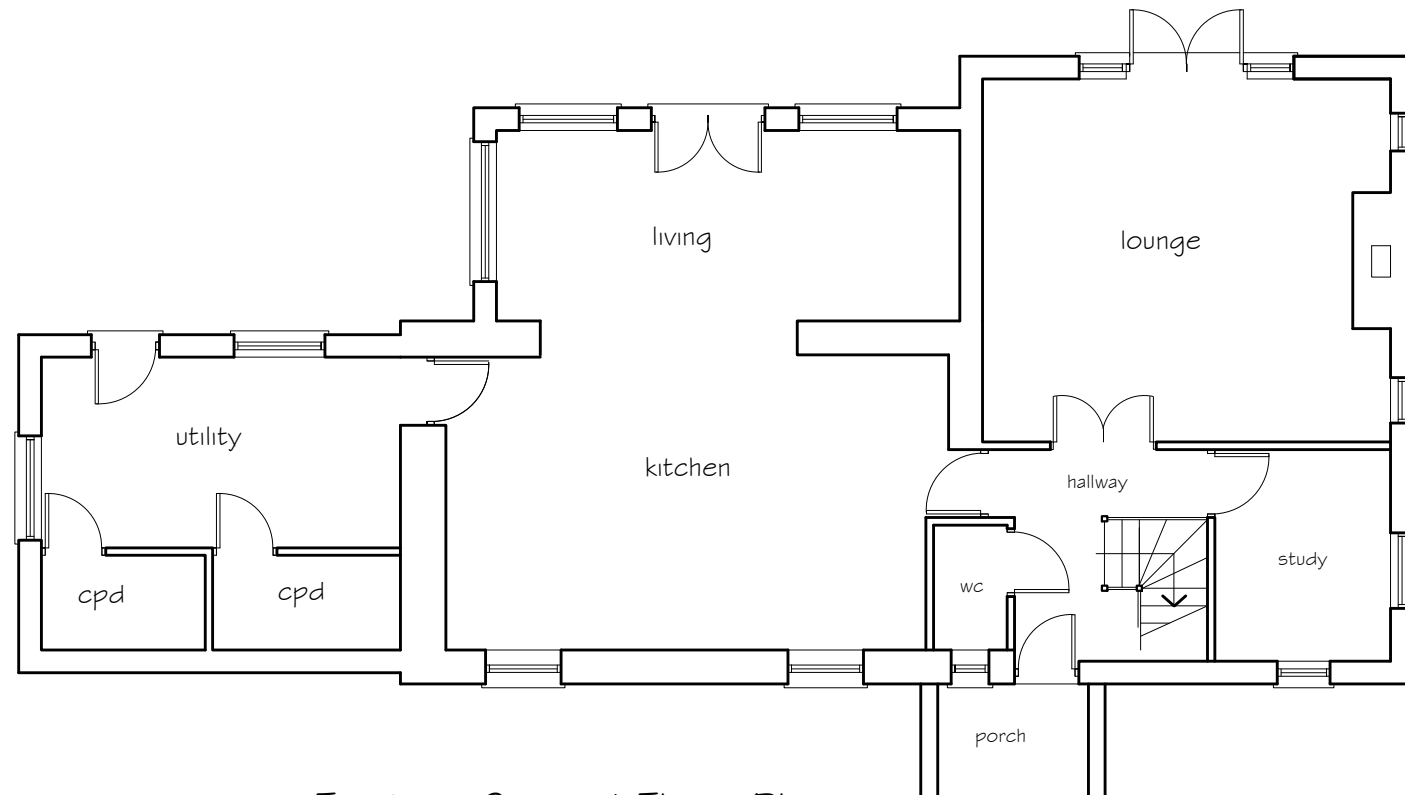

Existing Ground Floor Plan

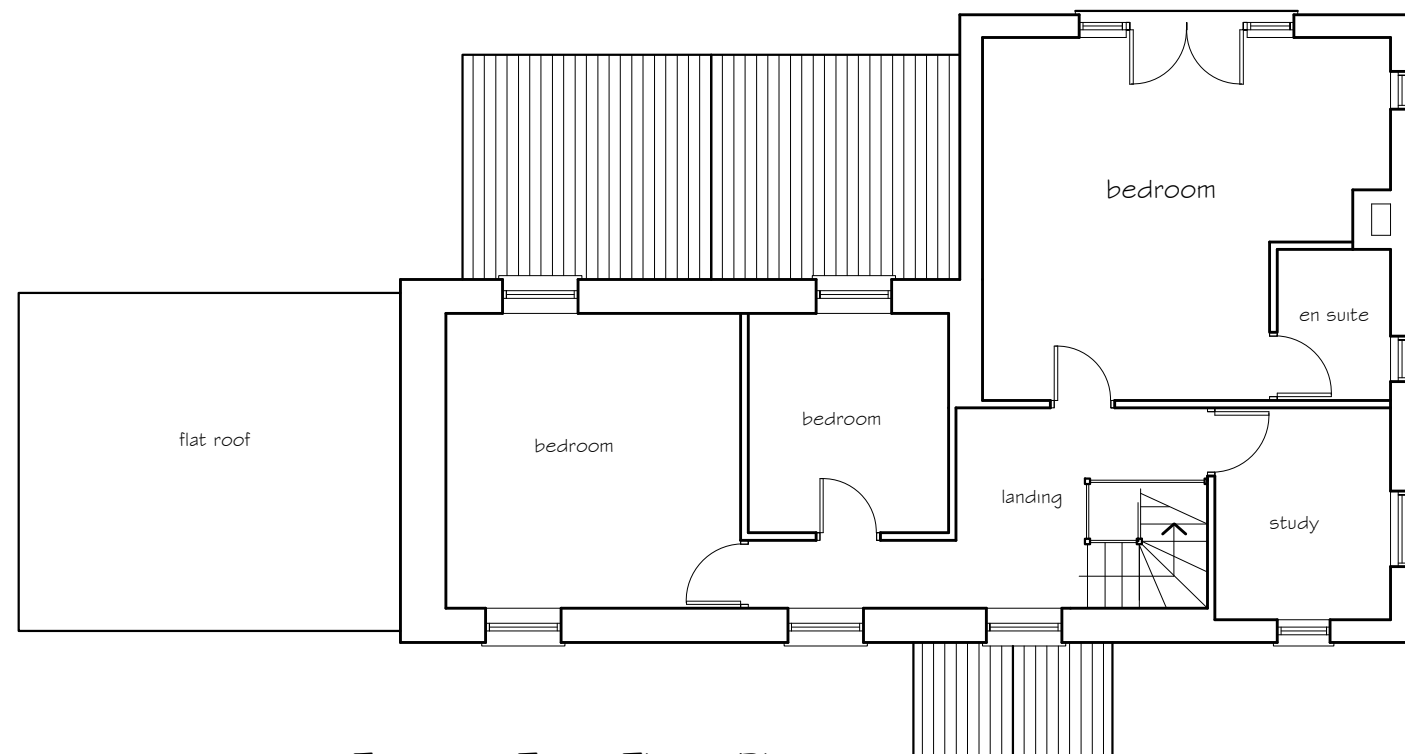

Existing First Floor Plan

PETER JONES
TALBOT DESIGN SERVICES
mobile: 07817538014
email: jonespeter177@gmail.com

project title
proposed first floor extension
Chapel House, Efail Fach
Neath

drawing title
existing floor plans

date February 2020 scale 1:100
drawing No 1 CH - 03