




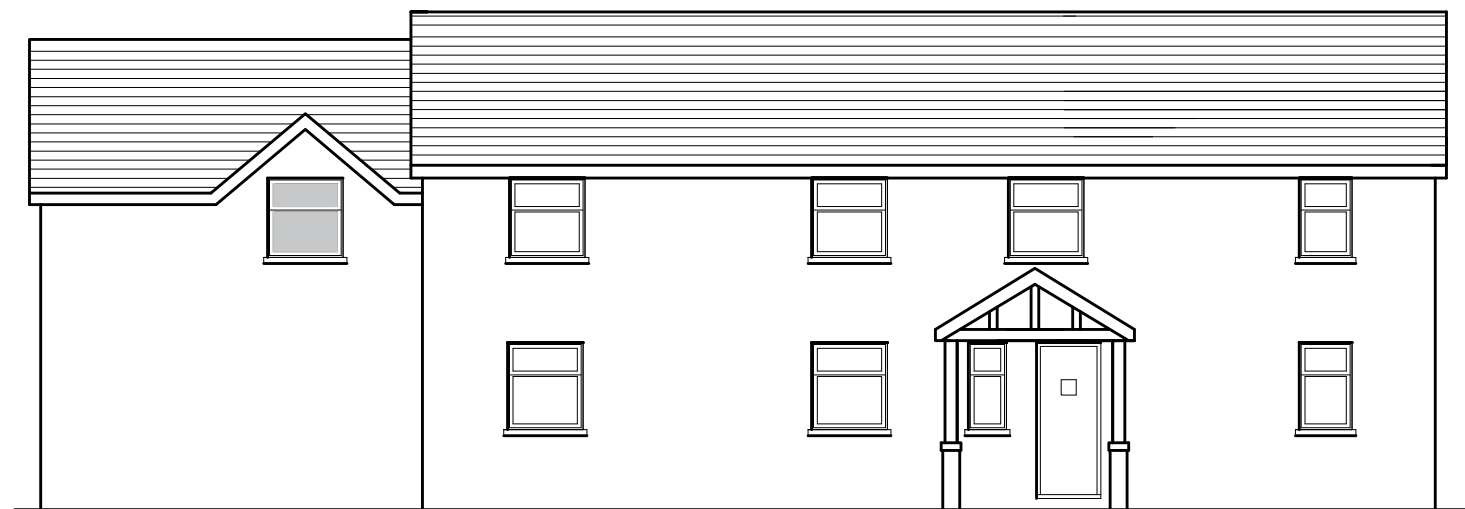

Proposed Front Elevation

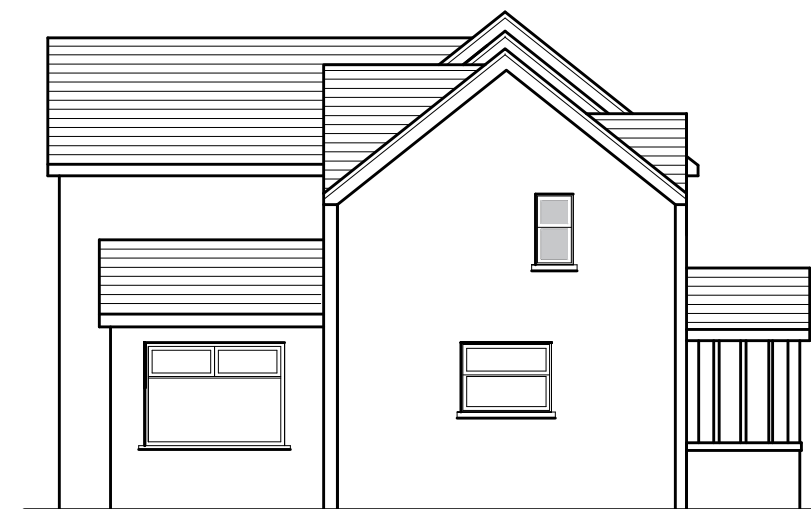

Proposed LH Side Elevation

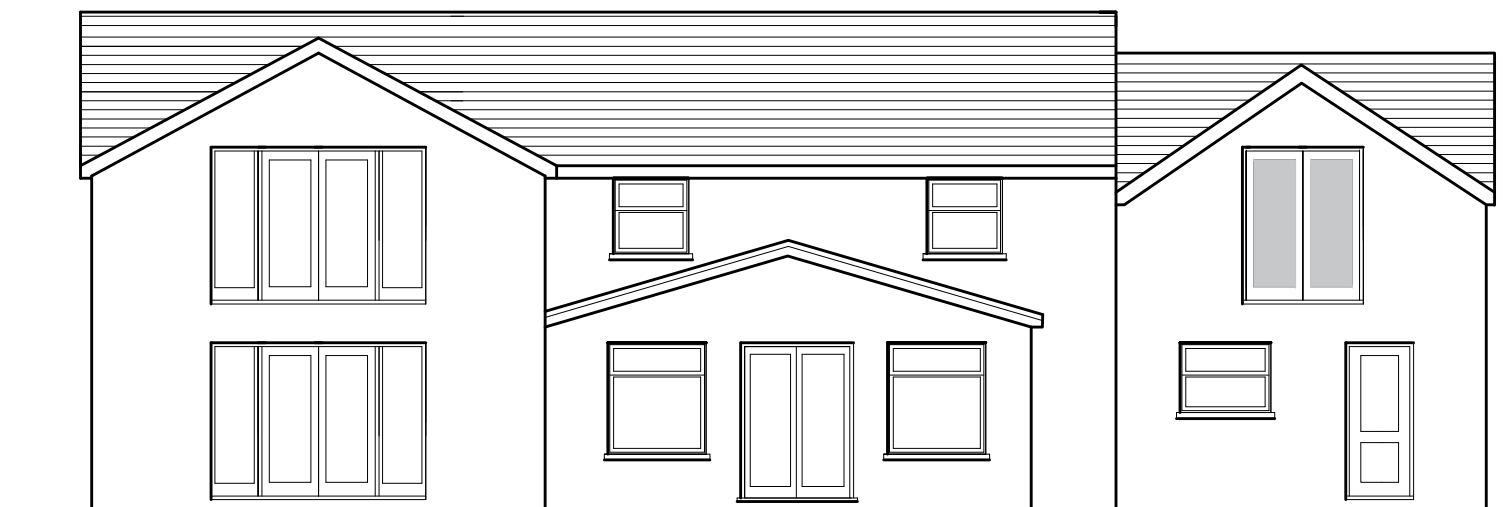

Proposed Rear Elevation



Proposed RH Side Elevation

Proposed Materials & Finishes

composite slate to match main roof

PVCu fascia, soffit and barge boards.

PVCu rainwater goods

Walls

plain render with paited finish to match

Windows & doors

double glazed brown PVCu units to match

GENERAL NOTES

THE DESIGN AND CONSTRUCTION OF THE BUILDING WORKS AND ALL SERVICES WILL BE CARRIED OUT TO SATISFY THE REQUIREMENTS SET OUT IN LATEST STATUTORY BUILDING REGULATIONS AND TO THE APPROVAL OF THE APPOINTED BUILDING INSPECTOR

PETER JONES
TALBOT DESIGN SERVICES
mobile: 07817538014
email: jonespeter177@gmail.com

project title
propsed first floor extension
Chapel House, Efail Fach
Neath

drawing title
proposed elevations

date February 2020 scale 1:100
drawing No 1 CH - 02