


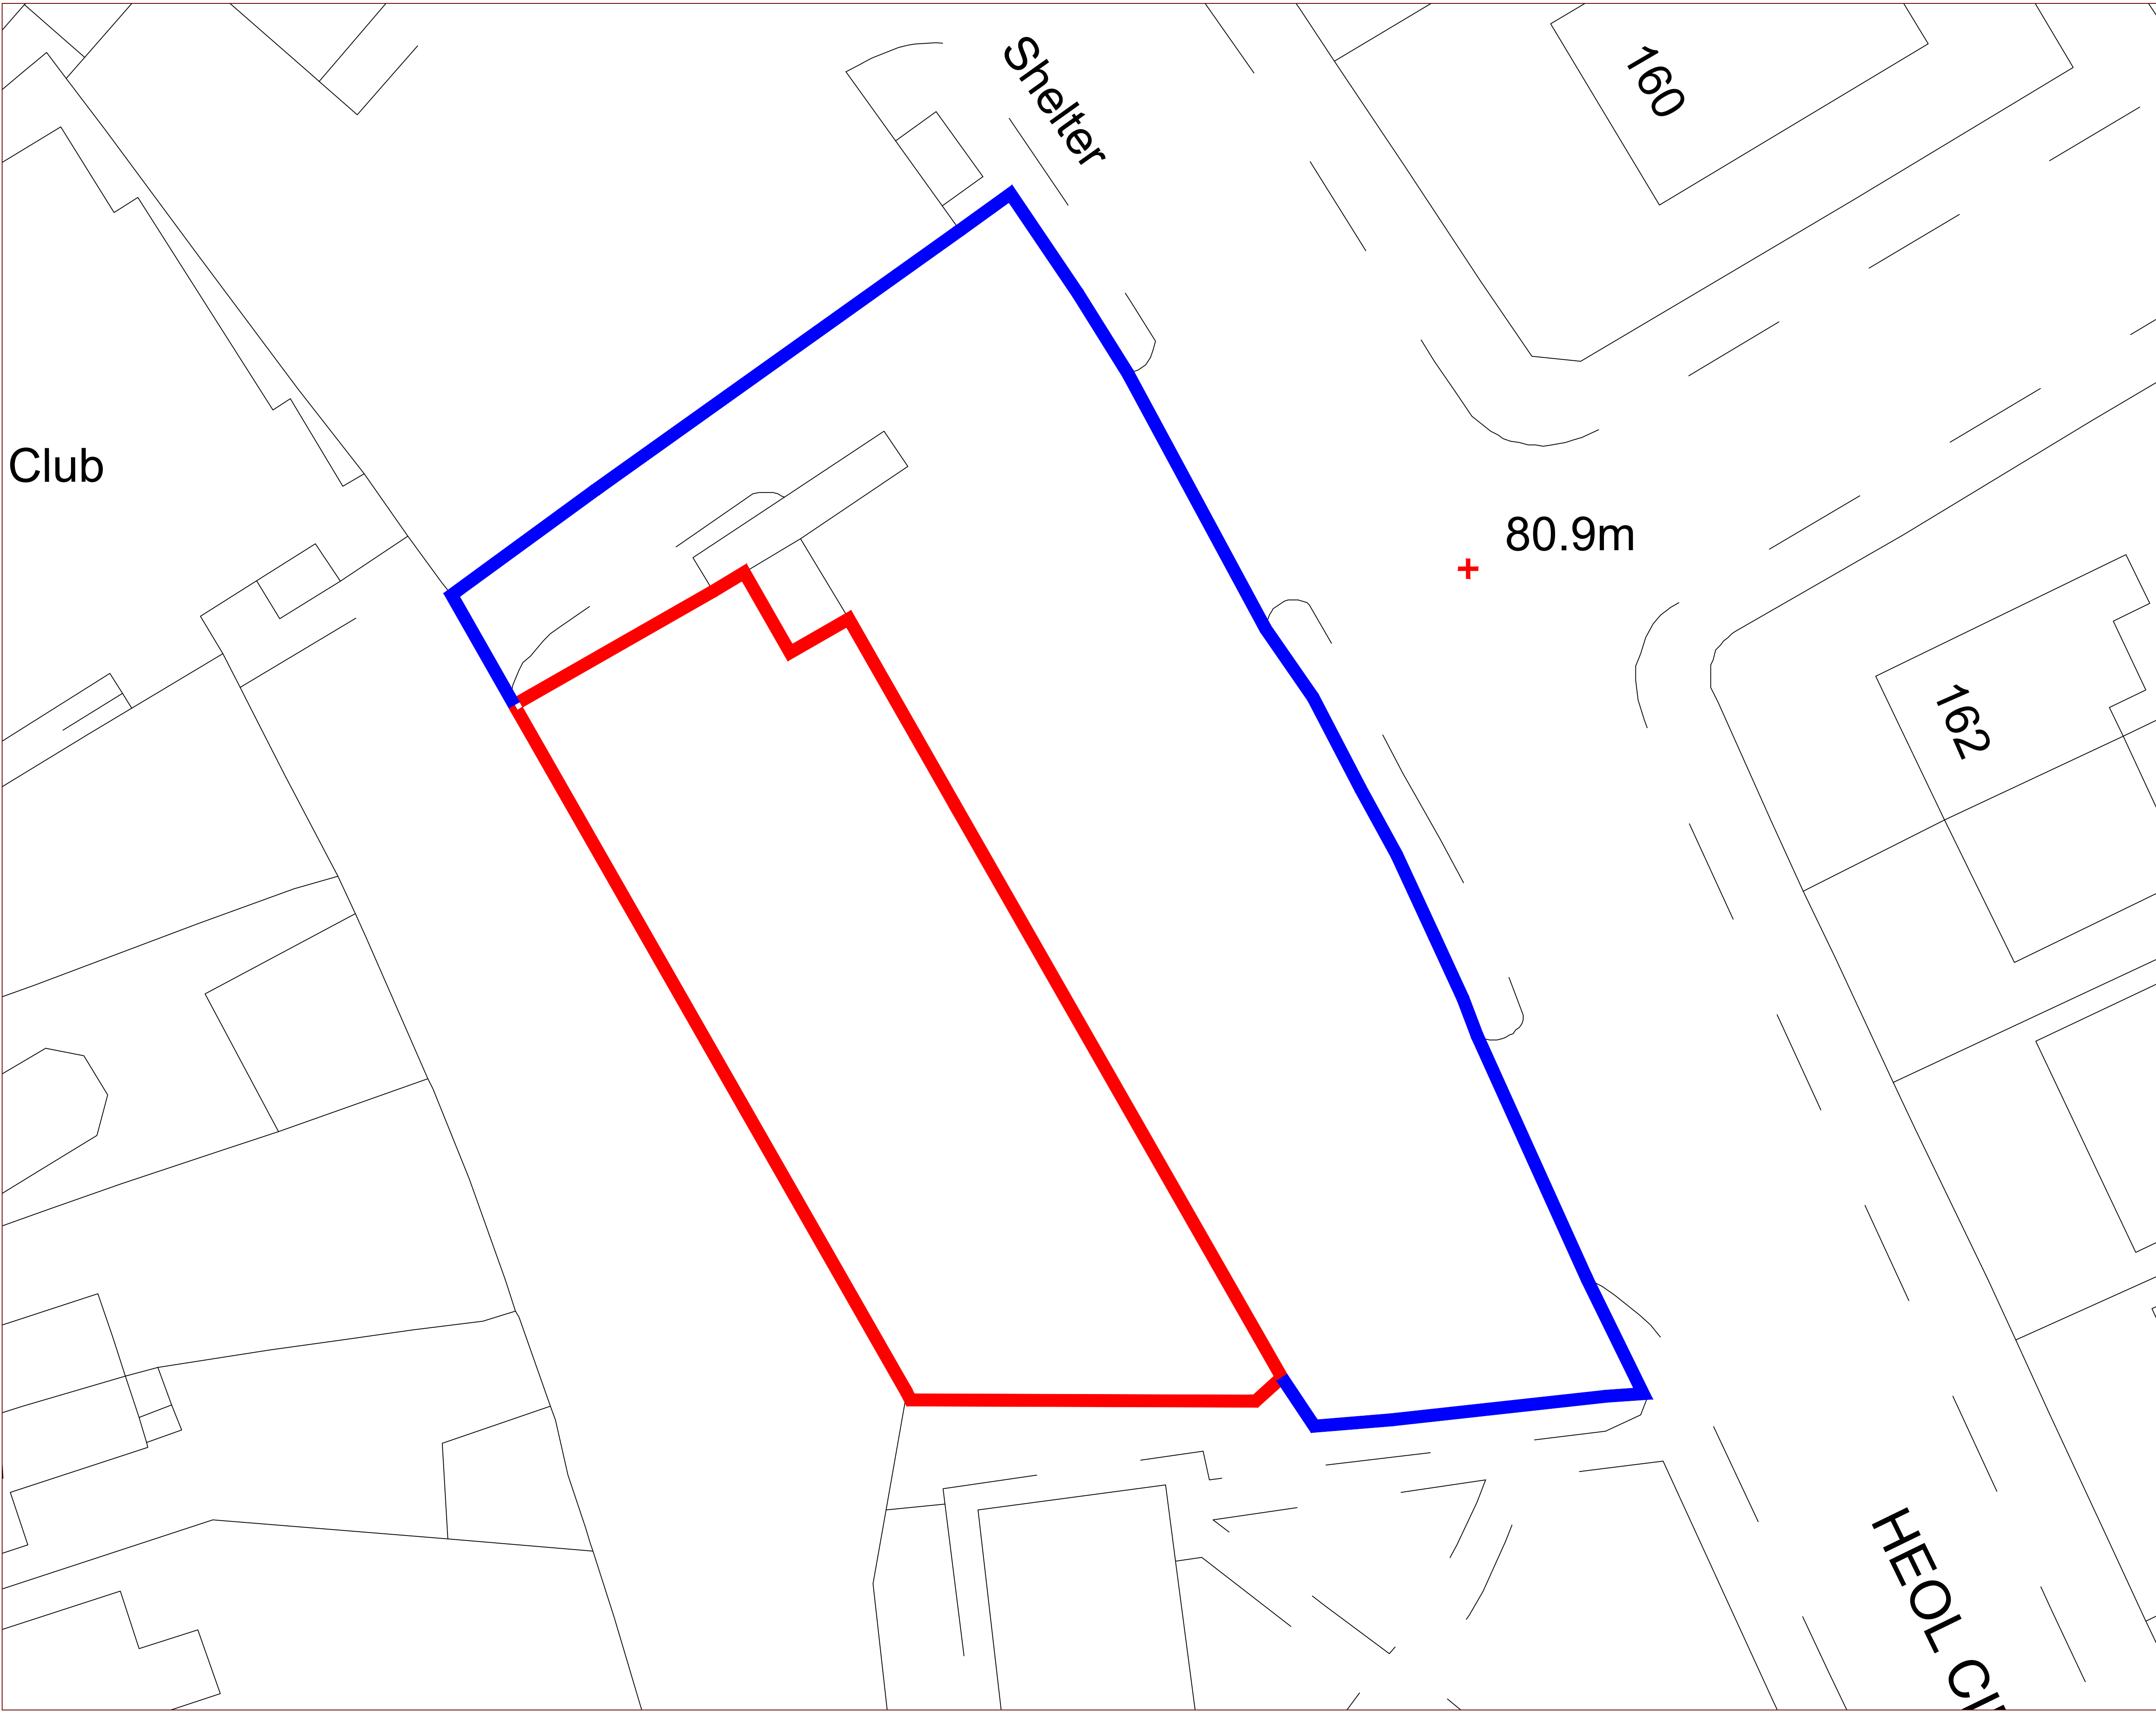

NOTES

REV	DATE	BY	CHKD

CLIENT

CK's Foodstores

PROJECT

CK's Foodstore Cimla, Neath

TITLE

Existing Site Plan

DRAWING ISSUE

PLANNING

GENERAL NOTES

A- The scale shown on this drawing only applies to the correct paper size.
B- Do not scale from this drawing take figured dimensions only.
C- Any discrepancies to be reported to **ateb** consult.
D- Drawings in PDF format are not to scale and are for reference only.

DATE	Nov'2019	PRODUCED BY	N.Morgan
SCALE	1:250	CHECKED	
PAPER SIZE	A3	APPROVED	

ateb Consult

42 Gurnos Road
Ystalyfera
Swansea
SA9 2HY
Tel: 01639 849279
Fax: 01639 849984
E-mail: info@atebconsult.co.uk

JOB NUMBER	DRAWING NUMBER	REVISION
19/062	101	