


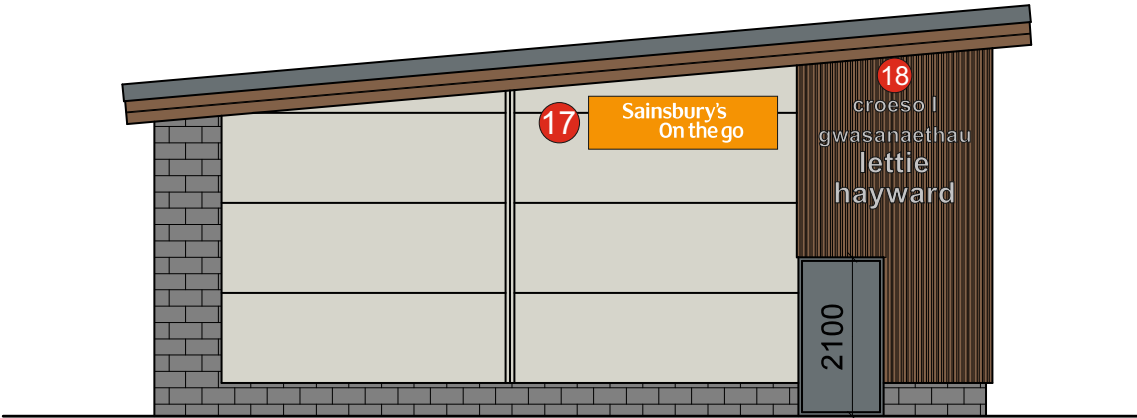


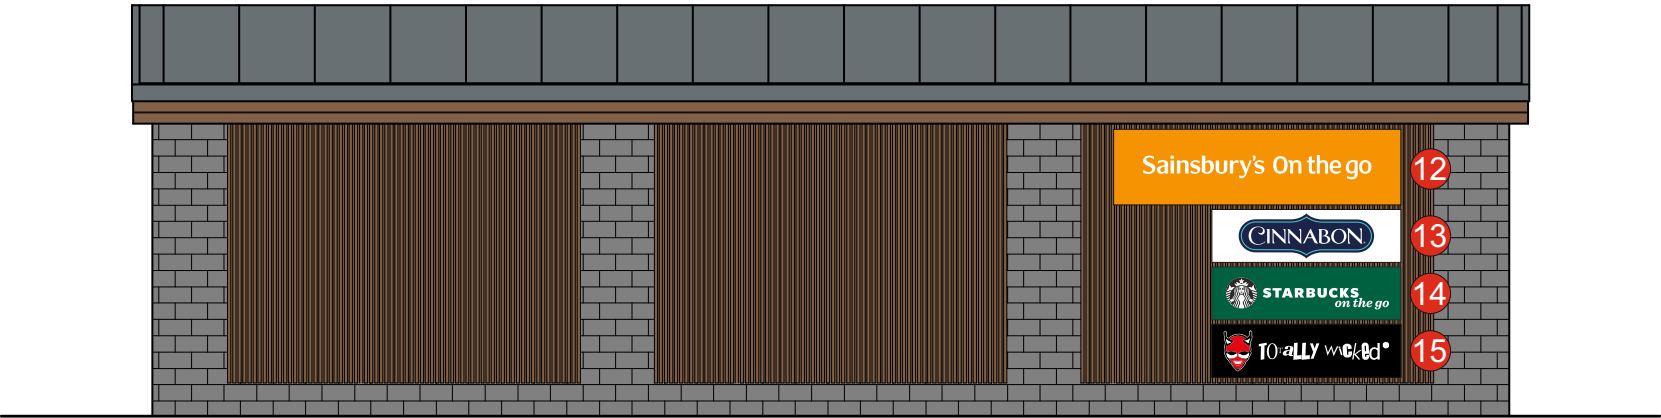


Sainsbury's On the go

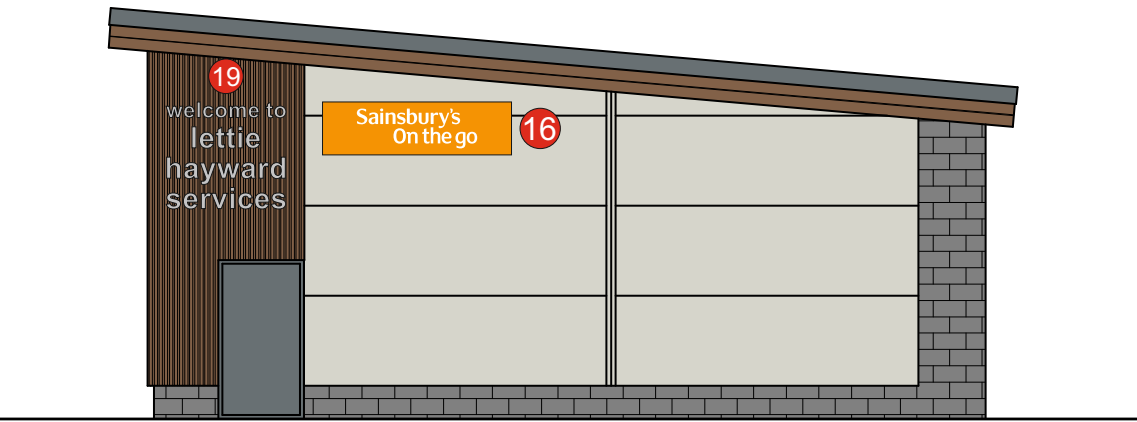

Project Title: Euro Garages
Sainsbury's on the go Neath
External Signage

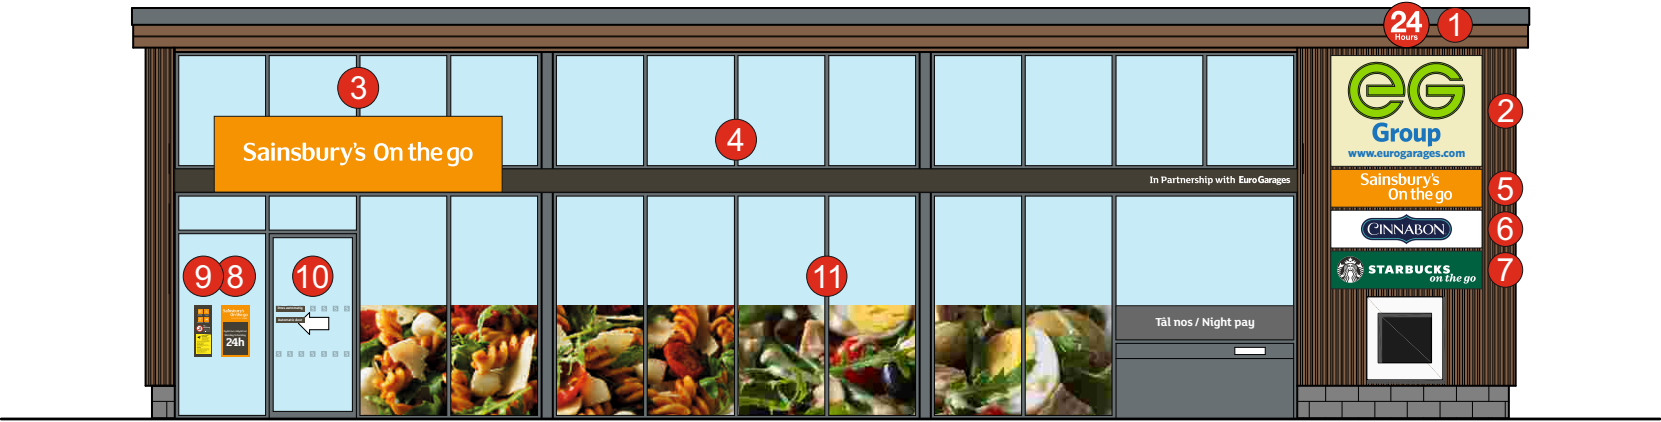

Qty: • 1 x	CUSTOMER/SITE			PROJECT		
	EURO GARAGES / NEATH			NEW SIGNAGE		
	JOB N°	SCALE	PAGE SIZE	PAGE N°	all dimensions are in mm unless otherwise stated	
	C-6400-1	1:100	A3	2 / 12		
	REV	CINNABON LOGO RE ADDED TO REAR ELEVATION & BRAND BADGES RE ARRANGED			DATE	DRAWN BY
H		CINNABON LOGO RE ADDED TO REAR ELEVATION & BRAND BADGES RE ARRANGED			24/01/2020	K C
I		CINNABON LOGO RE ADDED TO REAR ELEVATION & BRAND BADGES RE ARRANGED			28/01/2020	K C
J		CINNABON LOGO AMENDED ON TOMBSTONE TO BE SAME SIZE AS SAINSBURY'S LOGO			29/01/2020	K C
K		STARBUCKS LOGO AMENDED ON TOMBSTONE TO BE SAME SIZE AS SAINSBURY'S LOGO			30/01/2020	K C

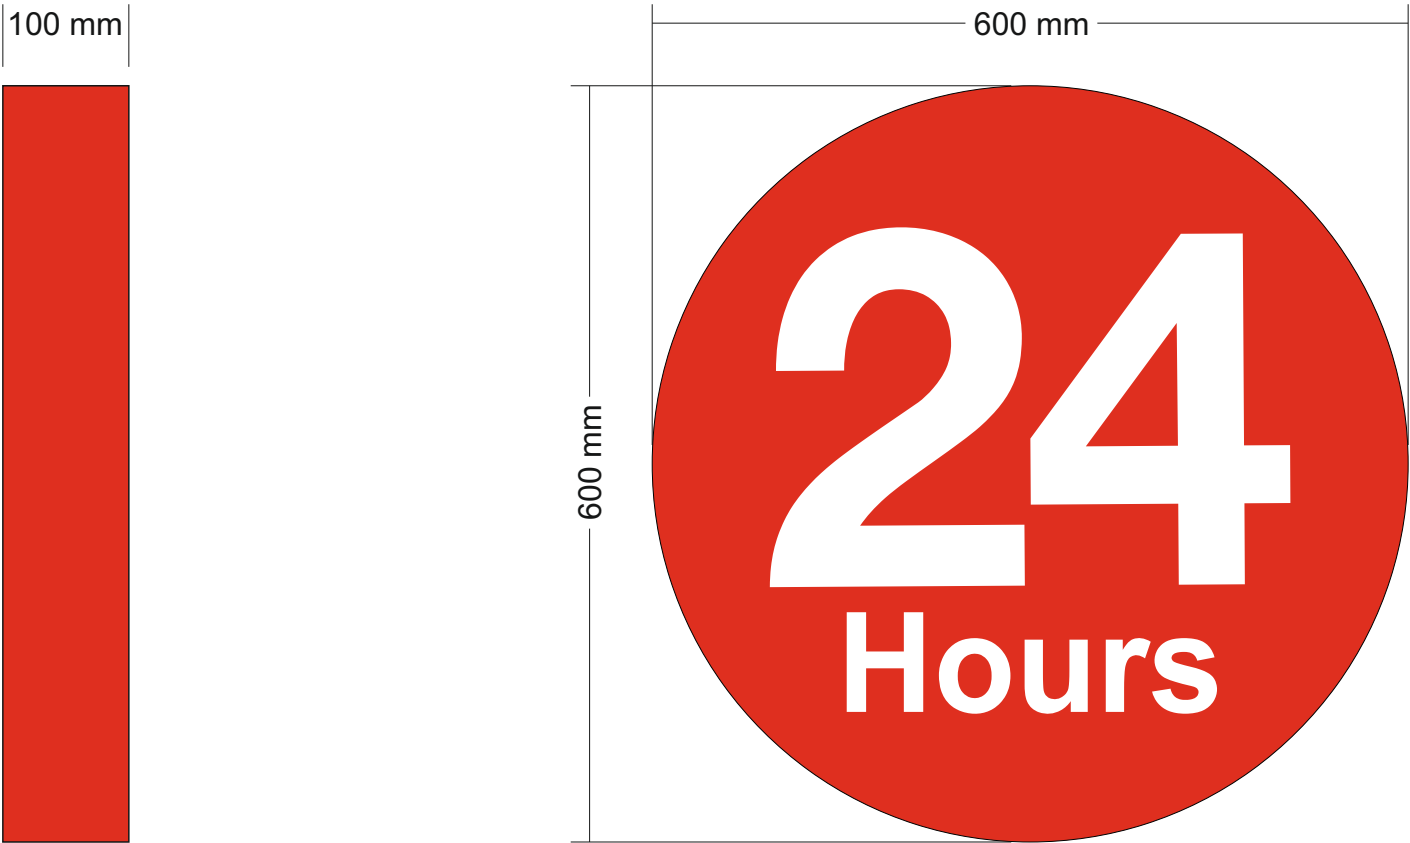

①
600mm diameter 0.9mm descaled stainless steel face coated Red RAL 3020 with 24hrs text stencil cut & backed with 3mm 050 Acrylic & 100mm deep returns. Internally illuminated via 6500k cool White LEDs & power supply to suit mounted to back tray.


Qty:		CUSTOMER/SITE			PROJECT		
• 1 x		EURO GARAGES / NEATH			NEW SIGNAGE		
		JOB N°	SCALE	PAGE SIZE	PAGE N°	all dimensions are in mm unless otherwise stated	
		C-6400-1	1:6	A3	2 / 12		
		REV	CINNABON LOGO RE ADDED TO REAR ELEVATION & BRAND BADGES RE ARRANGED			DATE	DRAWN BY
		H	CINNABON LOGO RE ADDED TO REAR ELEVATION & BRAND BADGES RE ARRANGED			24/01/2020	K C
		I	CINNABON LOGO RE ADDED TO REAR ELEVATION & BRAND BADGES RE ARRANGED			28/01/2020	K C
		J	CINNABON LOGO AMENDED ON TOMBSTONE TO BE SAME SIZE AS SAINSBURY'S LOGO			29/01/2020	K C
		K	STARBUCKS LOGO AMENDED ON TOMBSTONE TO BE SAME SIZE AS SAINSBURY'S LOGO			30/01/2020	K C



2


2mm Aluminium face tray with 100mm deep returns coated Ivory RAL 1015 with Group text & web address stencil cut away & backed up in 3mm Perspex Blue 727 Acrylic internally illuminated via 6500k cool White LEDs & power supply to suit that are mounted to back tray. EG letters built up rim & return letters from 0.9mm descaled stainless steel letter faces & 100mm deep 0.7mm descaled stainless steel returns coated Green Pantone 375, Letter faces to be backed up in 3mm Perspex Green 6T81 internally illuminated via 6500k cool White LEDs & power supply to suit mounted to back trays.

Qty:		CUSTOMER/SITE			PROJECT		
• 1 x		EURO GARAGES / NEATH			NEW SIGNAGE		
		JOB N°	SCALE	PAGE SIZE	PAGE N°	all dimensions are in mm unless otherwise stated	
		C-6400-1	1:15	A3	2 / 12		
		REV	CINNABON LOGO RE ADDED TO REAR ELEVATION & BRAND BADGES RE ARRANGED			DATE	DRAWN BY
		H	CINNABON LOGO RE ADDED TO REAR ELEVATION & BRAND BADGES RE ARRANGED			24/01/2020	K C
		I	CINNABON LOGO RE ADDED TO REAR ELEVATION & BRAND BADGES RE ARRANGED			28/01/2020	K C
		J	CINNABON LOGO AMENDED ON TOMBSTONE TO BE SAME SIZE AS SAINSBURY'S LOGO			29/01/2020	K C
		K	STARBUCKS LOGO AMENDED ON TOMBSTONE TO BE SAME SIZE AS SAINSBURY'S LOGO			30/01/2020	K C

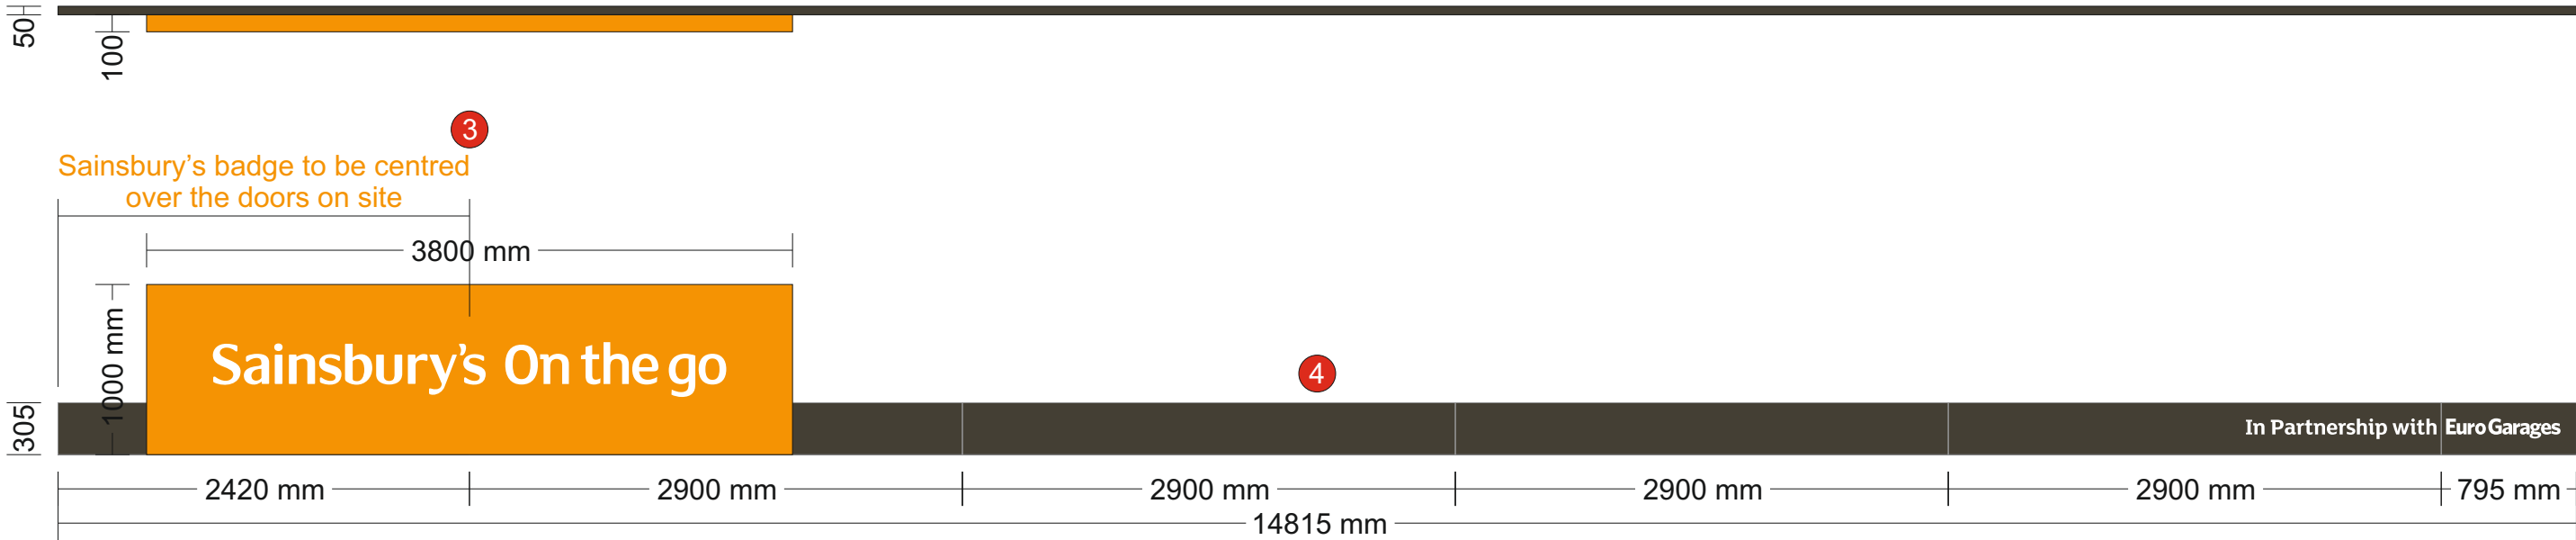


Sainsbury's on the go, 3mm folded Aluminium face tray with 100mm deep returns coated Pantone 144c with stencil cut Sainsbury's on the go logo in layed shoulder cut flush mounted push throughs from 5mm 030 satin Acrylic. Full 3mm Aluminium back tray with 50mm deep returns coated Orange Pantone 144c externally, Sainsbury's on the go text internally illuminated via 6500k cool White LEDs & power supplies to suit.

Secondary back ground fascia, 2mm Folded Aluminium face trays with 50mm deep returns coated Brown RAL 8019 with cut & applied in partnership with Euro Garages text from gloss White vinyl to face of end panels.

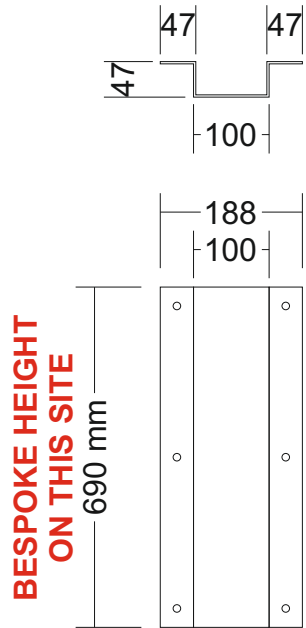

4 off required

3mm Mild steel top hat brackets coated Grey RAL 7012 to go behind secondary back ground fascia (area behind Sainsbury's on the go tablets) for additional support.

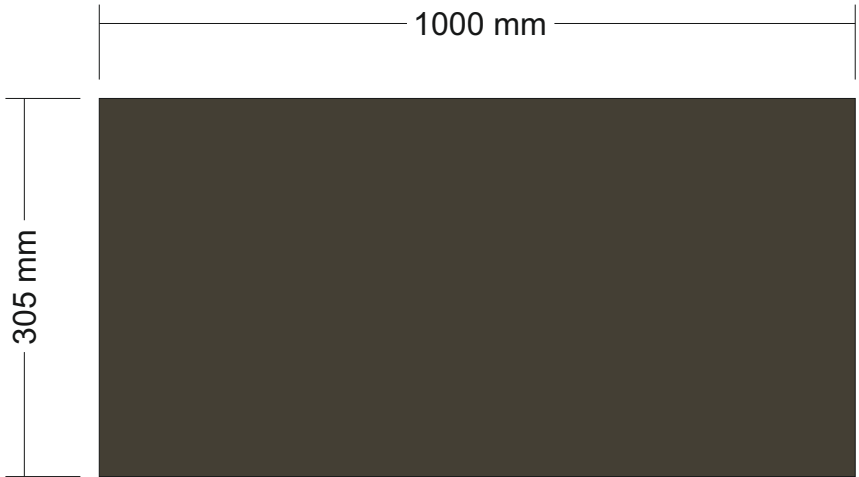

Secondary back ground fascia in-fill section, 2mm Folded Aluminium face tray with 50mm deep returns coated Brown RAL 8019 supplied just in case required on site to extend fascia behind Sainsbury's badge if needed if not bring back & supply with next site.

Qty: • 1 x	CUSTOMER/SITE EURO GARAGES / NEATH			PROJECT NEW SIGNAGE		
	JOB N°	C-6400-1	SCALE	1:40	PAGE SIZE	A3
	REV	H	CINNABON LOGO RE ADDED TO REAR ELEVATION & BRAND BADGES RE ARRANGED			DATE
	I	CINNABON LOGO RE ADDED TO REAR ELEVATION & BRAND BADGES RE ARRANGED			24/01/2020	DRAWN BY
	J	CINNABON LOGO AMENDED ON TOMBSTONE TO BE SAME SIZE AS SAINSBURY'S LOGO			28/01/2020	K C
		K	STARBUCKS LOGO AMENDED ON TOMBSTONE TO BE SAME SIZE AS SAINSBURY'S LOGO			29/01/2020
					30/01/2020	K C



1 off Sainsbury's brand badge cut from 2mm Aluminium with 100mm deep returns coated Pantone 144c with stencil cut Sainsbury's on the go logo in layed shoulder cut flush mounted push throughs from 5mm 030 satin Acrylic internally illuminated via 6500k cool White LEDs & power supply to suit mounted to back tray.




1 off Cinnabon brand badge made from 2mm Aluminium with Cinnabon logo stencil cut away from it & backed up with 3mm 050 Acrylic faced in digital print printed on back lit settings matt UV laminated. Coated White RAL 9003 internally illuminated via 6500k cool White LEDs & power supply to suit mounted to back tray.



1 off Starbucks brand badge made from 2mm Aluminium with Starbucks logo & text stencil cut away from it coated Green NCS 5040g matte with applied gloss black Starbucks graphic. Brand badge internally illuminated via 6500k cool White LEDs & power supply to suit mounted to back tray.

Qty:		CUSTOMER/SITE			PROJECT		
• 1 x		EURO GARAGES / NEATH			NEW SIGNAGE		
		JOB N°	SCALE	PAGE SIZE	PAGE N°	all dimensions are in mm unless otherwise stated	
		C-6400-1	1:16	A3	6 / 12		
		REV	CINNABON LOGO RE ADDED TO REAR ELEVATION & BRAND BADGES RE ARRANGED			DATE	DRAWN BY
		H				24/01/2020	K C
		I	CINNABON LOGO RE ADDED TO REAR ELEVATION & BRAND BADGES RE ARRANGED			28/01/2020	K C
		J	CINNABON LOGO AMENDED ON TOMBSTONE TO BE SAME SIZE AS SAINSBURY'S LOGO			29/01/2020	K C
		K	STARBUCKS LOGO AMENDED ON TOMBSTONE TO BE SAME SIZE AS SAINSBURY'S LOGO			30/01/2020	K C

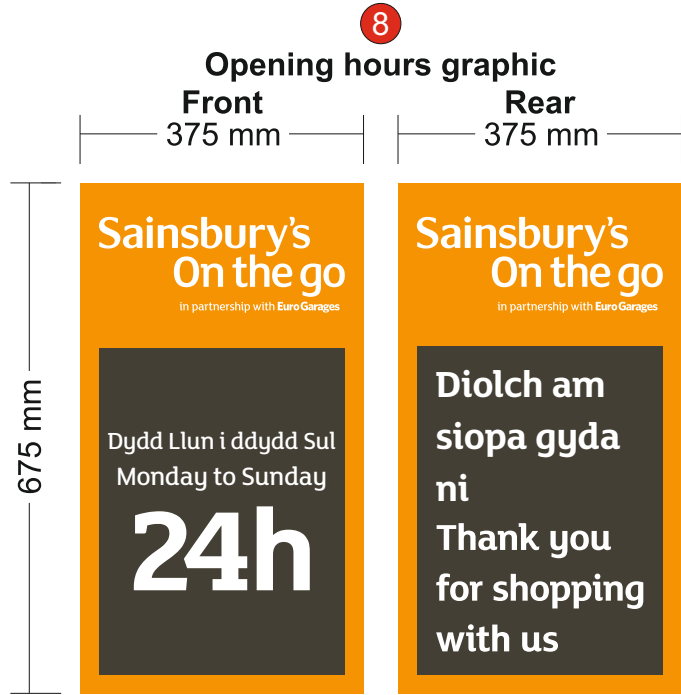


1 off front graphic applied digitally reverse printed on to clear vinyl backed up with White vinyl & a layer of Black.

1off rear graphic digitally printed onto White vinyl with a gloss laminate mounted to the rear of face graphic



1 off front graphic applied digitally reverse printed on to clear vinyl backed up with White vinyl & a layer of Black.


1off rear graphic digitally printed onto White vinyl with a gloss laminate mounted to the rear of face graphic

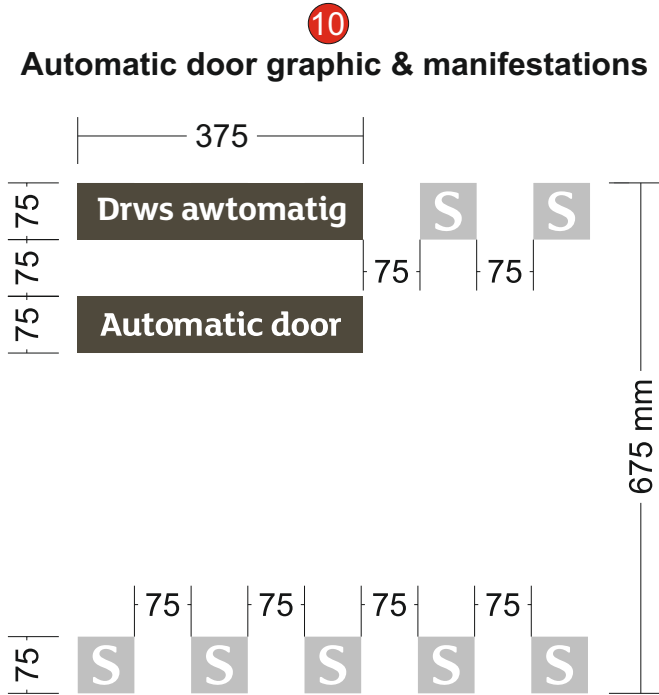

1 off Automatic door graphic applied digitally reverse printed on to clear vinyl backed up with White vinyl & a layer of Black.

1off rear graphic digitally printed onto White vinyl with a gloss laminate mounted to the rear of face graphic.


Manifestations reverse cut frosted vinyl applied to inside surface of glazing

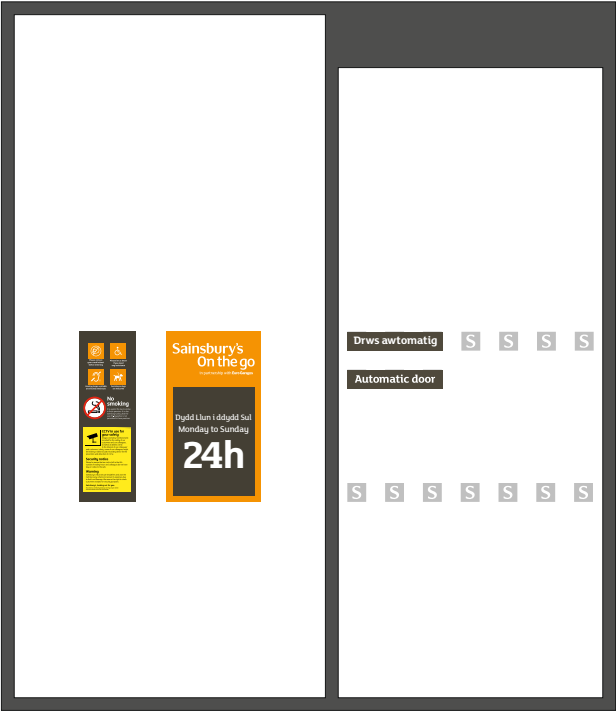

Door A
1235mm (W)
x 2710mm (H)

Door B
1050mm (W)
x 2500mm (H)

Qty: • 1 x	CUSTOMER/SITE EURO GARAGES / NEATH			PROJECT NEW SIGNAGE		
	JOB N°	C-6400-1	SCALE 1:10/1:30	PAGE SIZE A3	PAGE N° 7 / 12	all dimensions are in mm unless otherwise stated
	REV	H	CINNABON LOGO RE ADDED TO REAR ELEVATION & BRAND BADGES RE ARRANGED			DATE 24/01/2020
		I	CINNABON LOGO RE ADDED TO REAR ELEVATION & BRAND BADGES RE ARRANGED			DATE 28/01/2020
		J	CINNABON LOGO AMENDED ON TOMBSTONE TO BE SAME SIZE AS SAINSBURY'S LOGO			DATE 29/01/2020
		K	STARBUCKS LOGO AMENDED ON TOMBSTONE TO BE SAME SIZE AS SAINSBURY'S LOGO			DATE 30/01/2020
					DRAWN BY K C	

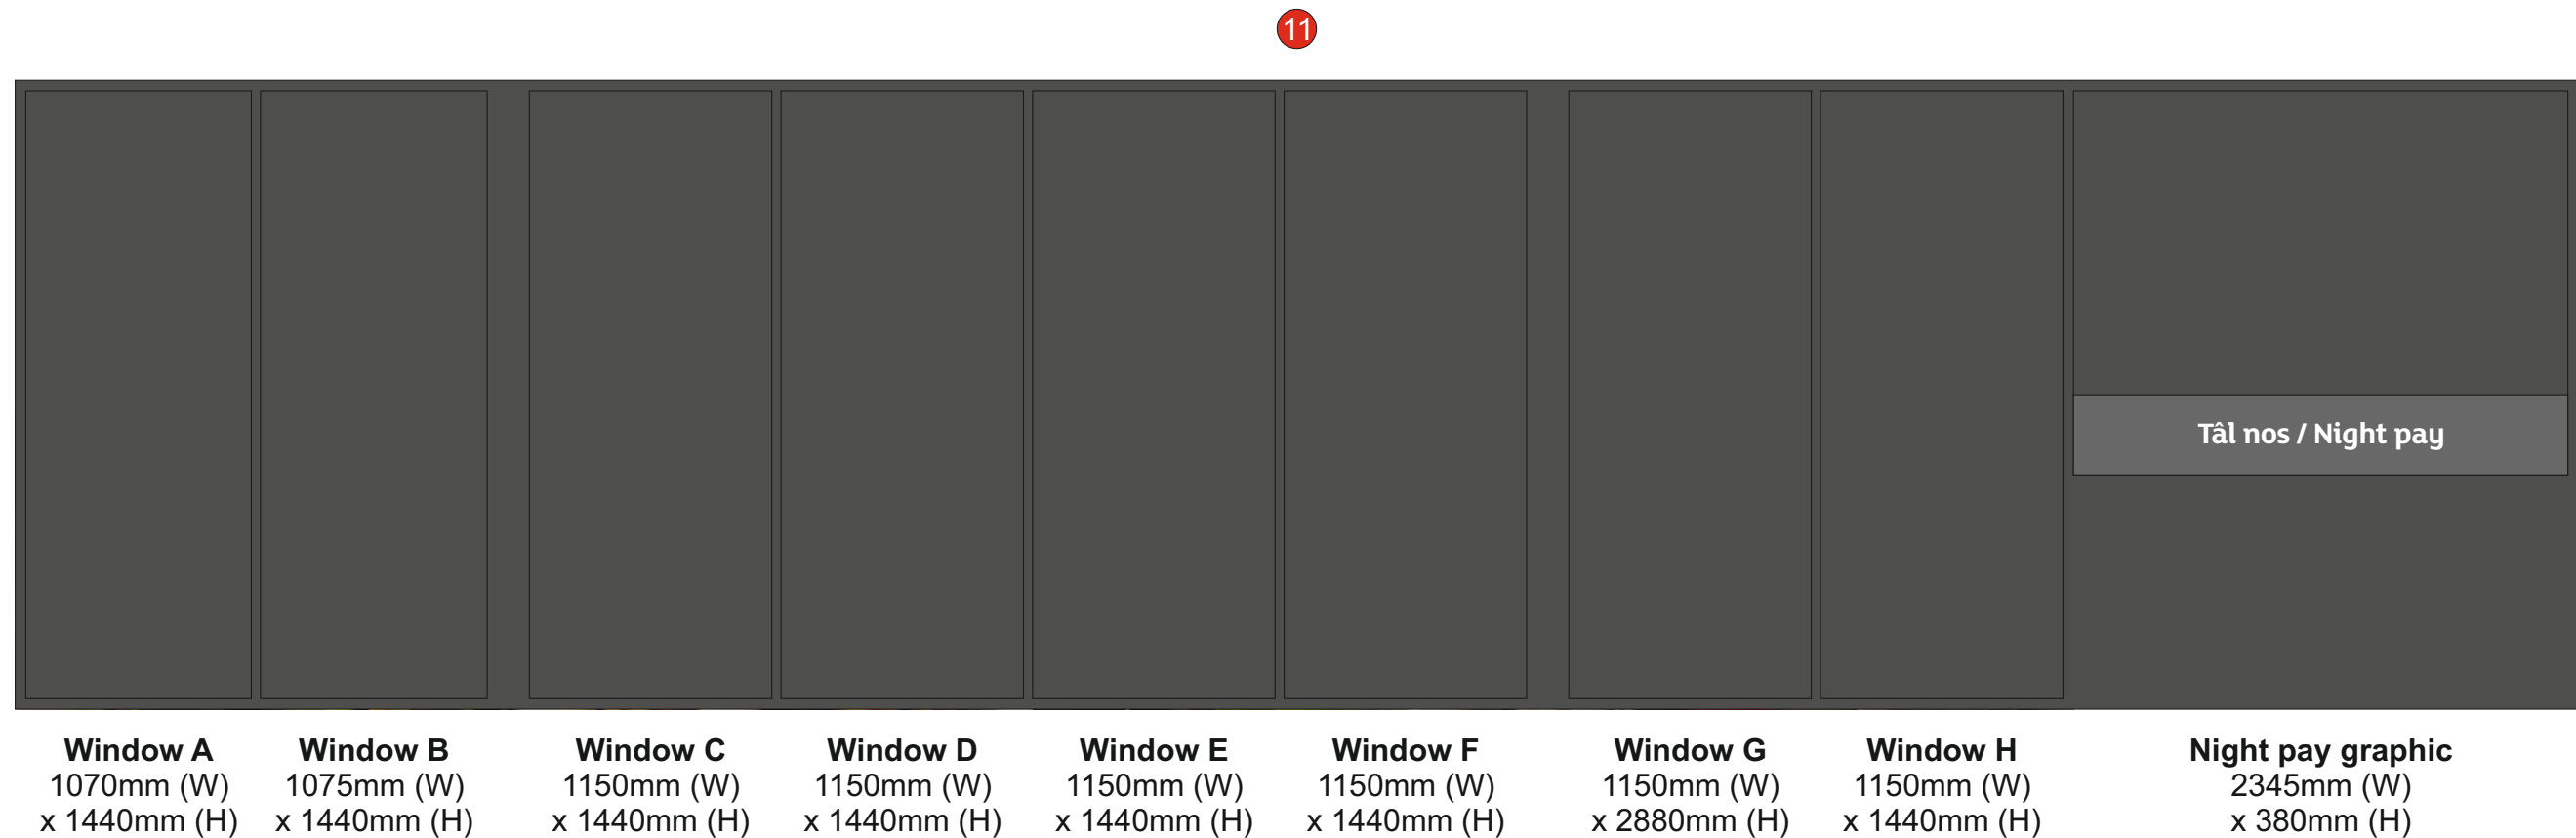

All image graphic windows externally applied digitally printed to White MD3 vinyl gloss UV laminated

1 off required Night pay graphic, Back ground to be supplied oversize & trimmed in to suit on site to align with tops of Sainsbury's graphics from Metamark Shadow Grey M7-128. Once Grey is positioned & cut in to suit please over lay with Night pay text cut from gloss White vinyl centrally to Grey back ground.

Qty:	CUSTOMER/SITE	EURO GARAGES / NEATH		PROJECT		NEW SIGNAGE			
		JOB No	SCALE	PAGE SIZE	PAGE No				
• 1 x		C-6400-1	1:35	A3	8 / 12	all dimensions are in mm unless otherwise stated			
	REV	H	CINNABON LOGO RE ADDED TO REAR ELEVATION & BRAND BADGES RE ARRANGED			DATE	24/01/2020	DRAWN BY	K C
		I	CINNABON LOGO RE ADDED TO REAR ELEVATION & BRAND BADGES RE ARRANGED				28/01/2020		K C
		J	CINNABON LOGO AMENDED ON TOMBSTONE TO BE SAME SIZE AS SAINSBURY'S LOGO				29/01/2020		K C
		K	STARBUCKS LOGO AMENDED ON TOMBSTONE TO BE SAME SIZE AS SAINSBURY'S LOGO				30/01/2020		K C



Sainsbury's header cut from 3mm Aluminium with 100mm deep returns coated Pantone 144c with stencil cut Sainsbury's on the go logo in layed shoulder cut flush mounted push throughs from 5mm 030 satin Acrylic internally illuminated via 6500k cool White LEDs & power supply to suit mounted to back tray.



1 off Cinnabon brand badge made from 2mm Aluminium with Cinnabon logo stencil cut away from it & backed up with 3mm 050 Acrylic faced in digital print printed on back lit settings matt UV laminated. Coated White RAL 9003 internally illuminated via 6500k cool White LEDs & power supply to suit mounted to back tray.



1 off Starbucks brand badge made from 2mm Aluminium with Starbucks logo & text stencil cut away from it coated Green NCS 5040g matte with applied gloss black Starbucks graphic. Brand badge internally illuminated via 6500k cool White LEDs & power supply to suit mounted to back tray.



1 off Totally Wicked brand badge made from 2mm Aluminium with logo & text stencil cut away from it coated Black RAL 9005 with applied digital print graphic (devils head). Brand badge internally illuminated via 6500k cool White LEDs & power supply to suit mounted to back tray.

Qty:		CUSTOMER/SITE			PROJECT		
• 1 x		EURO GARAGES / NEATH			NEW SIGNAGE		
		JOB N°	SCALE	PAGE SIZE	PAGE N°	all dimensions are in mm unless otherwise stated	
		C-6400-1	1:18	A3	9 / 12		
		REV	CINNABON LOGO RE ADDED TO REAR ELEVATION & BRAND BADGES RE ARRANGED			DATE	DRAWN BY
		H	CINNABON LOGO RE ADDED TO REAR ELEVATION & BRAND BADGES RE ARRANGED			24/01/2020	K C
		I	CINNABON LOGO RE ADDED TO REAR ELEVATION & BRAND BADGES RE ARRANGED			28/01/2020	K C
		J	CINNABON LOGO AMENDED ON TOMBSTONE TO BE SAME SIZE AS SAINSBURY'S LOGO			29/01/2020	K C
		K	STARBUCKS LOGO AMENDED ON TOMBSTONE TO BE SAME SIZE AS SAINSBURY'S LOGO			30/01/2020	K C



2 off required, Sainsbury's header cut from 2mm Aluminium with 100mm deep returns coated Pantone 144c with stencil cut Sainsbury's on the go logo in layed shoulder cut flush mounted push throughs from 5mm 030 satin Acrylic internally illuminated via 6500k cool White LEDs & power supply to suit mounted to back tray.

Qty:		CUSTOMER/SITE			PROJECT		
		EURO GARAGES / NEATH			NEW SIGNAGE		
• 1 x		JOB N°	SCALE	PAGE SIZE	PAGE N°	all dimensions are in mm unless otherwise stated	
		C-6400-1	1:18	A3	10 / 12		
		REV	CINNABON LOGO RE ADDED TO REAR ELEVATION & BRAND BADGES RE ARRANGED			DATE	DRAWN BY
		H				24/01/2020	K C
		I	CINNABON LOGO RE ADDED TO REAR ELEVATION & BRAND BADGES RE ARRANGED			28/01/2020	K C
		J	CINNABON LOGO AMENDED ON TOMBSTONE TO BE SAME SIZE AS SAINSBURY'S LOGO			29/01/2020	K C
		K	STARBUCKS LOGO AMENDED ON TOMBSTONE TO BE SAME SIZE AS SAINSBURY'S LOGO			30/01/2020	K C



0.7mm Brushed stainless steel built up letters faces with grain to run horizontally with 100mm deep returns. Letters to be halo illuminated via 6500k cool White LEDs & power supply to suit with 5mm clear polycarbonate letter backs with one side frosted to de fuse LEDs spaced from the wall with spacers & fixings to suit.



0.7mm Brushed stainless steel built up letters faces with grain to run horizontally with 100mm deep returns. Letters to be halo illuminated via 6500k cool White LEDs & power supply to suit with 5mm clear polycarbonate letter backs with one side frosted to de fuse LEDs spaced from the wall with spacers & fixings to suit.

Qty: • 1 x	CUSTOMER/SITE			PROJECT				
	EURO GARAGES / NEATH			NEW SIGNAGE				
	JOB N ^o	SCALE	PAGE SIZE	PAGE N ^o	all dimensions are in mm unless otherwise stated			
	C-6400-1		1:10	A3		11 / 12		
	REV	H	CINNABON LOGO RE ADDED TO REAR ELEVATION & BRAND BADGES RE ARRANGED		DATE	24/01/2020	DRAWN BY	K C
		I	CINNABON LOGO RE ADDED TO REAR ELEVATION & BRAND BADGES RE ARRANGED			28/01/2020		K C
		J	CINNABON LOGO AMENDED ON TOMBSTONE TO BE SAME SIZE AS SAINSBURY'S LOGO			29/01/2020		K C
	K	STARBUCKS LOGO AMENDED ON TOMBSTONE TO BE SAME SIZE AS SAINSBURY'S LOGO			30/01/2020		K C	

**Units 2-3
Orchard Business Centre
Badsell Road
Five Oak Green
Tonbridge
Kent
TN12 6QU**

**01732 447650
www.ivcsigns.co.uk**