




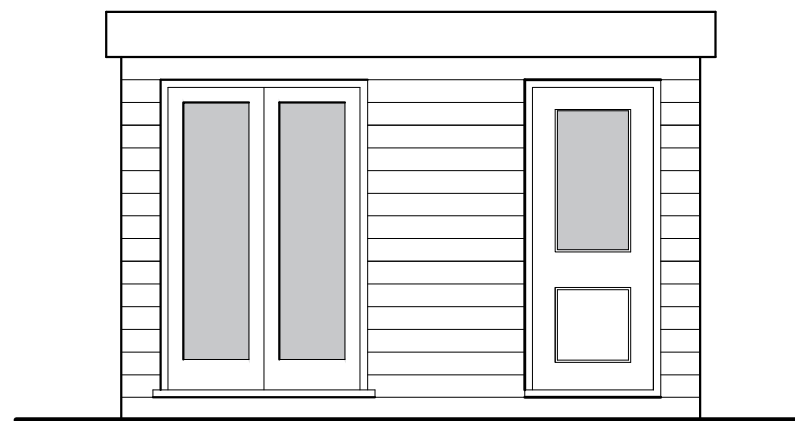



Front Elevation

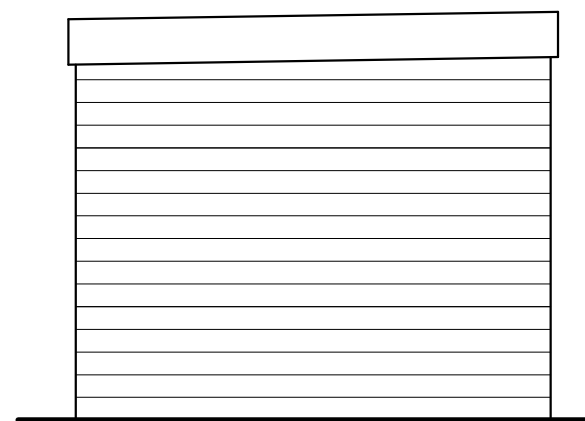

LH Side Elevation

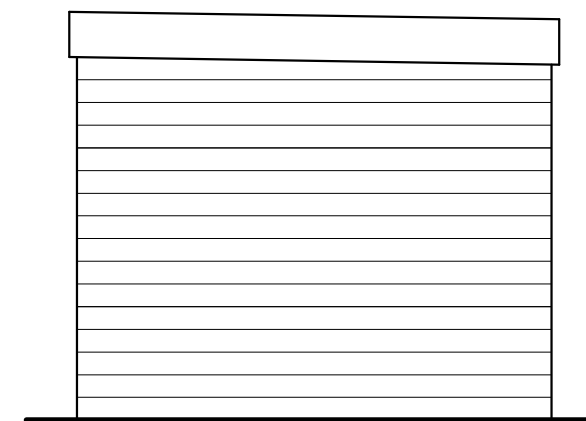

RH Side Elevation

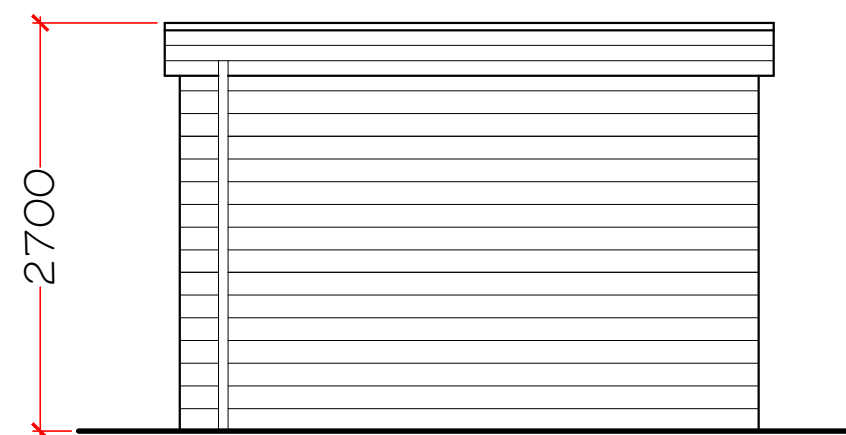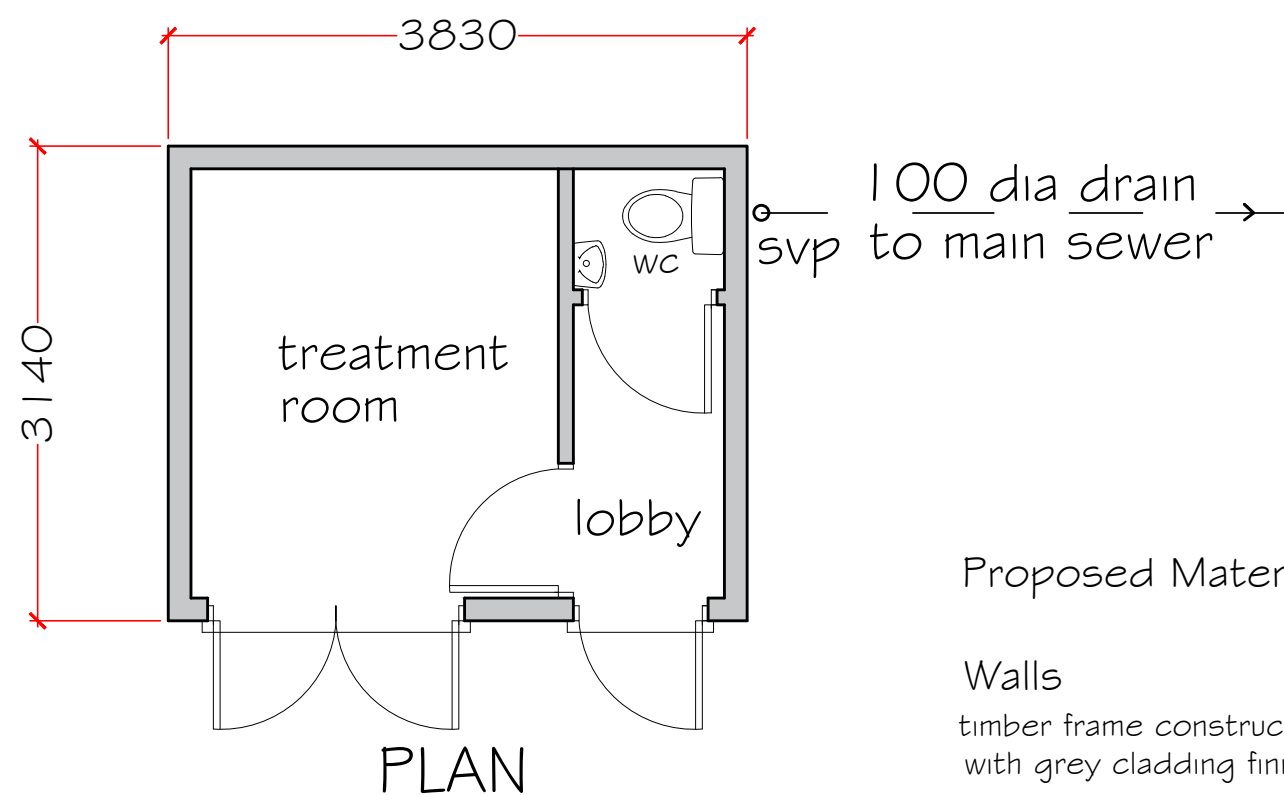

Rear Elevation

Proposed Materials & Finishes

Walls

timber frame construction
with grey cladding finish

Windows, doors & to be white
double glazed PVCu units.

Roof

glass fibre flat roof

White PVCu fascia, soffits

White PVCu rainwater goods

project title
detached garden outbuilding
32 Heol Crwys
Cwmafan Port Talbot

drawing title
NEW OUTBUILDING

drawing No 32 HC - 02

date February 2020 scale 1:50