


project	UNGHFIELD AVENUE, SANDHEDDS, PORT TALBOT
drawing	FLOOR PLAN & ELEVATIONS
date	FEB 2020
scale	1:150 @ A1
client	TAI TARIAN
drawing no.	19.229.07
www.jpplanarchitecture.co.uk	hello@jpplanarchitecture.co.uk
07765 660189	

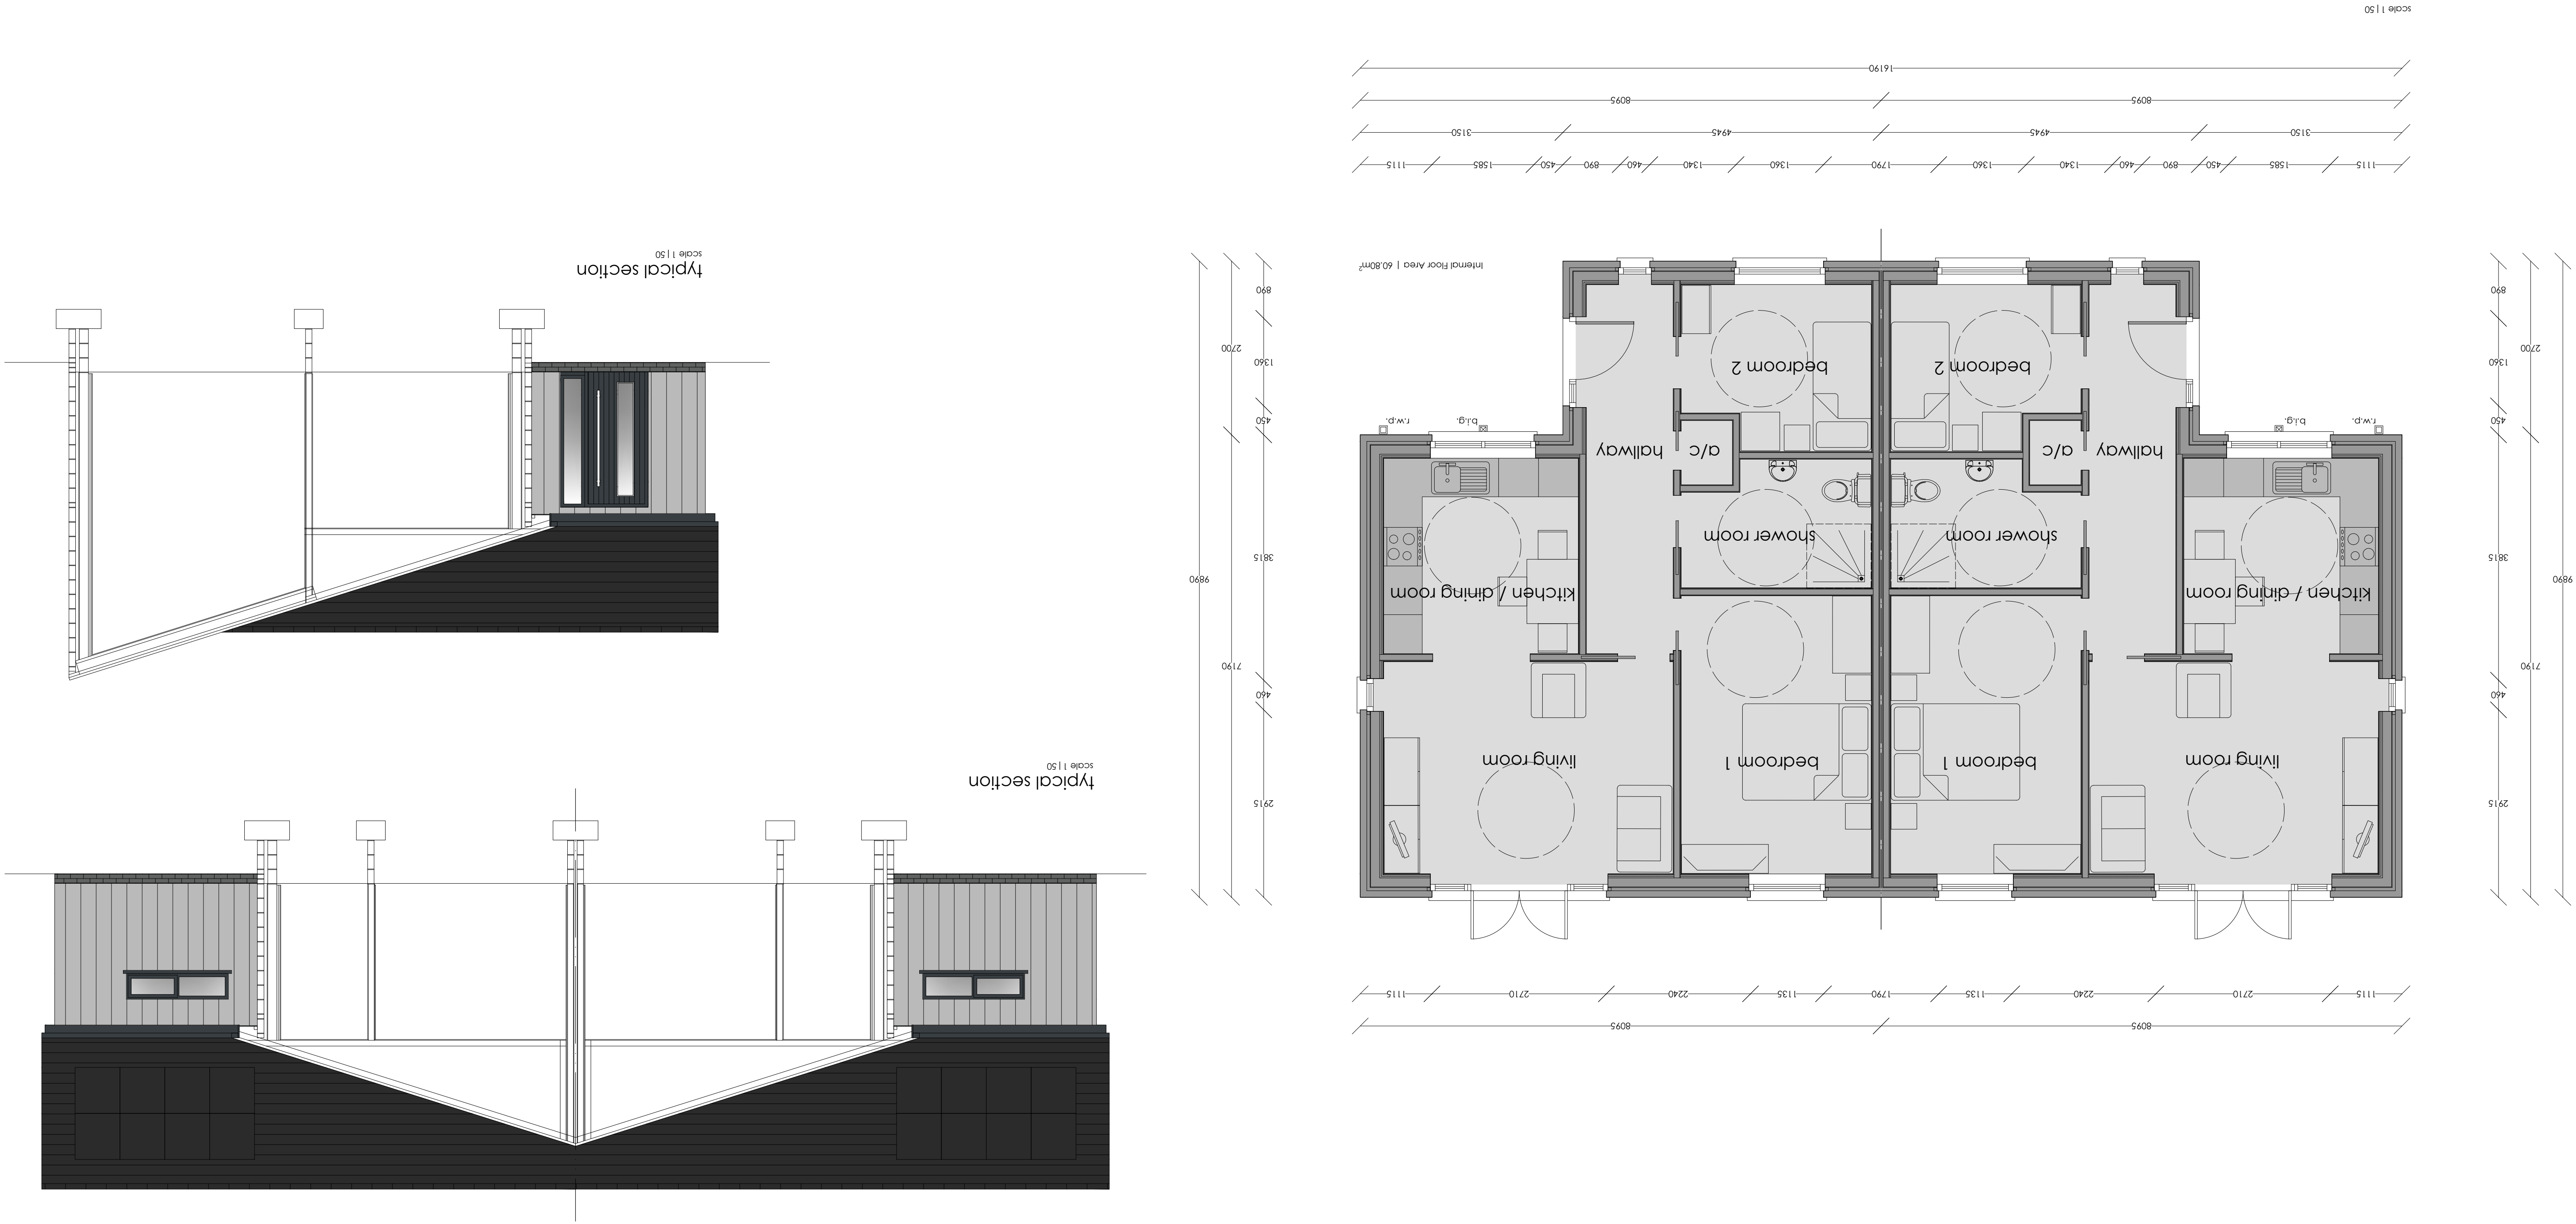

- EXTERNAL FINISHES

ROOF -

MARLEY MODERN ANTHRACITE INTERLOCKING TILE

BRICKWORK -

STARKOBSHIRE BLUE BRICKWORK PLINTH

FASCIAS/SOFTS -

UPVC GREY (COLOUR RAL7016)

RAINWATER GOODS -

UPVC GREY (COLOUR RAL7016)

ALUMINIUM (COLOUR RAL7016)

CLADDING -

TINA STEEL COLORECOAT URBAN (COLOUR WHITE SKY RAL 7040)

SMOOTH FINISH COLOUR WHITE

RENDER -
- north west elevation

100.4
- north east elevation

100.45
- south east elevation

100.5
- south west elevation

100.45
- 100.4

100.45

100.5

100.45