


06/02/2020 12:13:12
RCA Document Reference: RCA A1 Landscape Version 1
M:\RCA Job Files\206\j06\20644 - Res Dev of Lingfield Avenue Sandfields Port Talbot - KWC Construction\F - RCA Civil Drawings\20644-03.dwg

DO NOT SCALE

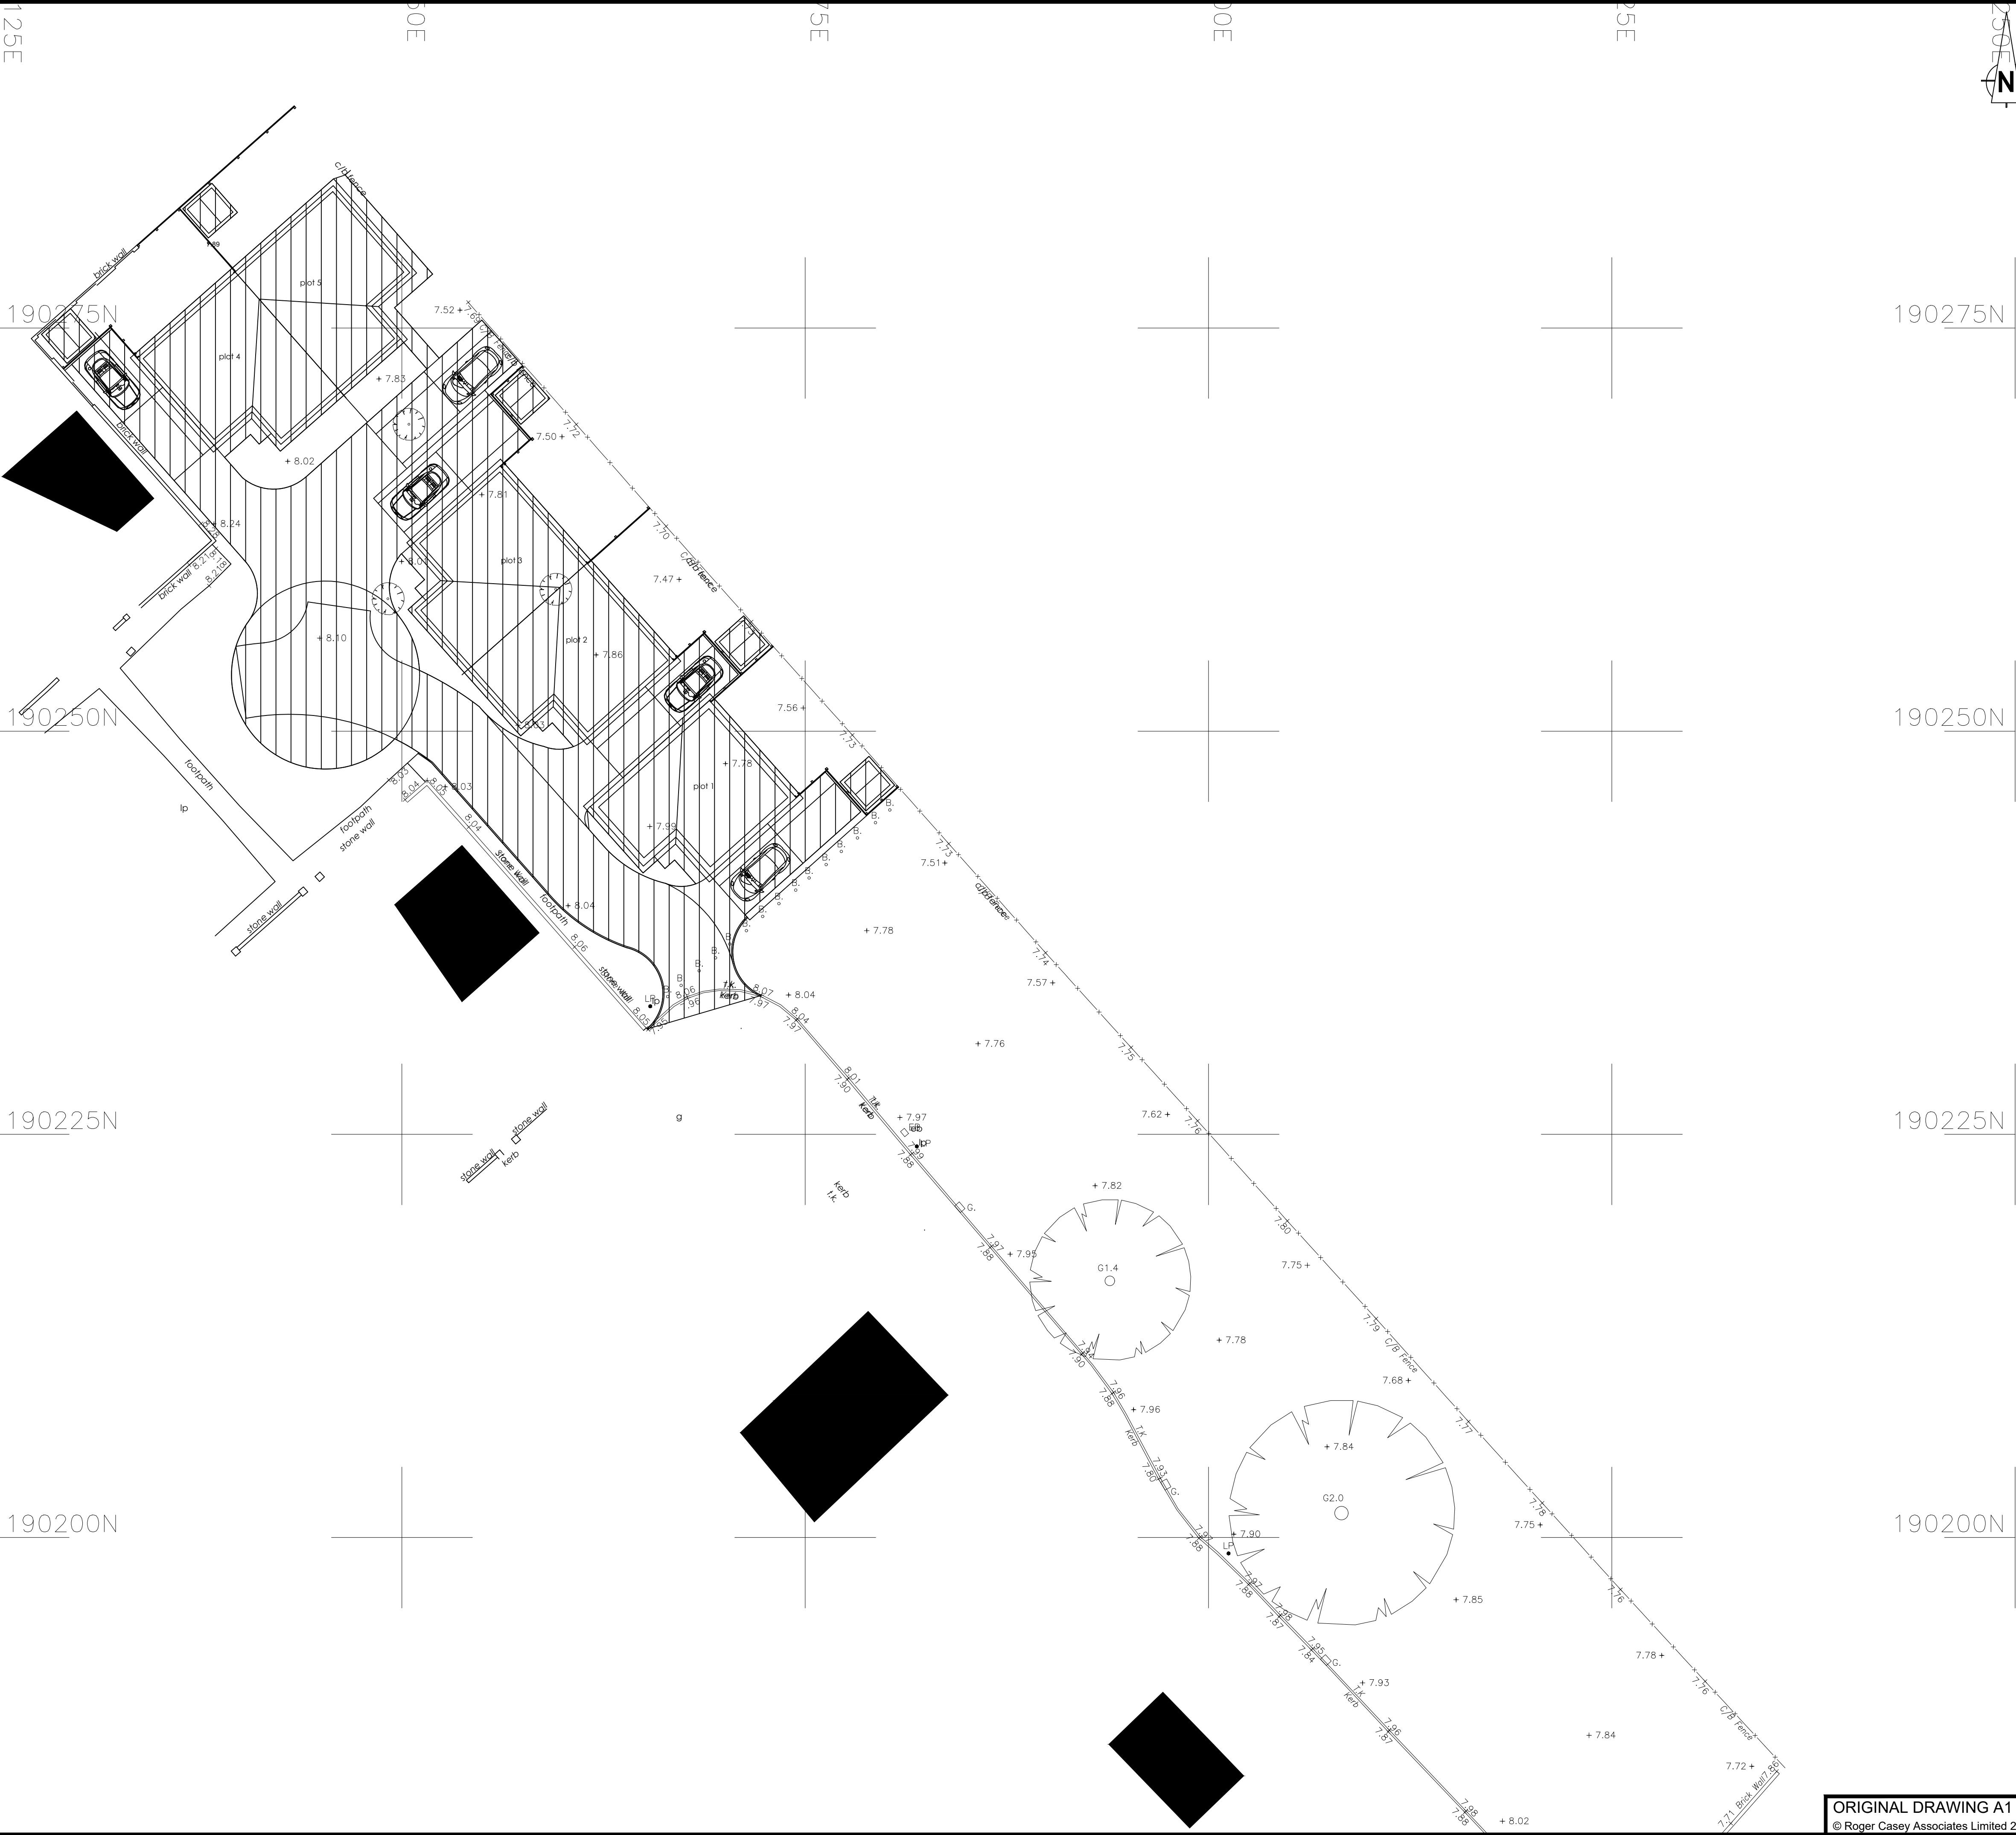

NOTES:

THE PROPERTY OF THIS DRAWING AND DESIGN IS VESTED IN ROGER CASEY ASSOCIATES AND MUST NOT BE COPIED OR REPRODUCED IN ANY WAY WITHOUT THE WRITTEN CONSENT OF ROGER CASEY ASSOCIATES.


THE CONTRACTOR IS TO CHECK ALL LEVELS AND DIMENSIONS BEFORE WORK COMMENCES, AND ANY DISCREPANCIES TO BE REPORTED IMMEDIATELY TO THE CONSULTANTS.

WORK TO FIGURED DIMENSIONS IN PREFERENCE TO SCALING.

THIS DRAWING IS TO BE READ IN CONJUNCTION WITH ALL OTHER ROGER CASEY ASSOCIATES DRAWINGS AND SPECIFICATIONS AND ALL OTHER CONSULTANTS DRAWINGS AND SPECIFICATIONS RELATING TO THIS PROJECT.

REV	DESCRIPTION	DRAWN	CHECK	DATE
-----	-------------	-------	-------	------

DRAWING STATUS:
PRELIMINARY

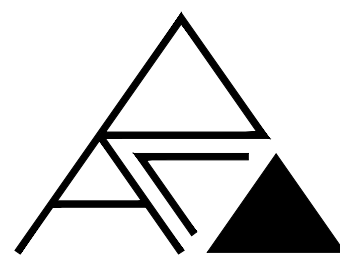

Roger Casey Associates
Consulting Civil & Structural Engineers

Ty Mansel, 6 Mansel Street,
Carmarthen,
Carmarthenshire SA31 1PX
T: 01267 222 646
Units 10 & 11, Merlin's Court,
Winch Lane, Haverfordwest,
Pembrokeshire SA61 1SB
T: 01437 762 795
E: office@rca-eng.co.uk
W: www.rca-eng.co.uk

CLIENT:

KWIC CONSTRICION for 

ARCHITECTURAL CONSULTANT:
iPLAN

PROJECT:
RESIDENTIAL DEVELOPMENT OFF LINGFIELD AVENUE, SANDFIELDS, PORT TALBOT SA12 6PQ

DRAWING TITLE:
ENGINEERING SITE PLAN (DRAINAGE)

DRAWN BY: PWJL	DESIGN BY: PWJL	CHECKED BY: RSC	DATE: 06/02/2020
SCALES: 1:200	DRAWING No.: 20644/03	REVISION:	

ORIGINAL DRAWING A1
© Roger Casey Associates Limited 2020