



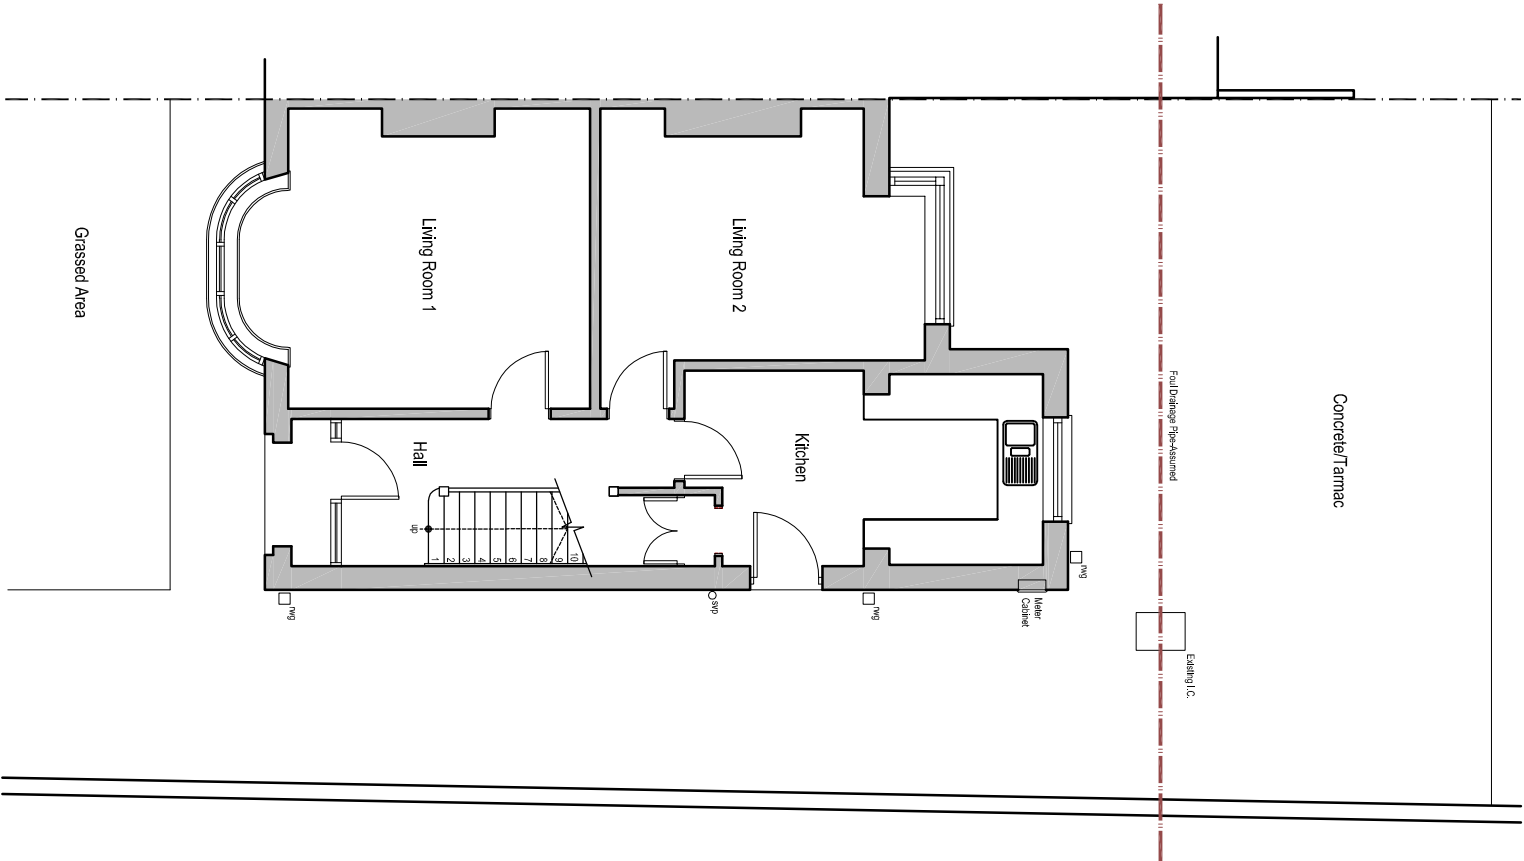

Existing Ground Floor Plan  
Scale 1:100

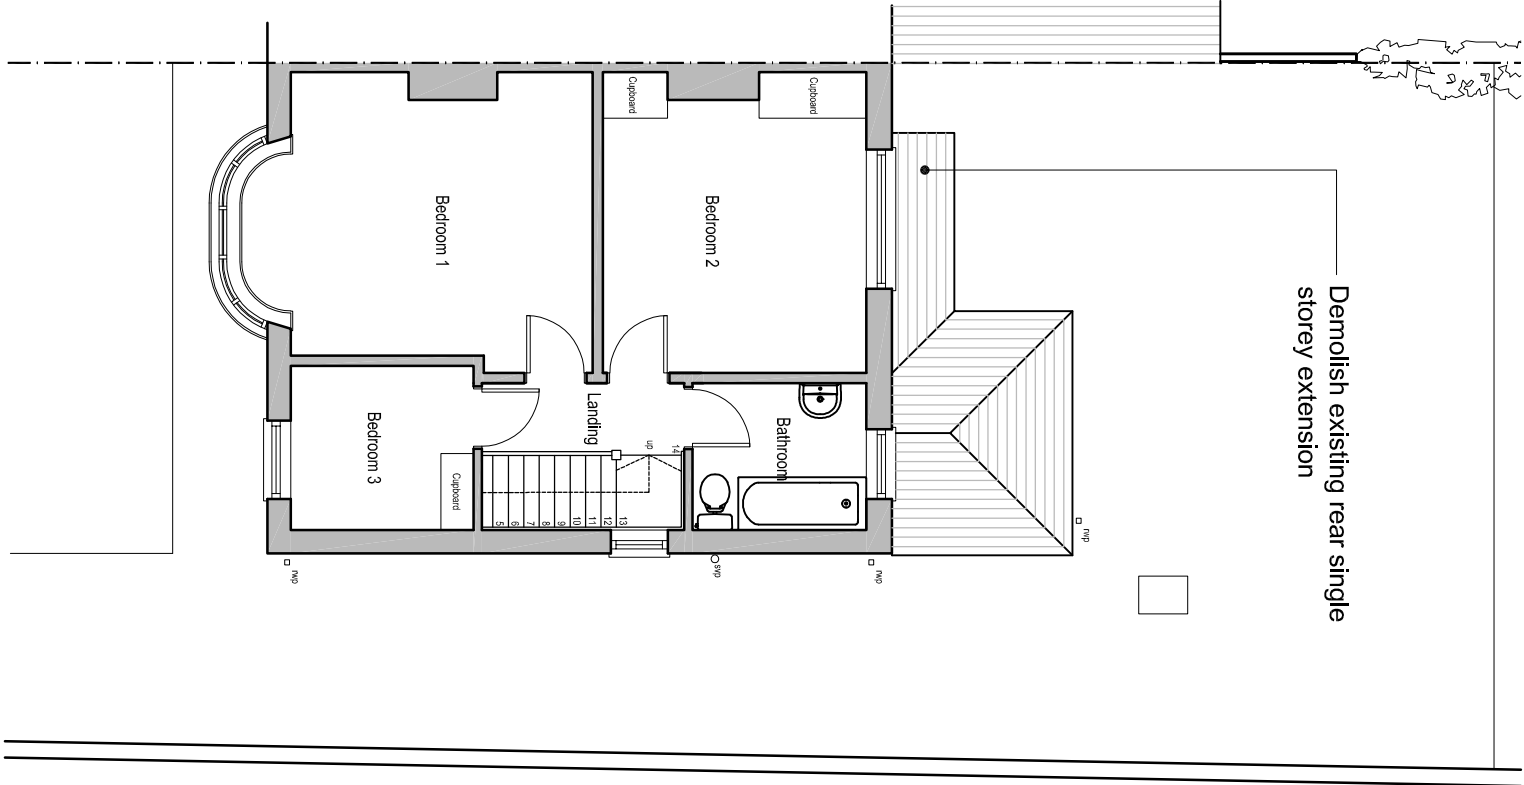

Existing First Floor Plan  
Scale 1:100


## Existing Ground Floor Plan

Scale 1:50

## Existing First Floor Plan


Scale 1:50

- Existing External Finishes**
1. Roof: Natural Slate
  2. RWC: Square gables and Square dormers
  3. Walls: White Upvc
  - 3a. Side & Rear Elevations: Render & Dashville
  - 3b. Front Elevation: Face brick with white mortar
  4. Fascias, Skiffs & Bargeboards: White Upvc
  5. Windows & Doors generally: White Upvc
  6. Main entrance door & sidescreen: Painted timber-white

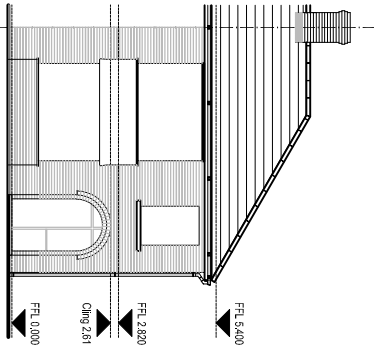


## Existing Front Elevation

Scale 1:200

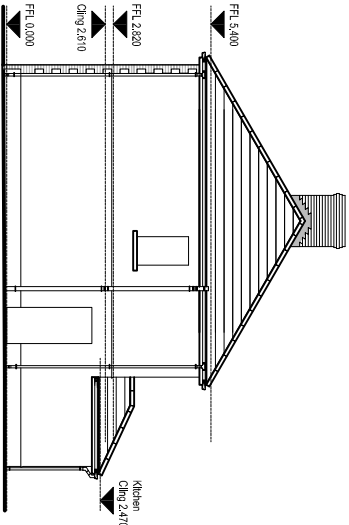

## Existing Side Elevation

Scale 1:200

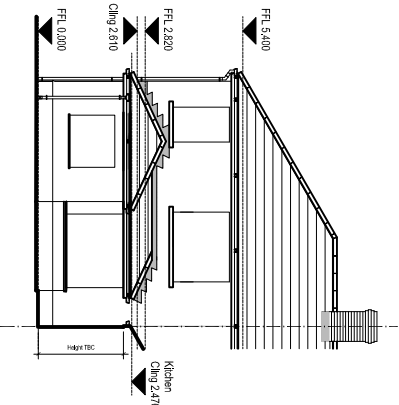

## Existing Rear Elevation

Scale 1:200

|                                             |           |          |                 |
|---------------------------------------------|-----------|----------|-----------------|
| /                                           |           | Sep 19   | Issue for ..... |
| REVISION                                    | DATE      | COMMENTS |                 |
| CLIENT/PROJECT                              |           |          |                 |
| Mr & Mrs Moses                              |           |          |                 |
| Proposed rear extension and detached Store: |           |          |                 |
| 116 Main Road, Bryncoch, Neath. SA10 7TW    |           |          |                 |
| DRAWINGS                                    |           |          |                 |
| Existing Floor Plan                         |           |          |                 |
| DATE                                        | Sept 2019 | SCALE    | As Shown        |
| DRAWING No.                                 | G2-GA-101 | REV      | /               |
| DRAWING - STATUS .....                      |           |          |                 |

CONTRACTORS MUST CHECK ALL DIMENSIONS ON SITE. ONLY TOLERATED DIMENSIONS ARE TO BE WORKED FROM. DISCREPANCIES MUST BE REPORTED TO THE ARCHITECT BEFORE PROCEEDING. © THIS DRAWING IS COPYRIGHT.